


FLOOD RESPONSE SITE PLAN 1:200 @A1

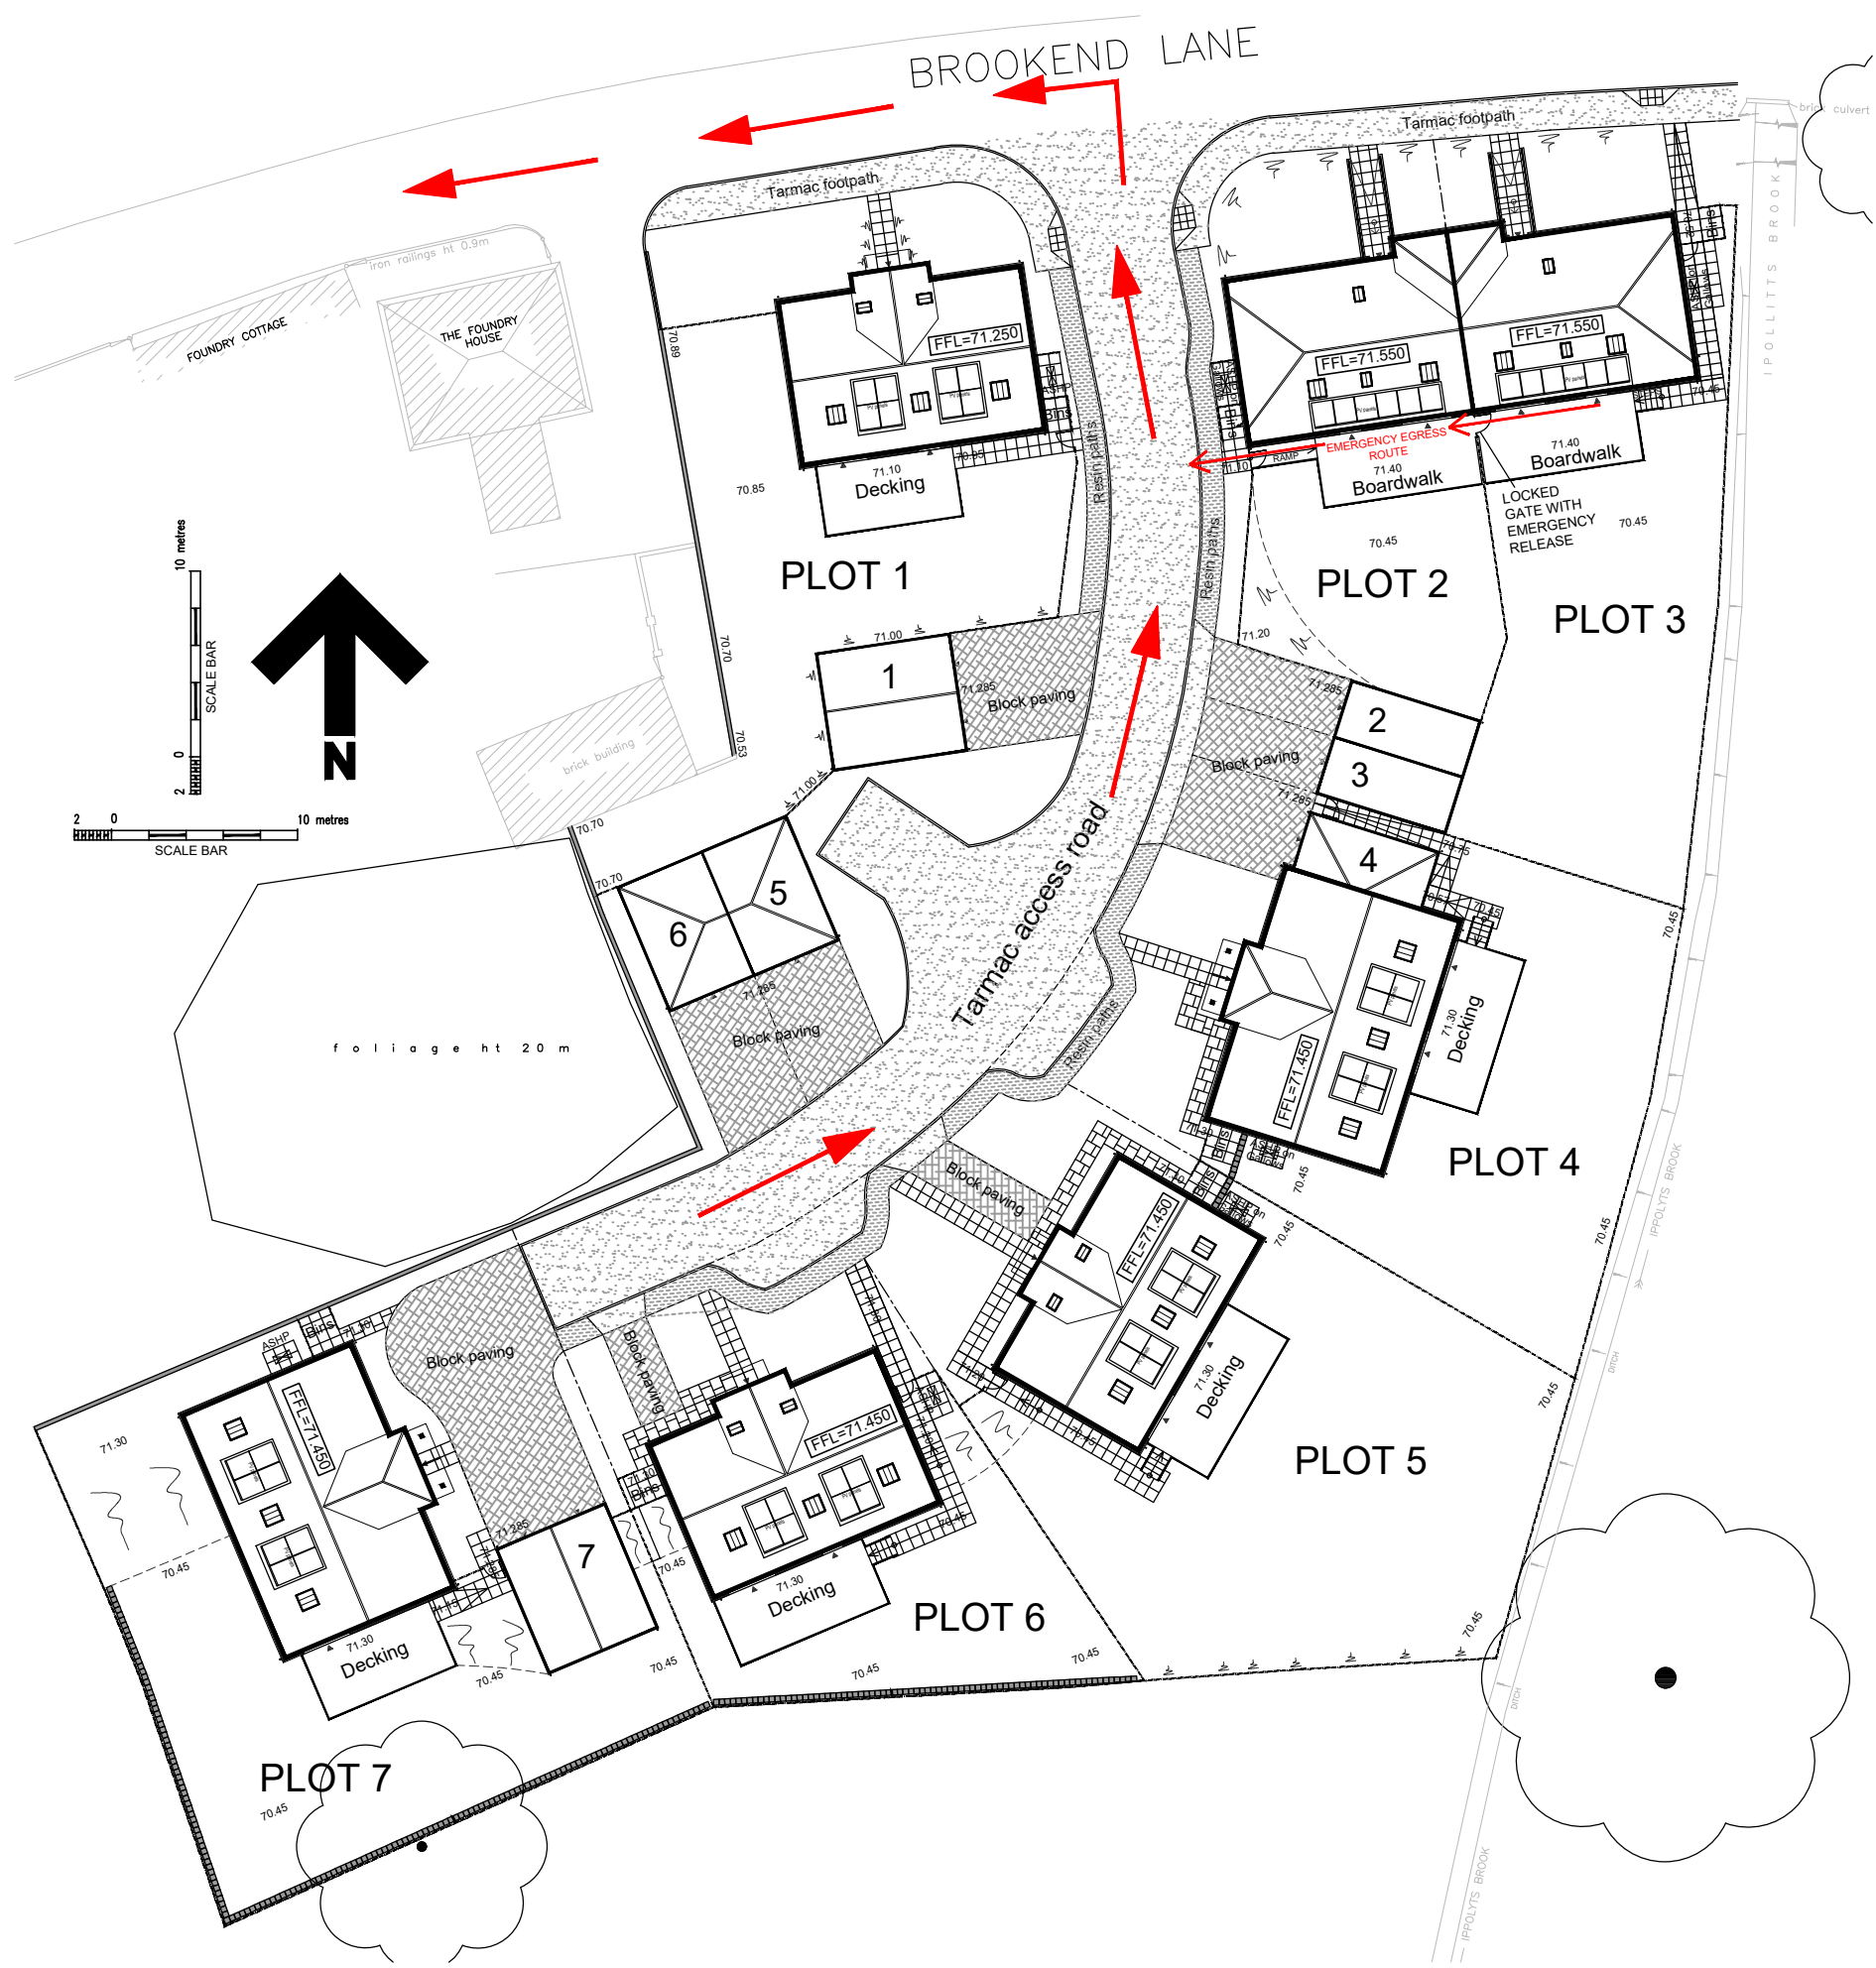

Rev.	Description.	Date.
Jarvis HOMES OF DISTINCTION		
Title: Development on land at Henry Isaac Mews, Brookend Lane, St Ippolyts, Hitchin, Herts SG4 7NX. FLOOD RESPONSE PLAN 1		
Scale: 1:200 @ A1 Date: January 2025		Drawn by: CJB
Drg.No: CO/DV0093/600		
Burgundy House, 21 The Foresters Harpenden, Herts AL5 2FB tel: 07860412190 email: cbaxter@jarvishomes.co.uk www.jarvishomes.co.uk		