






Front Elevation - East Facing

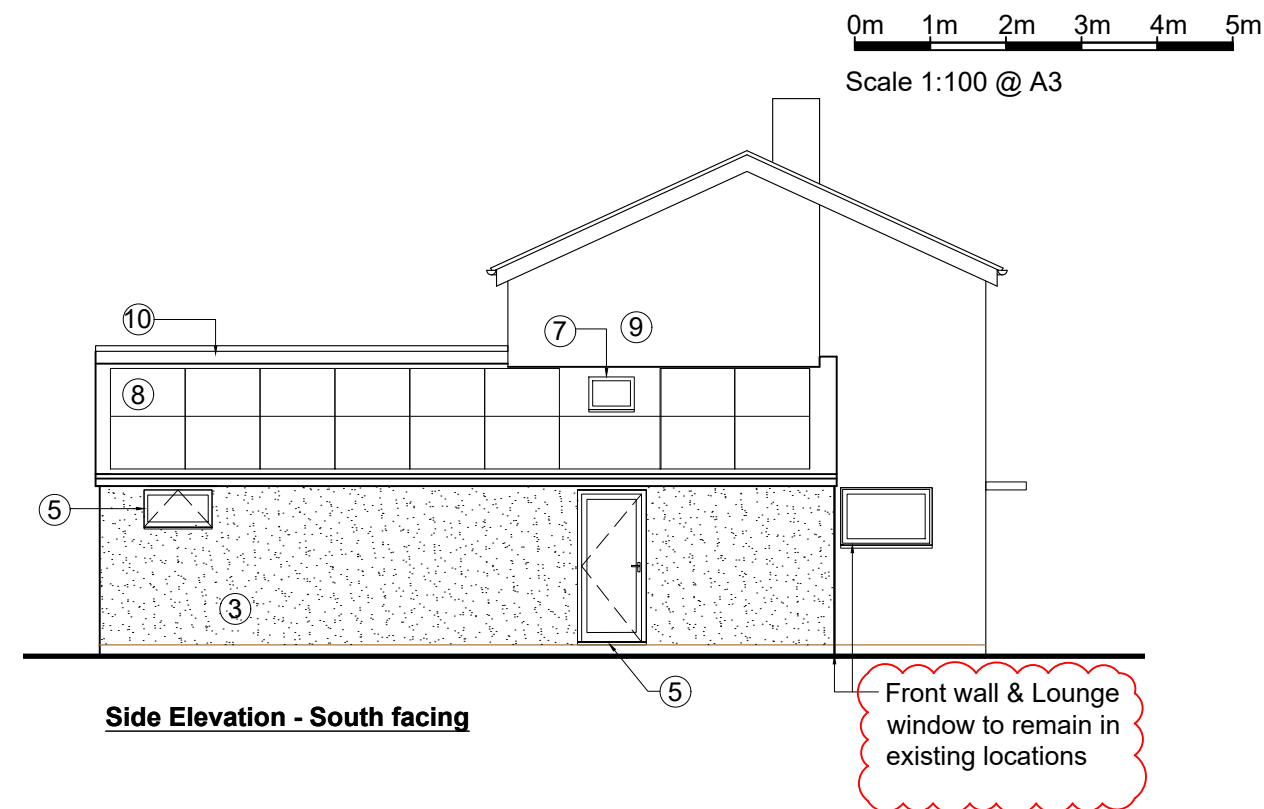

Side Elevation - South facing

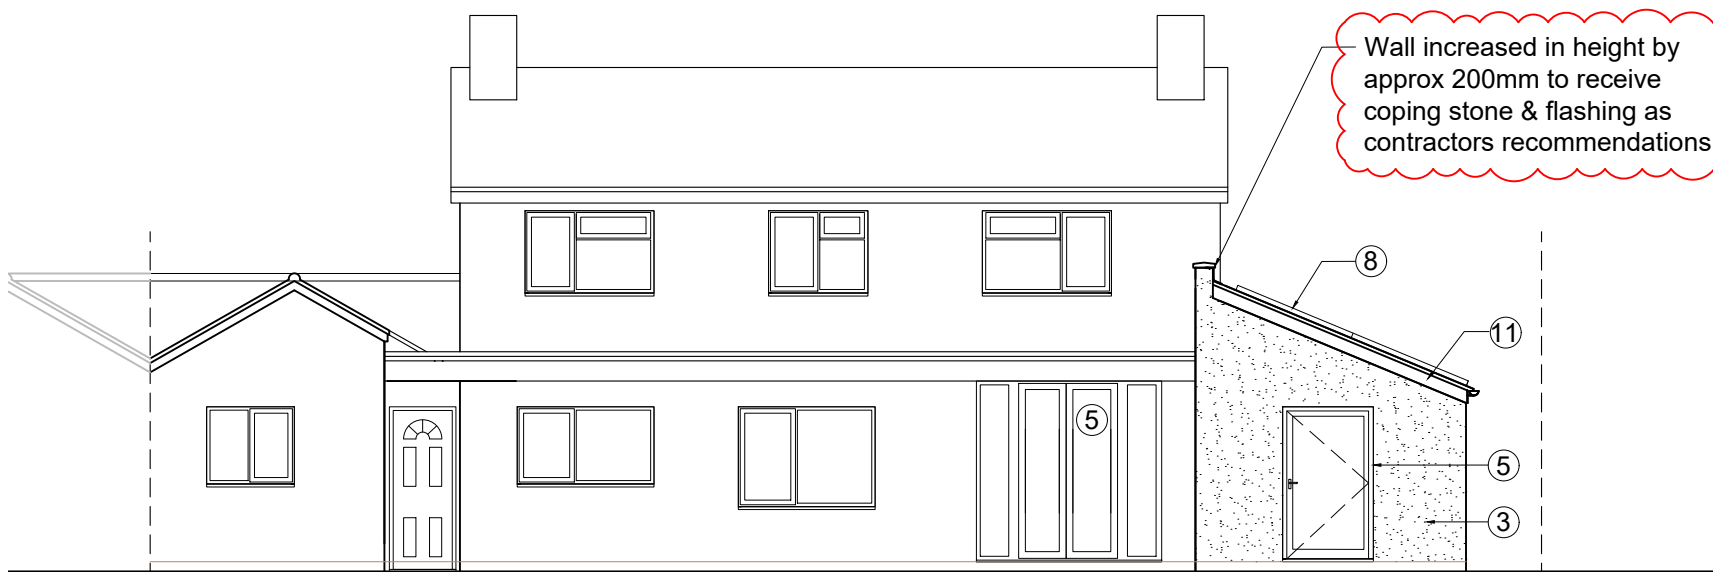

Rear Elevation - West Facing

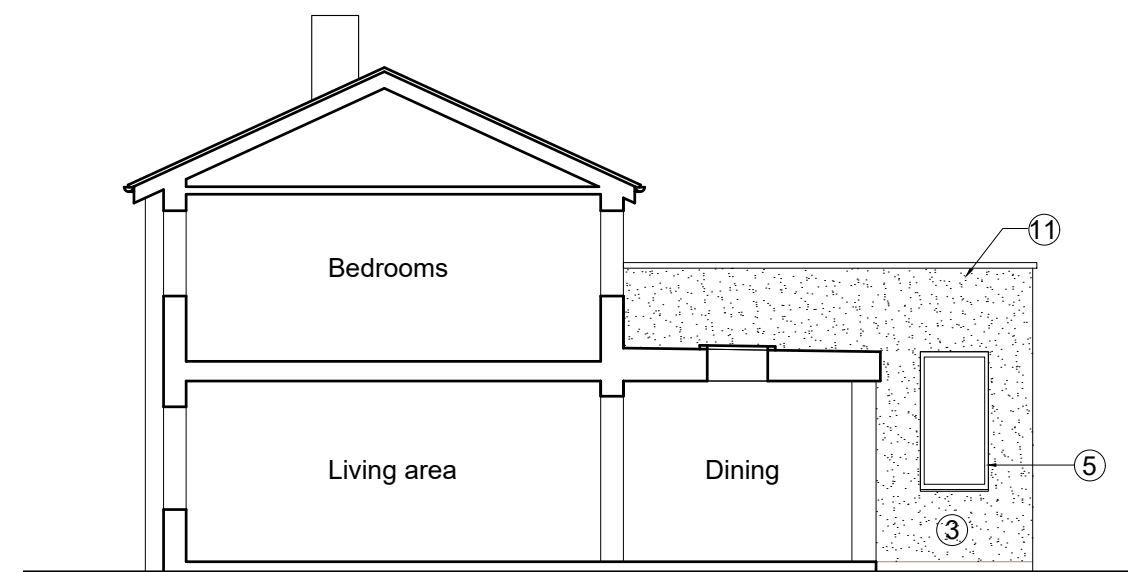

Section through house / looking South

Rev A - Non material amendments as revision notes clouded red

AMY MOSS ARCHITECTURAL DESIGNER		Client : Mr & Mrs Adams	
Project: Replacement Ground floor extension to 16 Hollies Close, Royston		Scale : 1:100 @ A3	
Drawing : Proposed Elevations		Date : FEB 2025	Drwg No . PJA 04A

- | | | |
|--|--|--|
| ① Concrete roof tiles | ⑤ White UPVC Windows & Doors | ⑨ Redundant first floor window to be blocked up. Bricks to match existing. |
| ② Buff facing brick | ⑥ Flat roof | ⑩ Single ply roofing membrane to suit solar panels |
| ③ Smooth Grey render | ⑦ Rooflight | ⑪ All fascias and rainwater goods to match existing |
| ④ White UPVC cladding, soffits and fascias | ⑧ Solar panels - layout as manufacturers recommendations and to suit rooflight | |