
 


All dimensions to be checked on site.
Figured dimensions to be read in preference to scaled.

Diazo Architects Limited accepts no responsibility for any unauthorised amendments to the drawing and does not permit unauthorised copying of the drawing.

This drawing is copyright and remains the property of Diazo Architects Limited unless otherwise agreed.

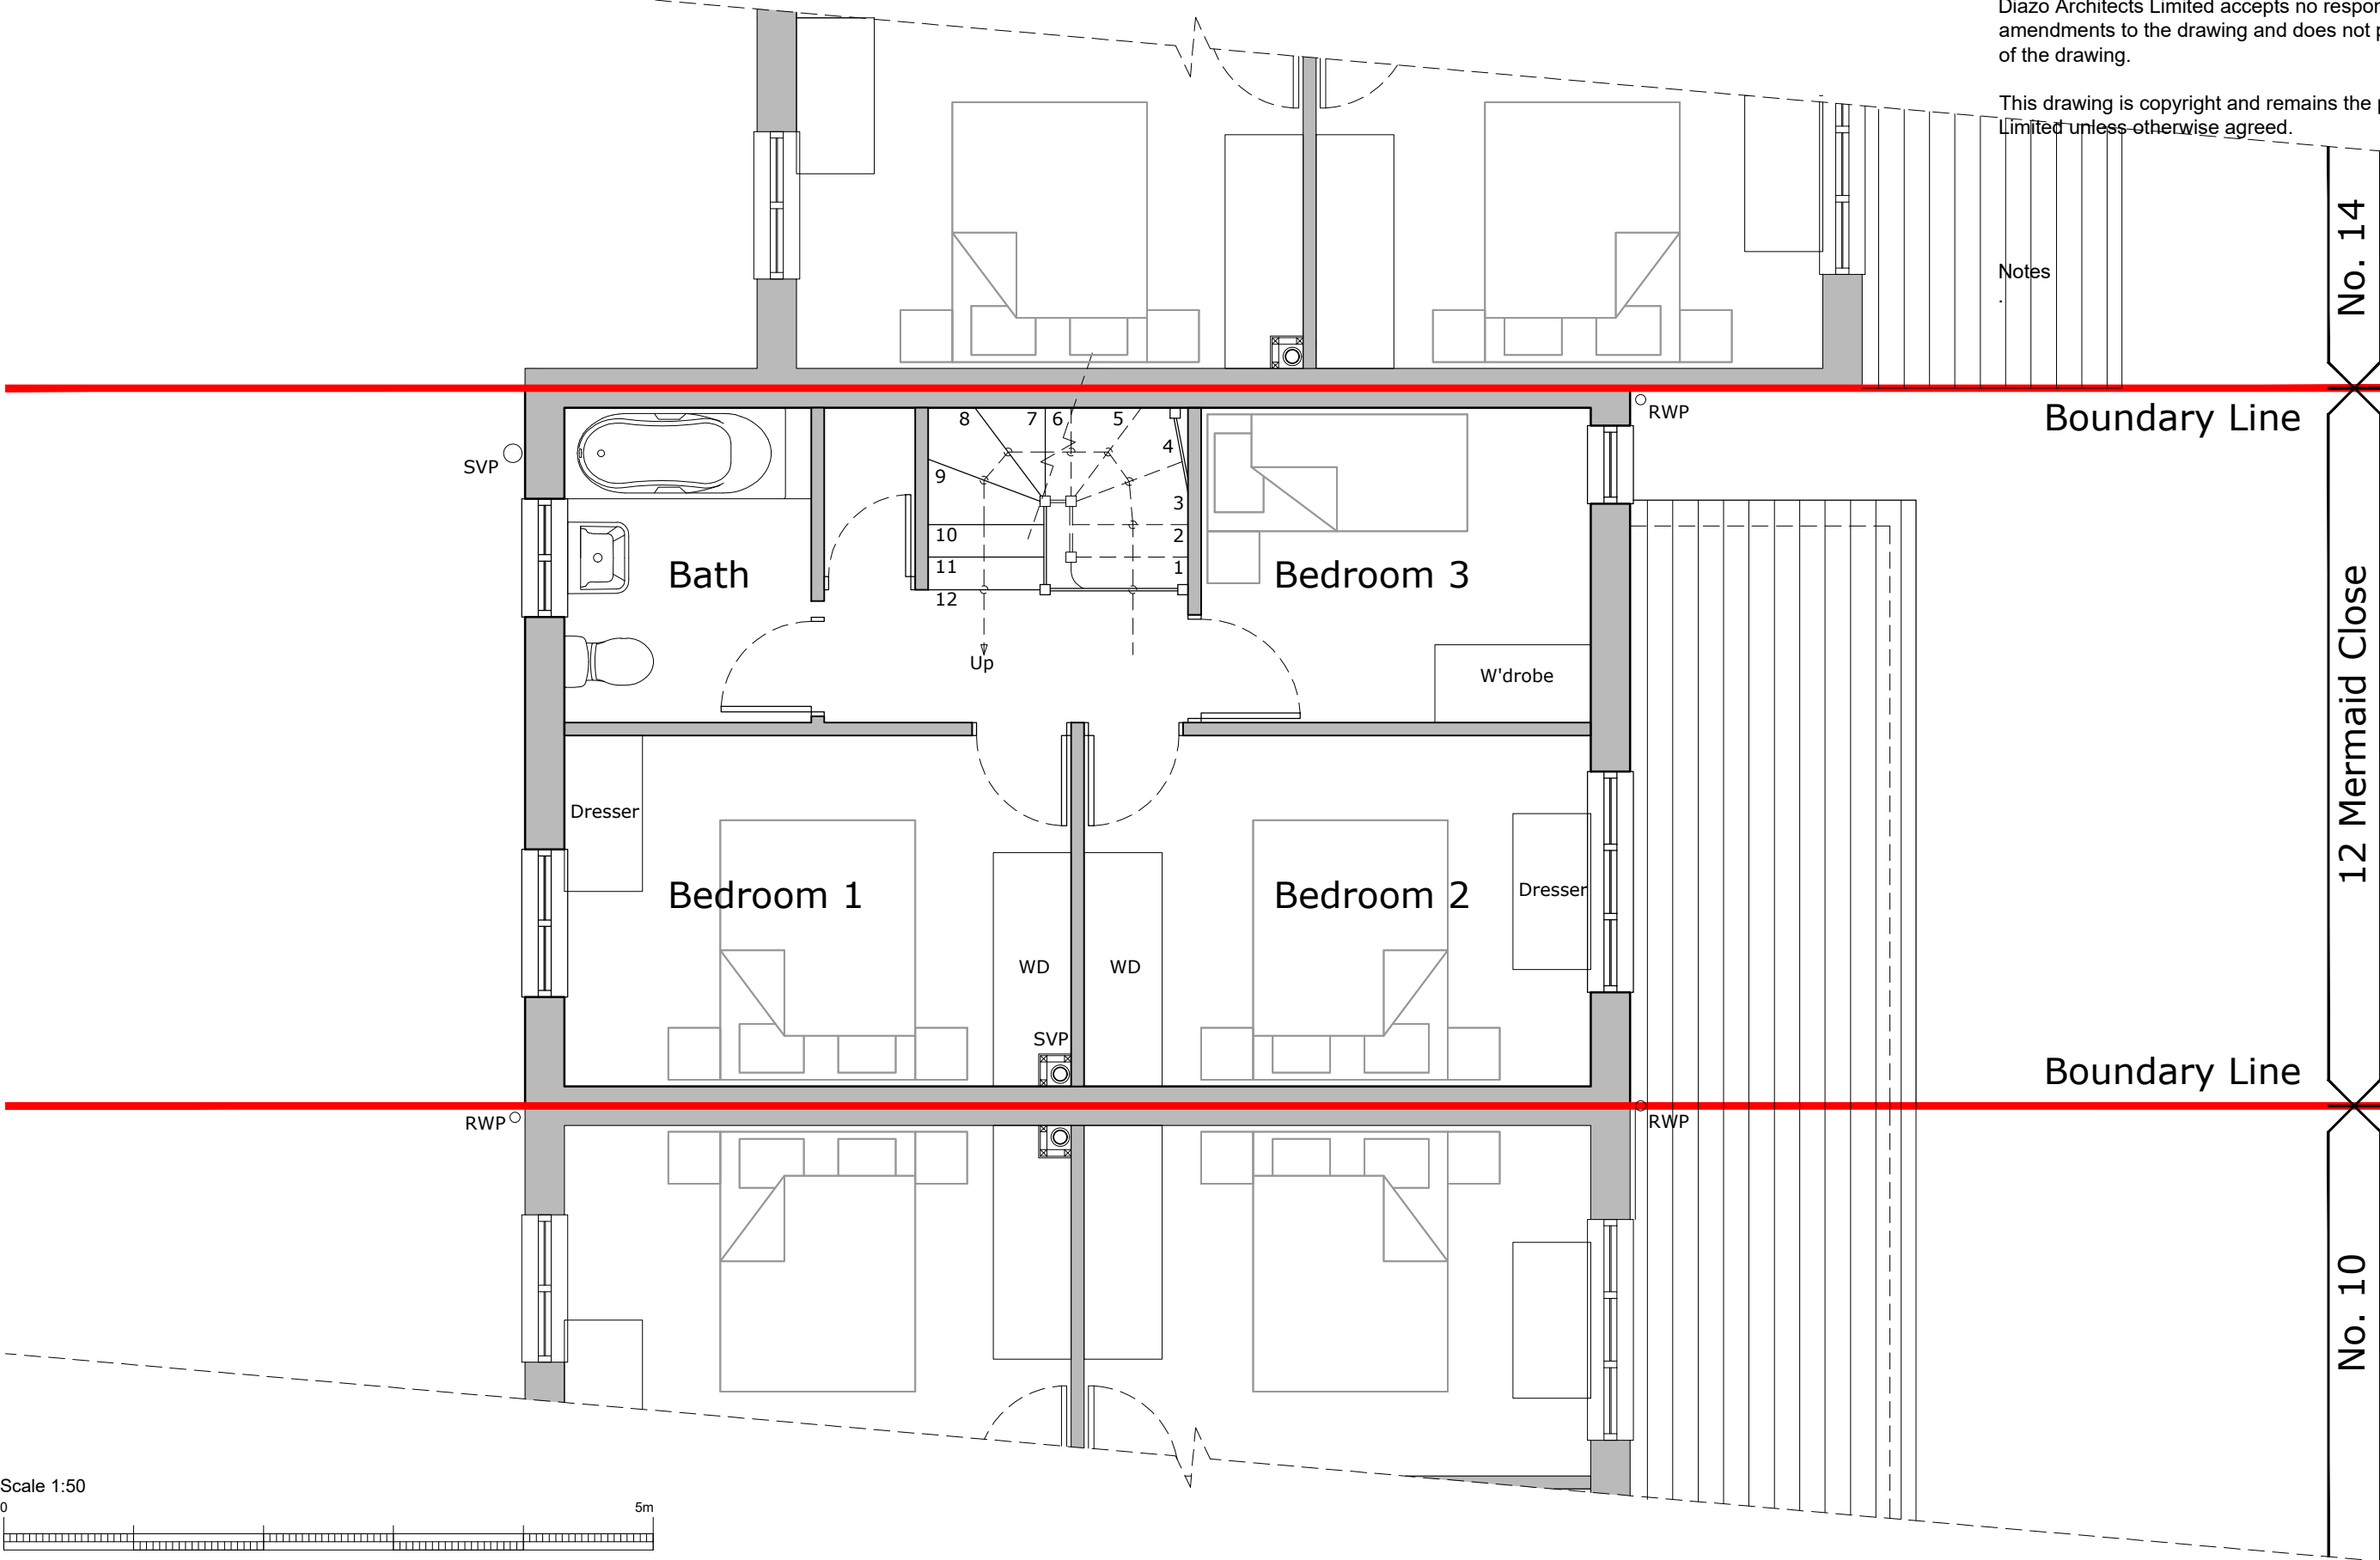

Revision		
Date	Rev	Rev
-	-	-

NOTE: THESE DRAWINGS ARE SUBJECT TO BUILDING REGULATIONS APPROVAL AND THAT BUILDING CONTROL MAY ASK FOR AMENDMENTS AND THIS MAY HAVE AN EFFECT ON THE COST/PROGRAMME.

Client	D Shergill	Scale 1:50@A3	Drawn PM	Checked -	Date MAR-25
Job title	12 Mermaid Close, Hitchin	Job number	Drawing number		Rev
Drawing title	First Floor Plan	0304_128	PL03		-
The Workshop, Upper Floors, 89 Bancroft, Hitchin, Hertfordshire, SG5 1NQ . T . 07770844110 . W. www.diazoarchitects.com					