





Proposed South East Elevation
1 : 100

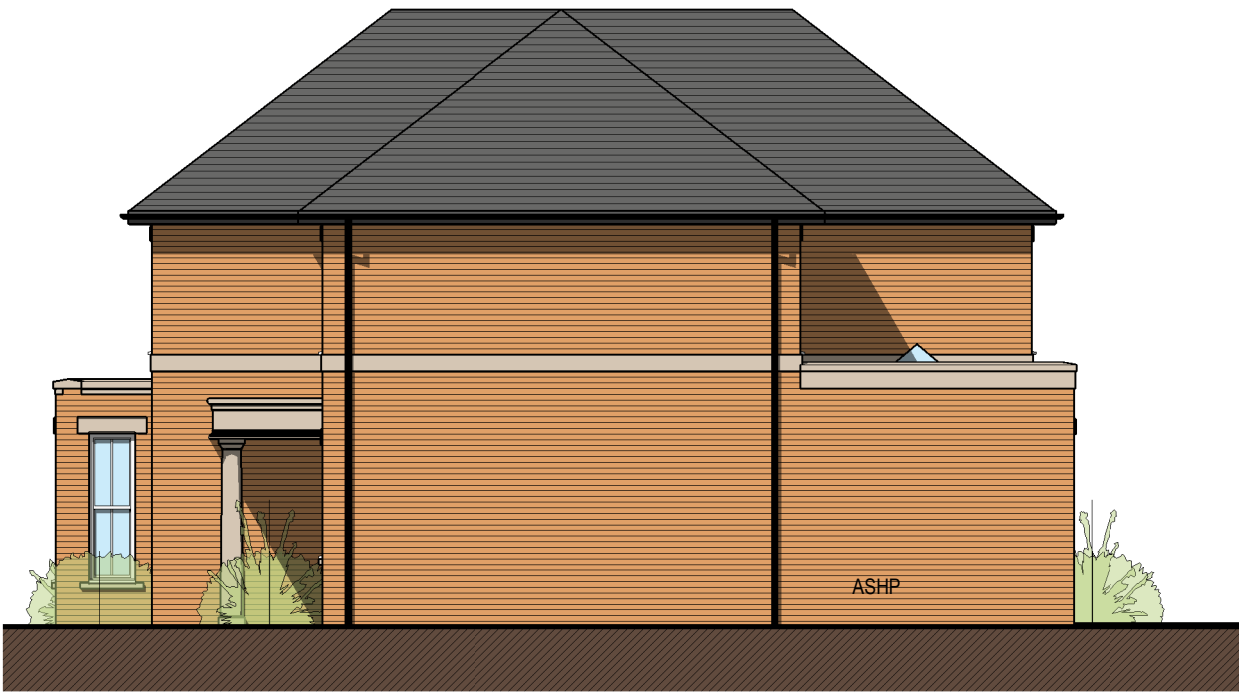


Proposed North East Elevation
1 : 100

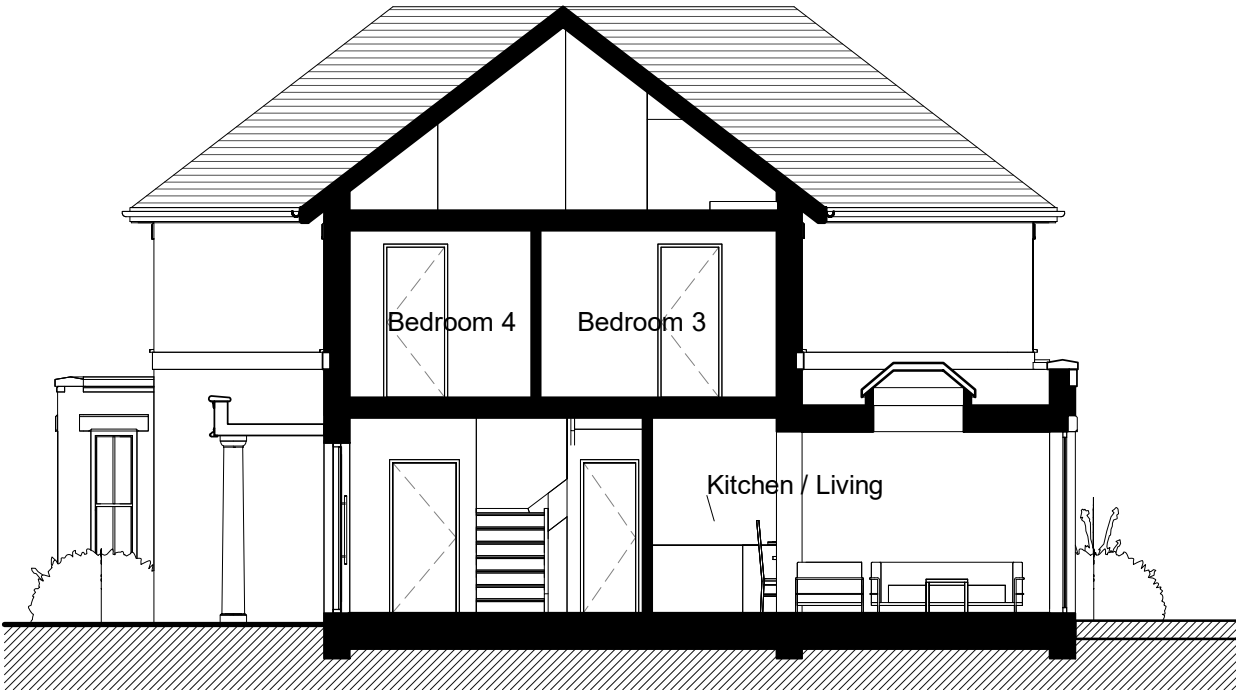

Section A-A
1 : 100

PLOT 2

 

PLANNING

PENTANGLE

DESIGN GROUP

SUITE 1, 21 BANCROFT HITCHIN HERTS SG5 1JW
T:01462 431133 E:pdg@pentangledesign.co.uk

JOB TITLE
Proposed Residential Redevelopment
Trees, Gosmore Road, Hitchin
for -

DRAWING TITLE
Proposed Elevations and Sections - Plot 2

SCALE 1 : 100	DRAWING NUMBER 10	REVISION F
DATE July '24		
SHT SIZE A3		
JOB NUMBER 3707		
ARCHITECTS AND INTERIOR DESIGNERS		