



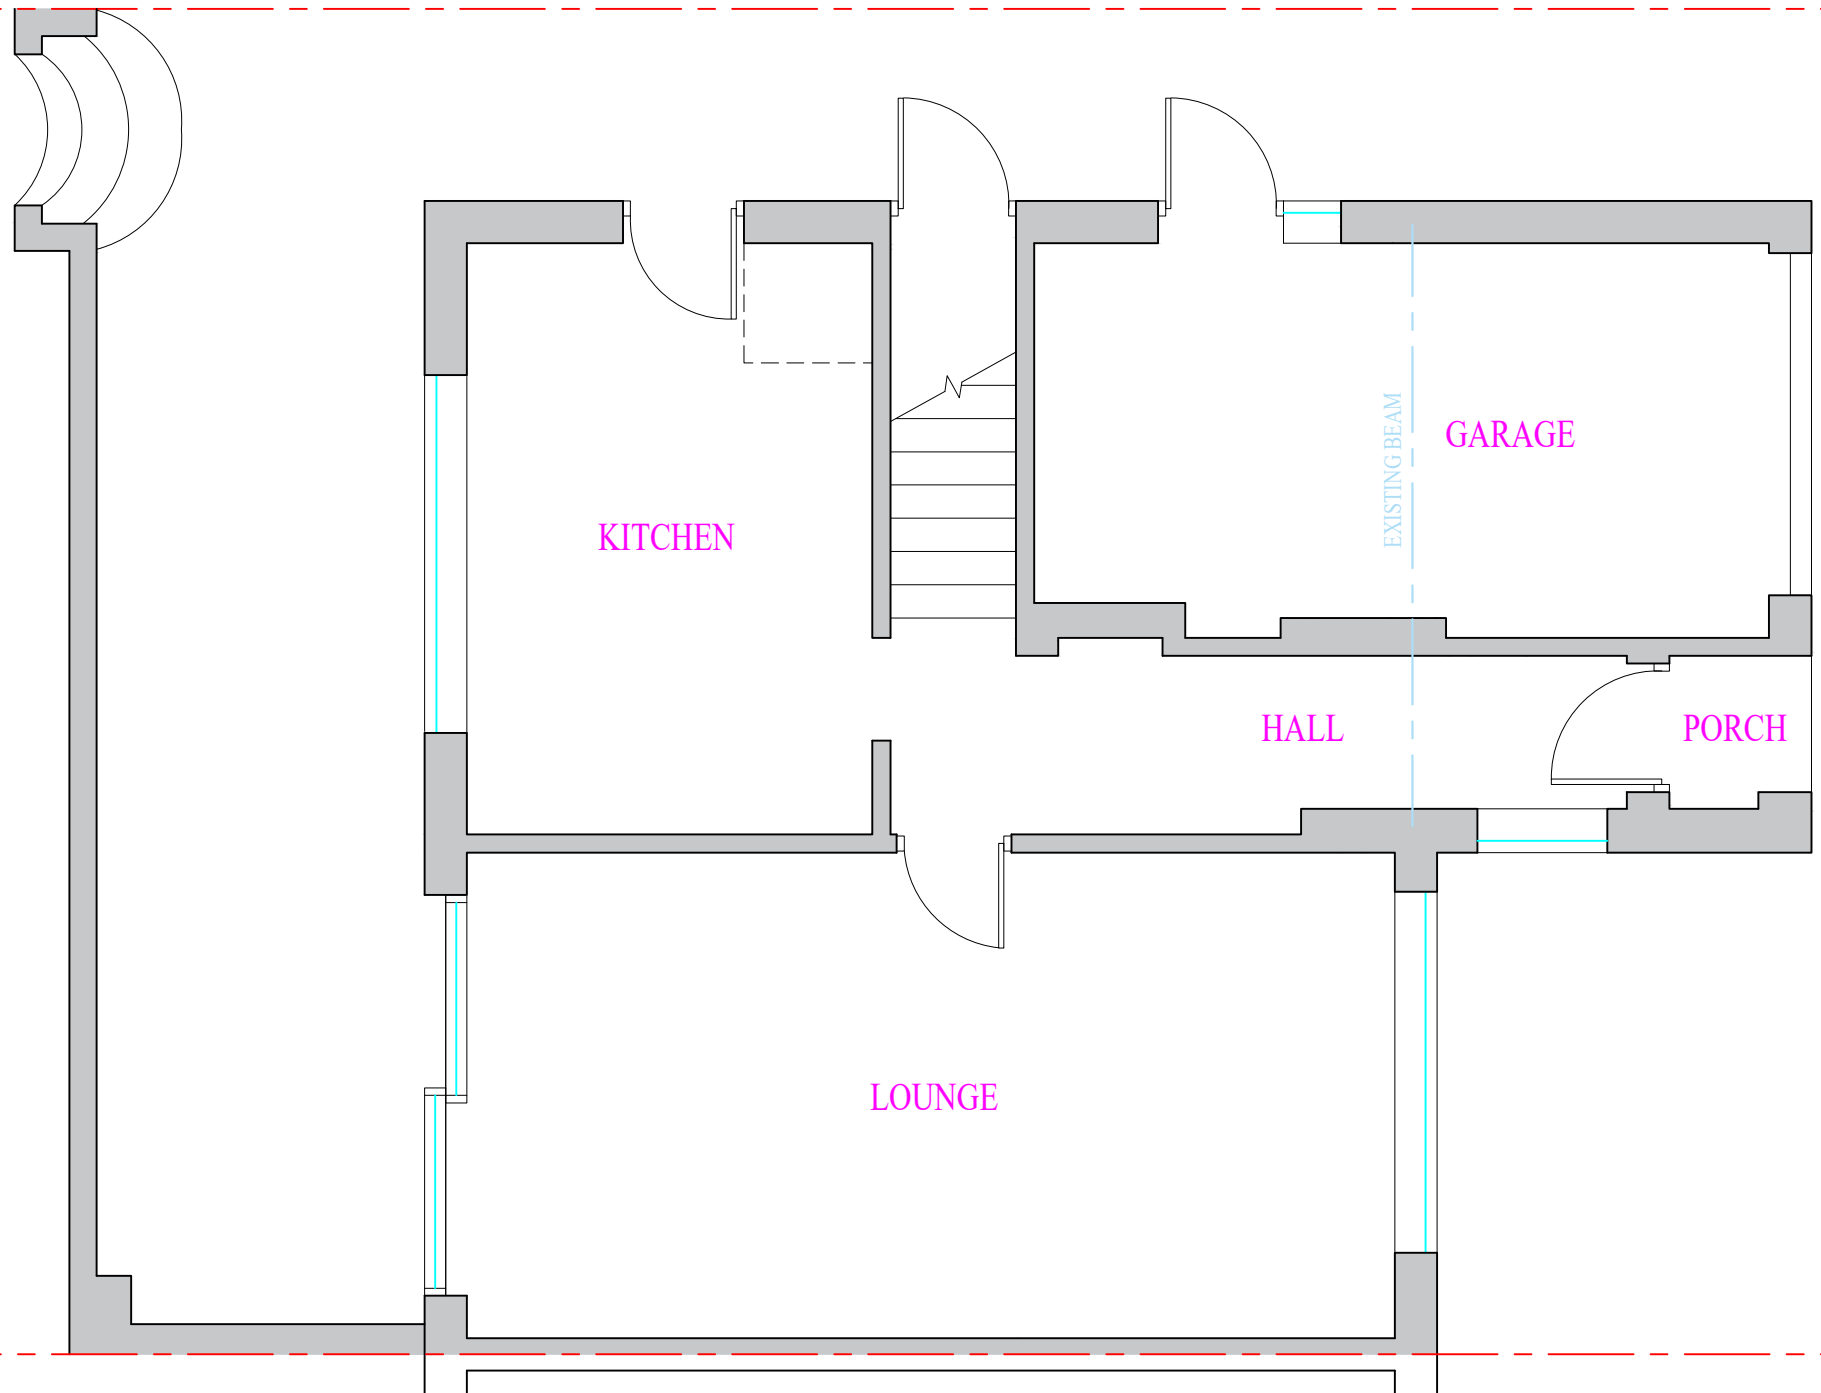

FIRST FLOOR

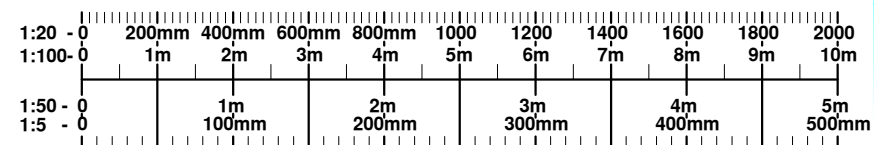

|                                                                                         |                                                  |   |
|-----------------------------------------------------------------------------------------|--------------------------------------------------|---|
| DATE<br>JULY                                                                            | CLIENT/PROJECT<br>45 GROVELANS AVENUE<br>HITCHIN | <b>B&amp;A</b><br>Burton &<br>Associates Ltd.<br><small>65 Shefford Road<br/>Clifton Beds. SG17 5RQ<br/>Tel. / Fax. 01462 850050</small> |
| SCALE<br>1:50 @ A3                                                                      |                                                  |   |
| DRAWING STATUS<br><small>For construction.</small>                                      | DRAWING TITLE<br>EXISTING GROUND FLOOR PLAN      | Ref: 6819 D3(A)   |
| <small>NO UNAUTHORISED PRINTING<br/>OR DIGITAL SCANNING<br/>ALLOWED © COPYRIGHT</small> |                                                  |   |