



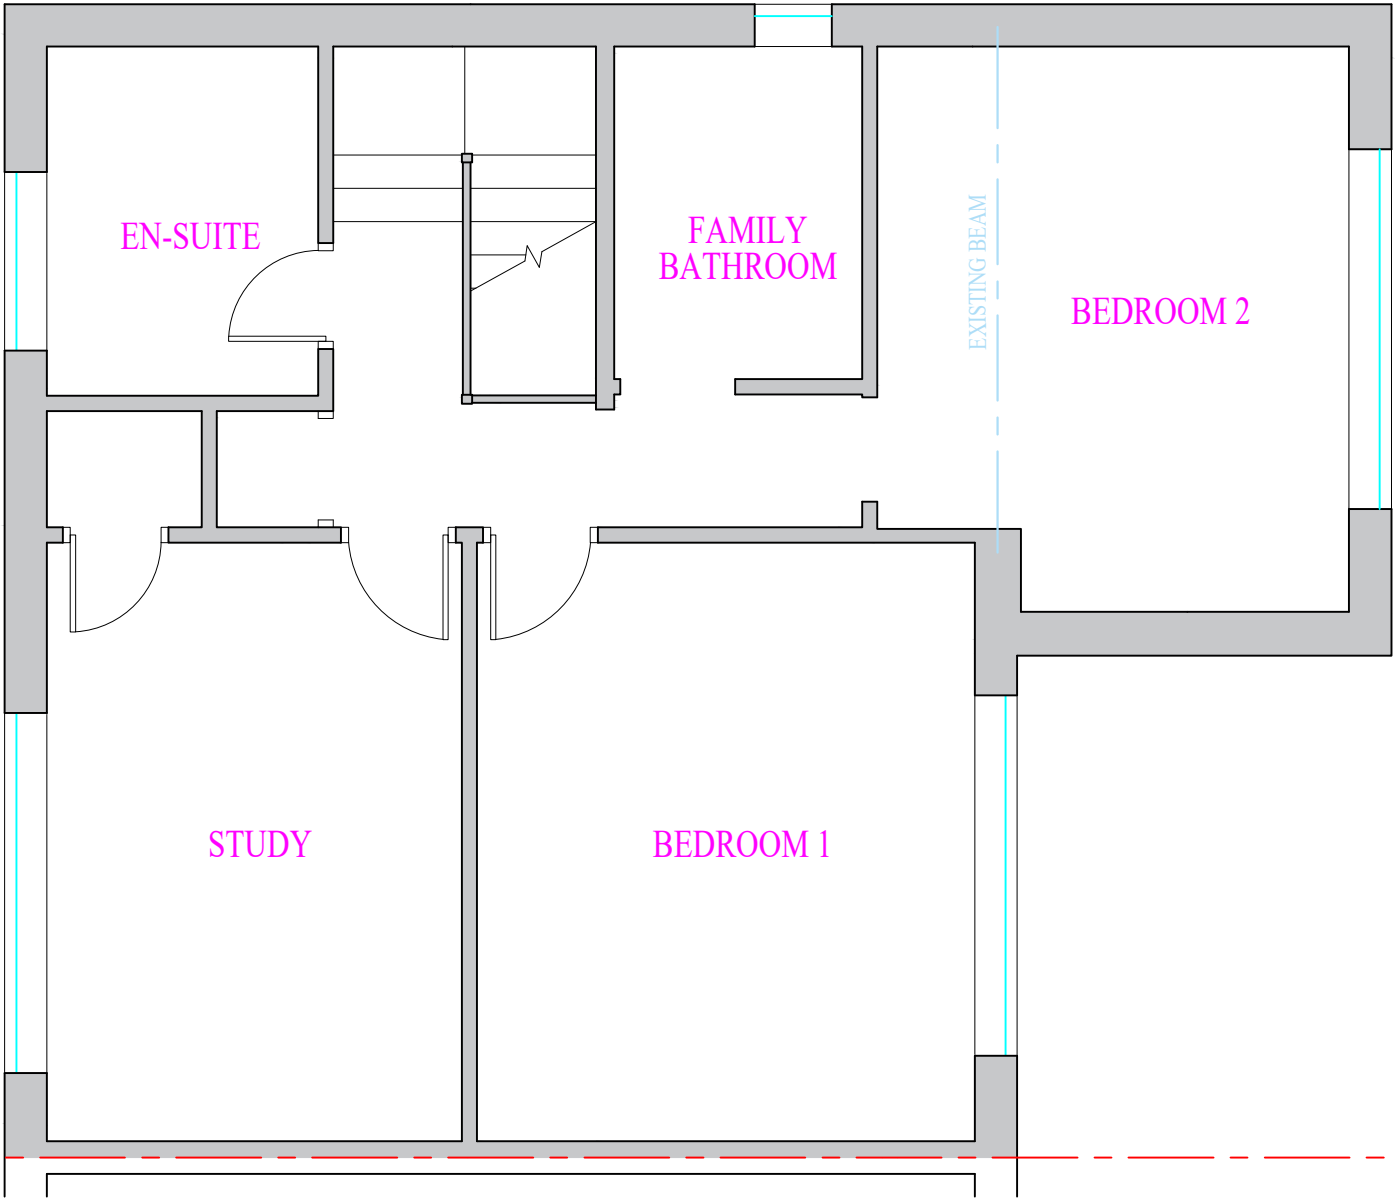

FIRST FLOOR

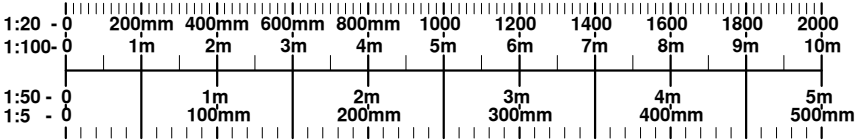

DATE JULY		CLIENT/PROJECT 45 GROVELANS AVENUE HITCHIN	B&A	
SCALE 1:50 @ A3			Burton & Associates Ltd.	
DRAWING STATUS For construction.		DRAWING TITLE EXISTING FIRST FLOOR PLAN	65 Shefford Road Clifton Beds. SG17 5RQ Tel. / Fax. 01462 850050	
NO UNAUTHORISED PRINTING OR DIGITAL SCANNING ALLOWED © COPYRIGHT 2020			Ref: 6819 D3(B)	