



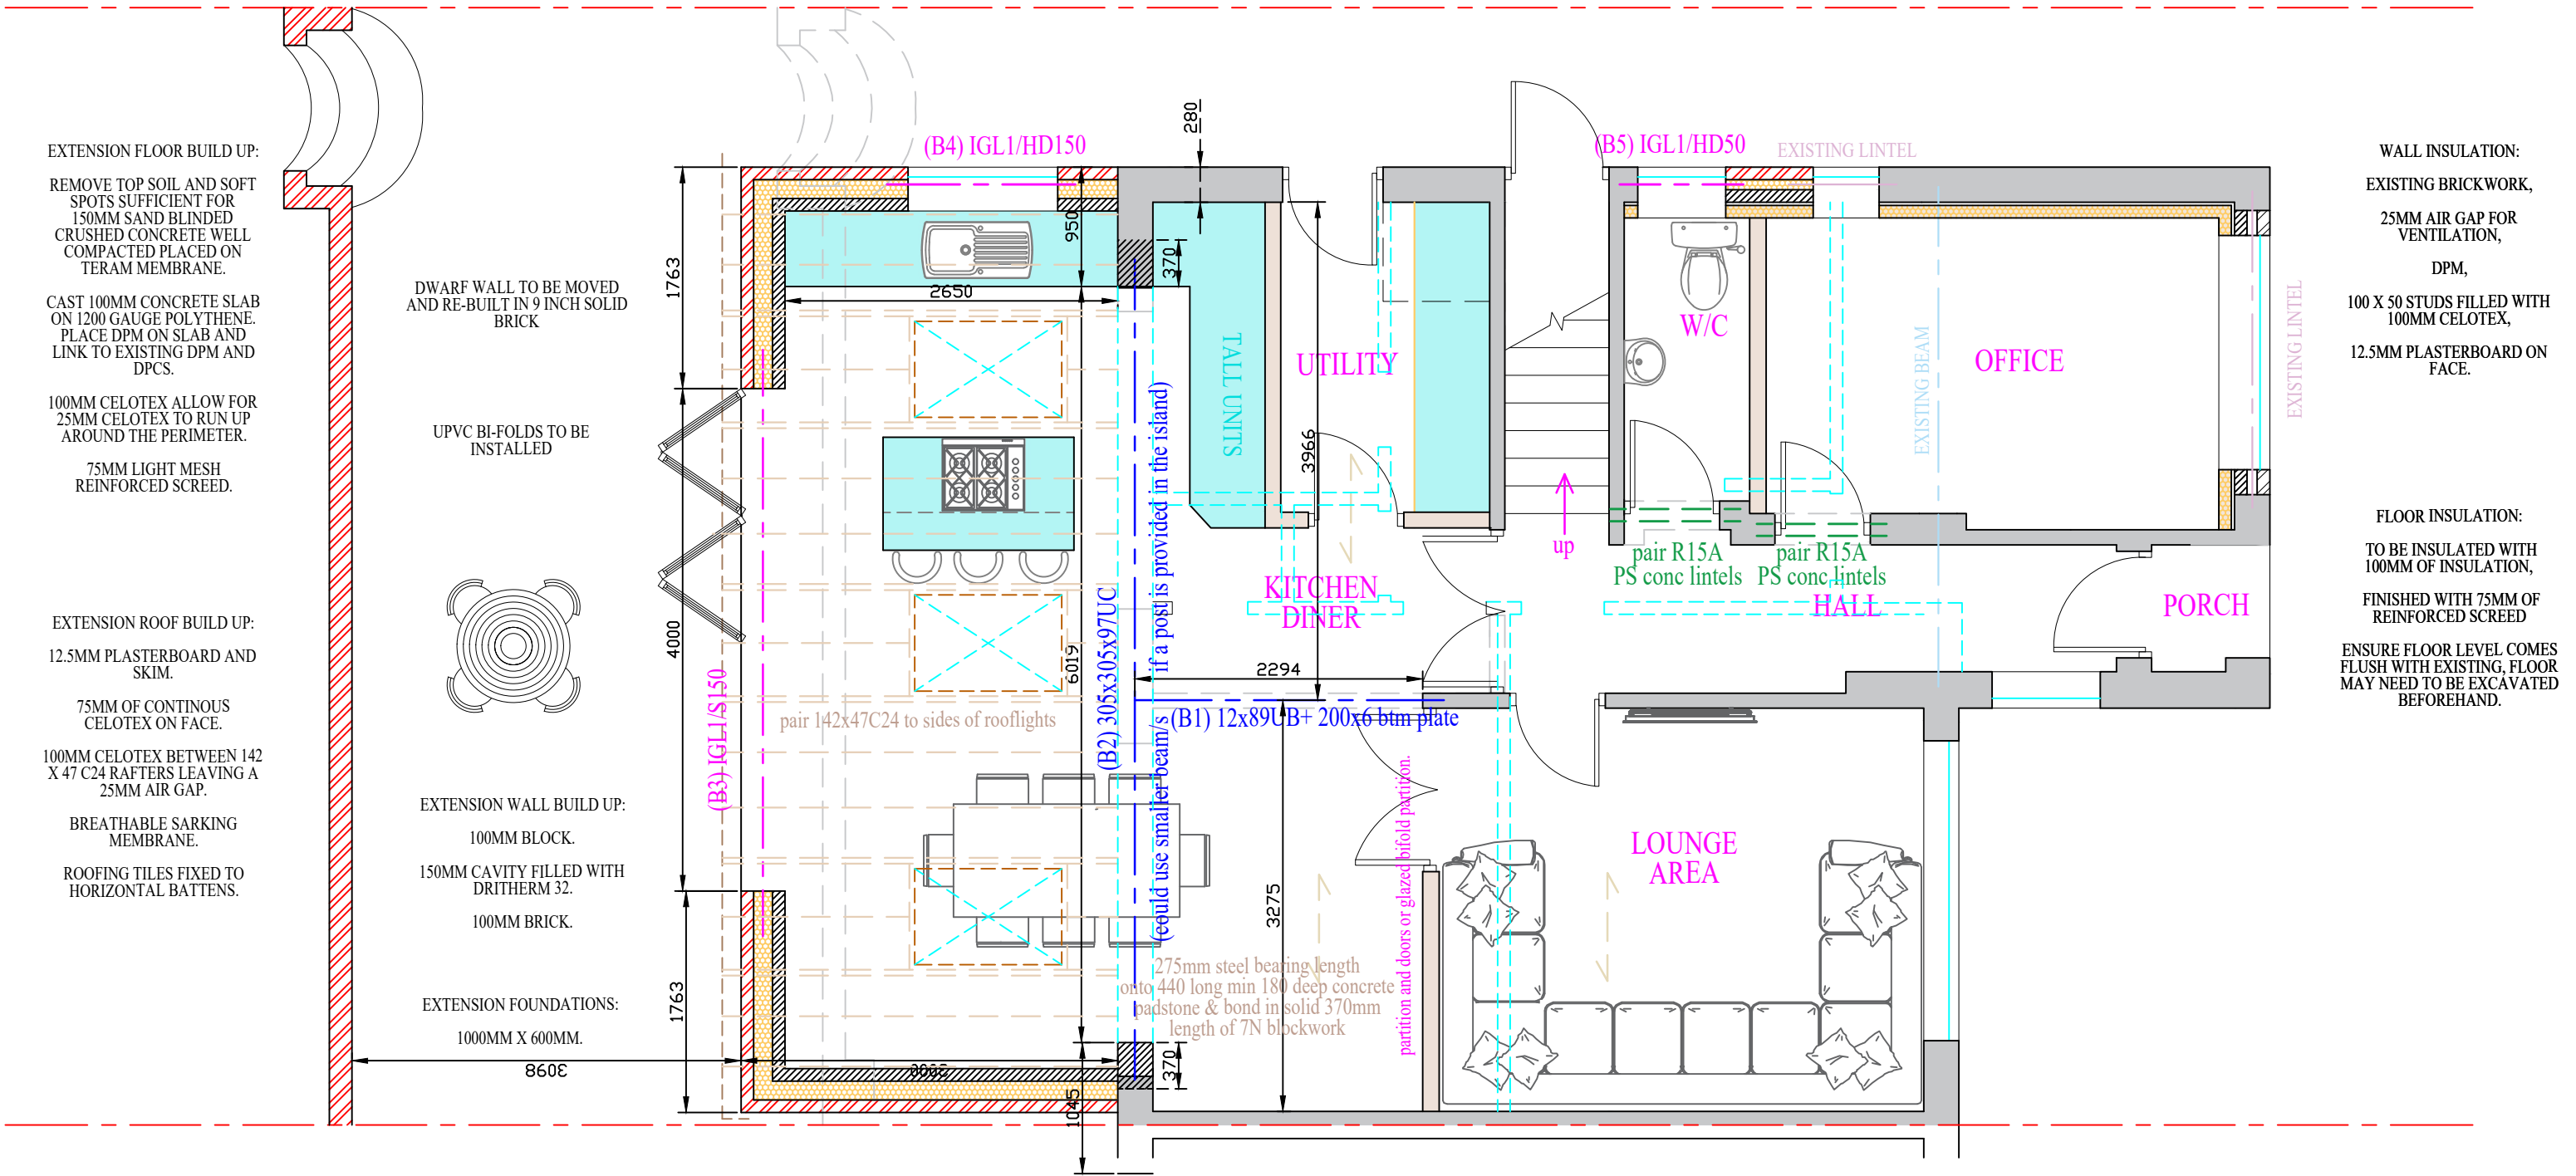

GROUND FLOOR
FIRST FLOOR WALLS SHOWN IN DASHED
CYAN

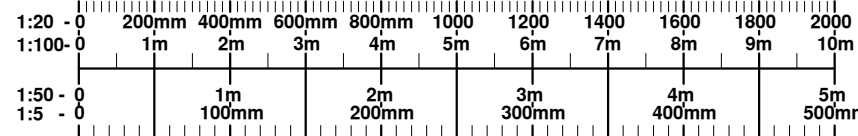

DATE JULY		CLIENT/PROJECT 45 GROVELANS AVENUE HITCHIN	B&A Burton & Associates Ltd.
SCALE 1:50 @ A3			
DRAWING STATUS For construction.		DRAWING TITLE PROPOSED GROUND FLOOR PLAN	65 Shefford Road Clifton Beds, SG17 5RQ Tel. / Fax. 01462 850050
NO UNAUTHORISED PRINTING OR DIGITAL SCANNING ALLOWED © COPYRIGHT 2019			
			Ref: 6819 D5(A)