



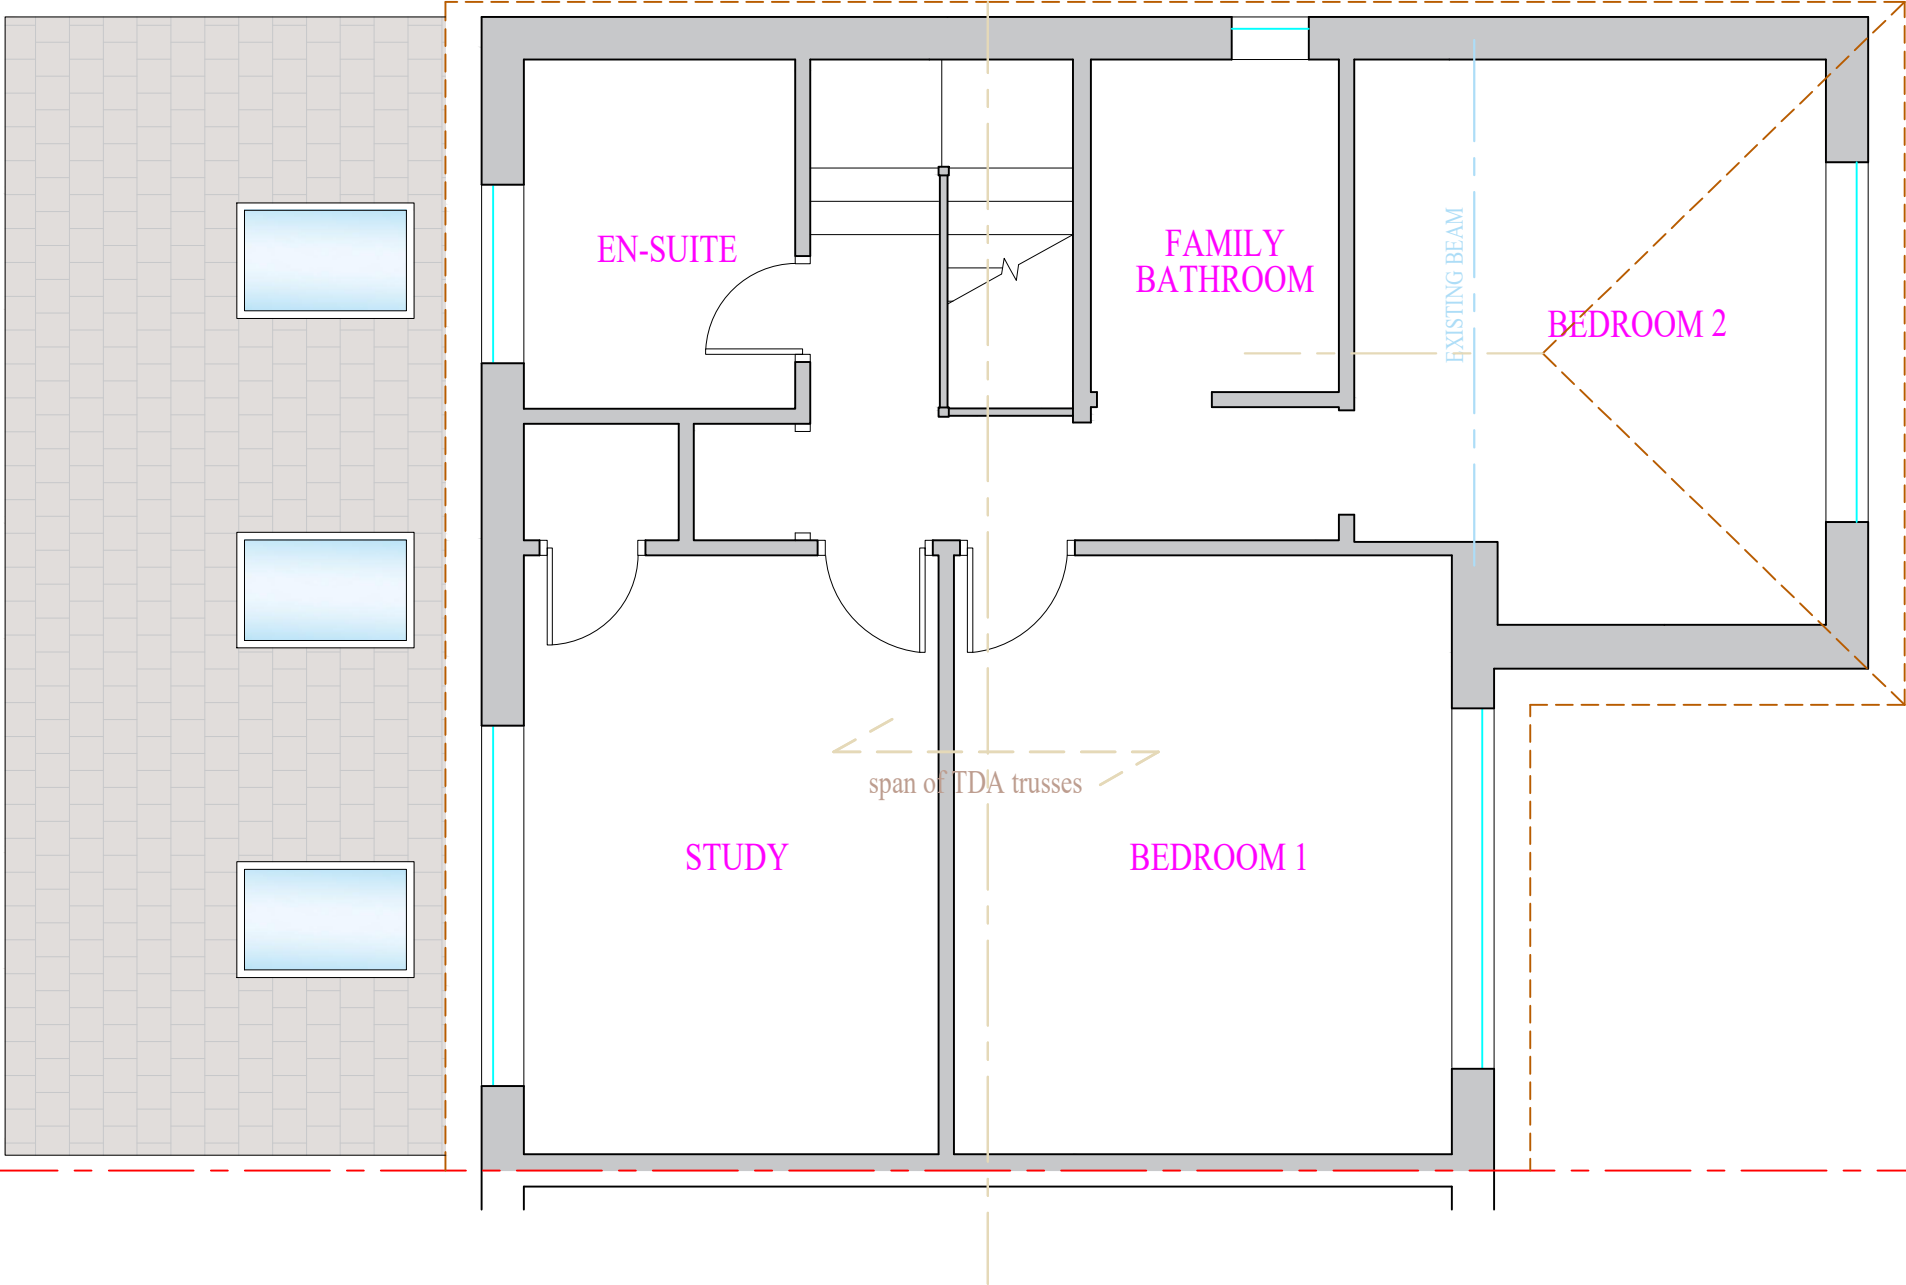

FIRST FLOOR

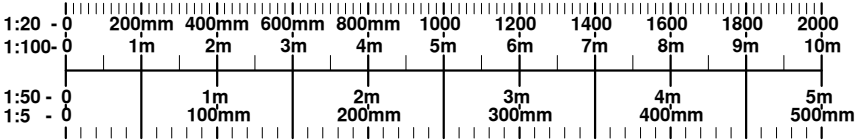

|                                                                             |                   |                                |                                                            |  |
|-----------------------------------------------------------------------------|-------------------|--------------------------------|------------------------------------------------------------|--|
| DATE                                                                        | JULY              | CLIENT/PROJECT                 | <div>B&amp;A</div> <div>Burton &amp; Associates Ltd.</div> |  |
| SCALE                                                                       | 1:50 @ A3         | 45 GROVELANS AVENUE<br>HITCHIN |                                                            |  |
| DRAWING STATUS                                                              | For construction. | DRAWING TITLE                  | PROPOSED FIRST FLOOR PLAN                                  |  |
| NO UNAUTHORISED PRINTING<br>OR DIGITAL SCANNING<br>ALLOWED © COPYRIGHT 2023 |                   |                                |                                                            |  |
|                                                                             |                   | Ref: 6819                      | D5(B)                                                      |  |