


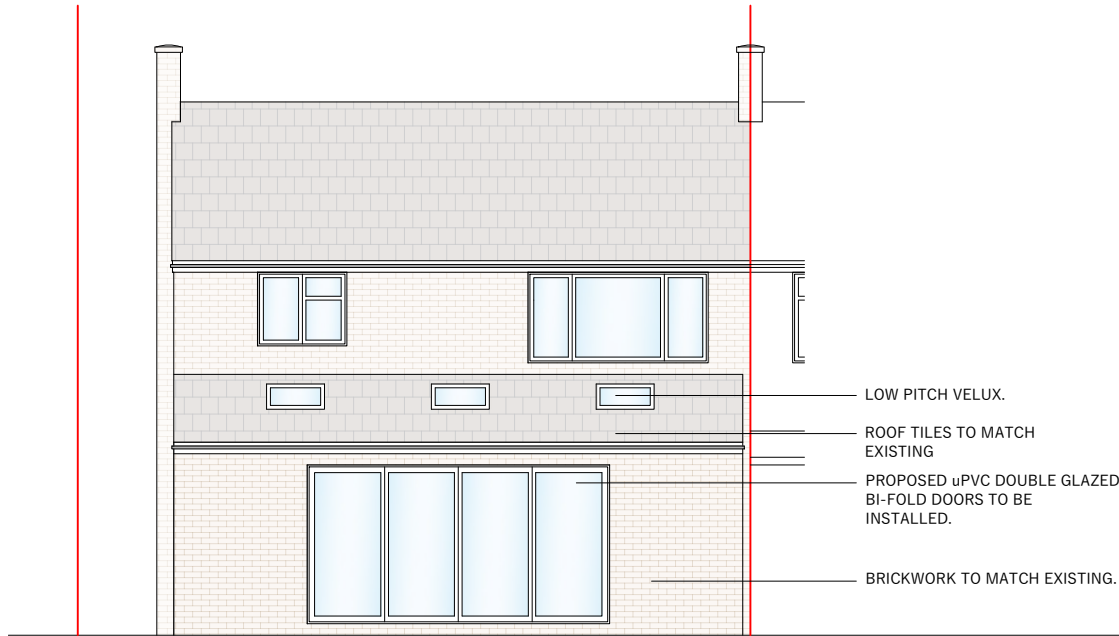


- LOW PITCH VELUX.
- ROOF TILES TO MATCH EXISTING
- PROPOSED uPVC DOUBLE GLAZED BI-FOLD DOORS TO BE INSTALLED.
- BRICKWORK TO MATCH EXISTING.

REAR ELEVATION




- PROPOSED uPVC DOUBLE GLAZED WINDOW TO BE INSTALLED.

SIDE ELEVATION

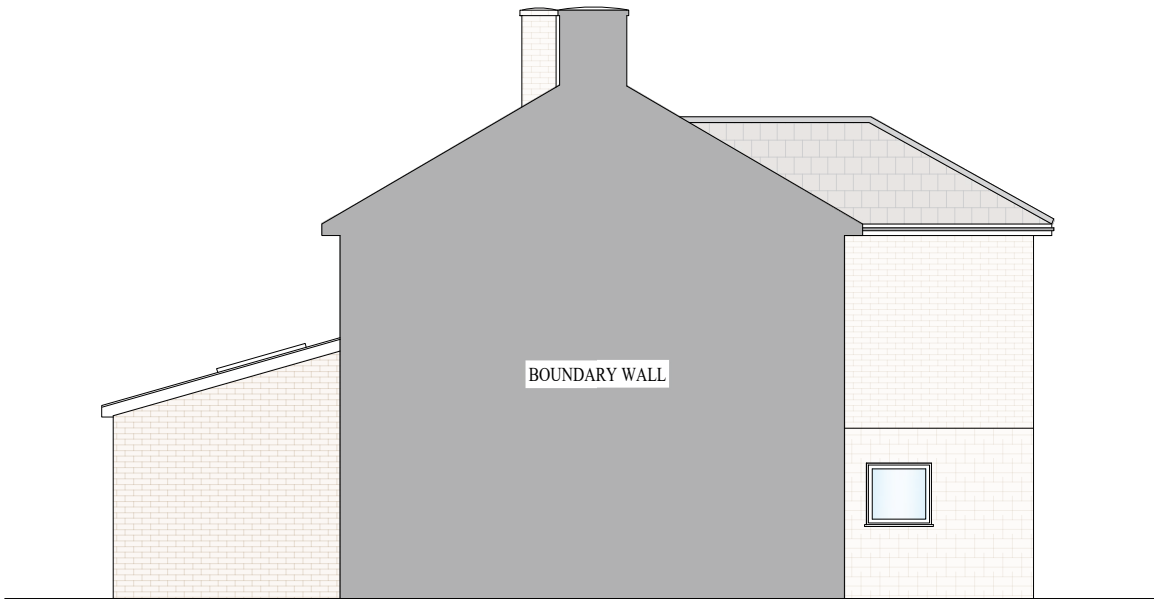


SIDE ELEVATION

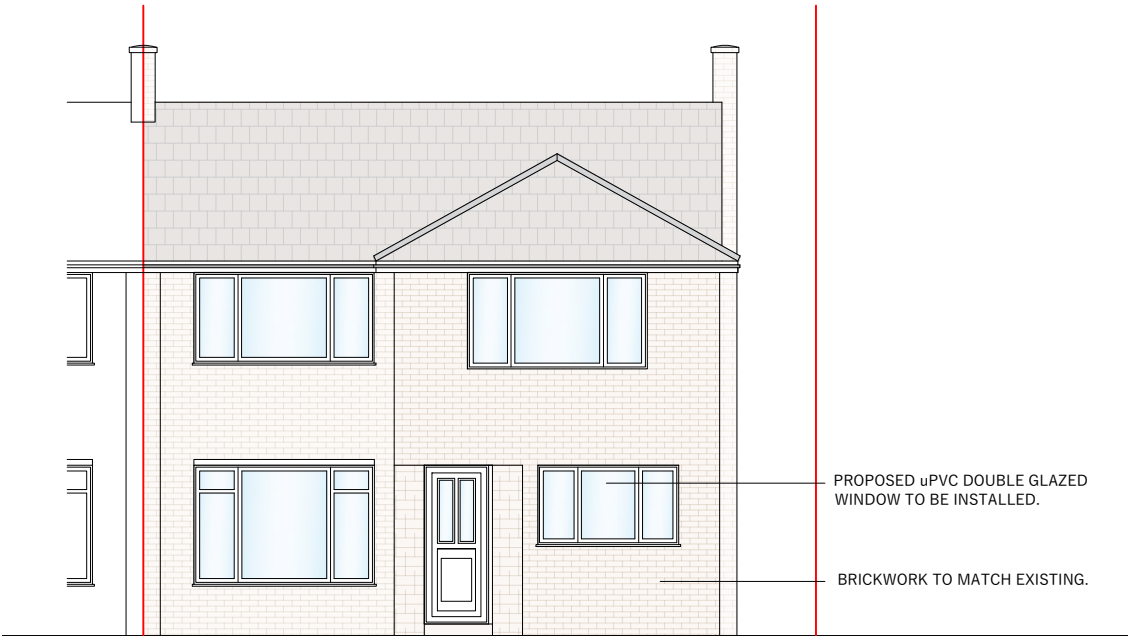

- PROPOSED uPVC DOUBLE GLAZED WINDOW TO BE INSTALLED.
- BRICKWORK TO MATCH EXISTING.

FRONT ELEVATION

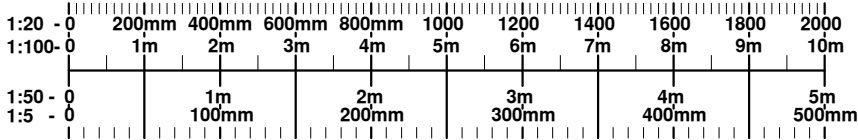

DATE JULY		CLIENT/PROJECT 45 GROVELANS AVENUE HITCHIN	 Burton & Associates Ltd.
SCALE 1:100 @ A3			
DRAWING STATUS For construction.		DRAWING TITLE PROPOSED ELEVATIONS	65 Shefford Road Clifton Beds. SG17 5RQ Tel. / Fax. 01462 850050
NO UNAUTHORISED PRINTING OR DIGITAL SCANNING ALLOWED © COPYRIGHT ©			
			Ref: 6819 D6