


NOTES:


1. DRAWING TO BE USED FOR THE STATUS INDICATED ONLY
2. ALL DIMENSIONS AND SETTING OUT SHALL BE CHECKED AND CONFIRMED AND ANY DISCREPANCIES TO BE REPORTED TO THE ARCHITECT PRIOR TO COMMENCEMENT OF ANY WORK
3. ALL WORK AND MATERIALS TO BE IN ACCORDANCE WITH CURRENT STATUTORY LEGISLATION, RELEVANT CODES OF PRACTICE AND BRITISH STANDARDS
4. DRAWING TO BE READ IN ACCORDANCE WITH RELEVANT CONSULTANTS AND SUB-CONTRACTORS DRAWINGS AND SPECIFICATIONS
5. THIS DRAWING IS THE PROPERTY OF JW-BESPOKE LIMITED AND IS NOT TO BE USED IN WHOLE OR IN PART WITHOUT WRITTEN CONSENT




PROPOSED FRONT ELEVATION
1:100 @ A1

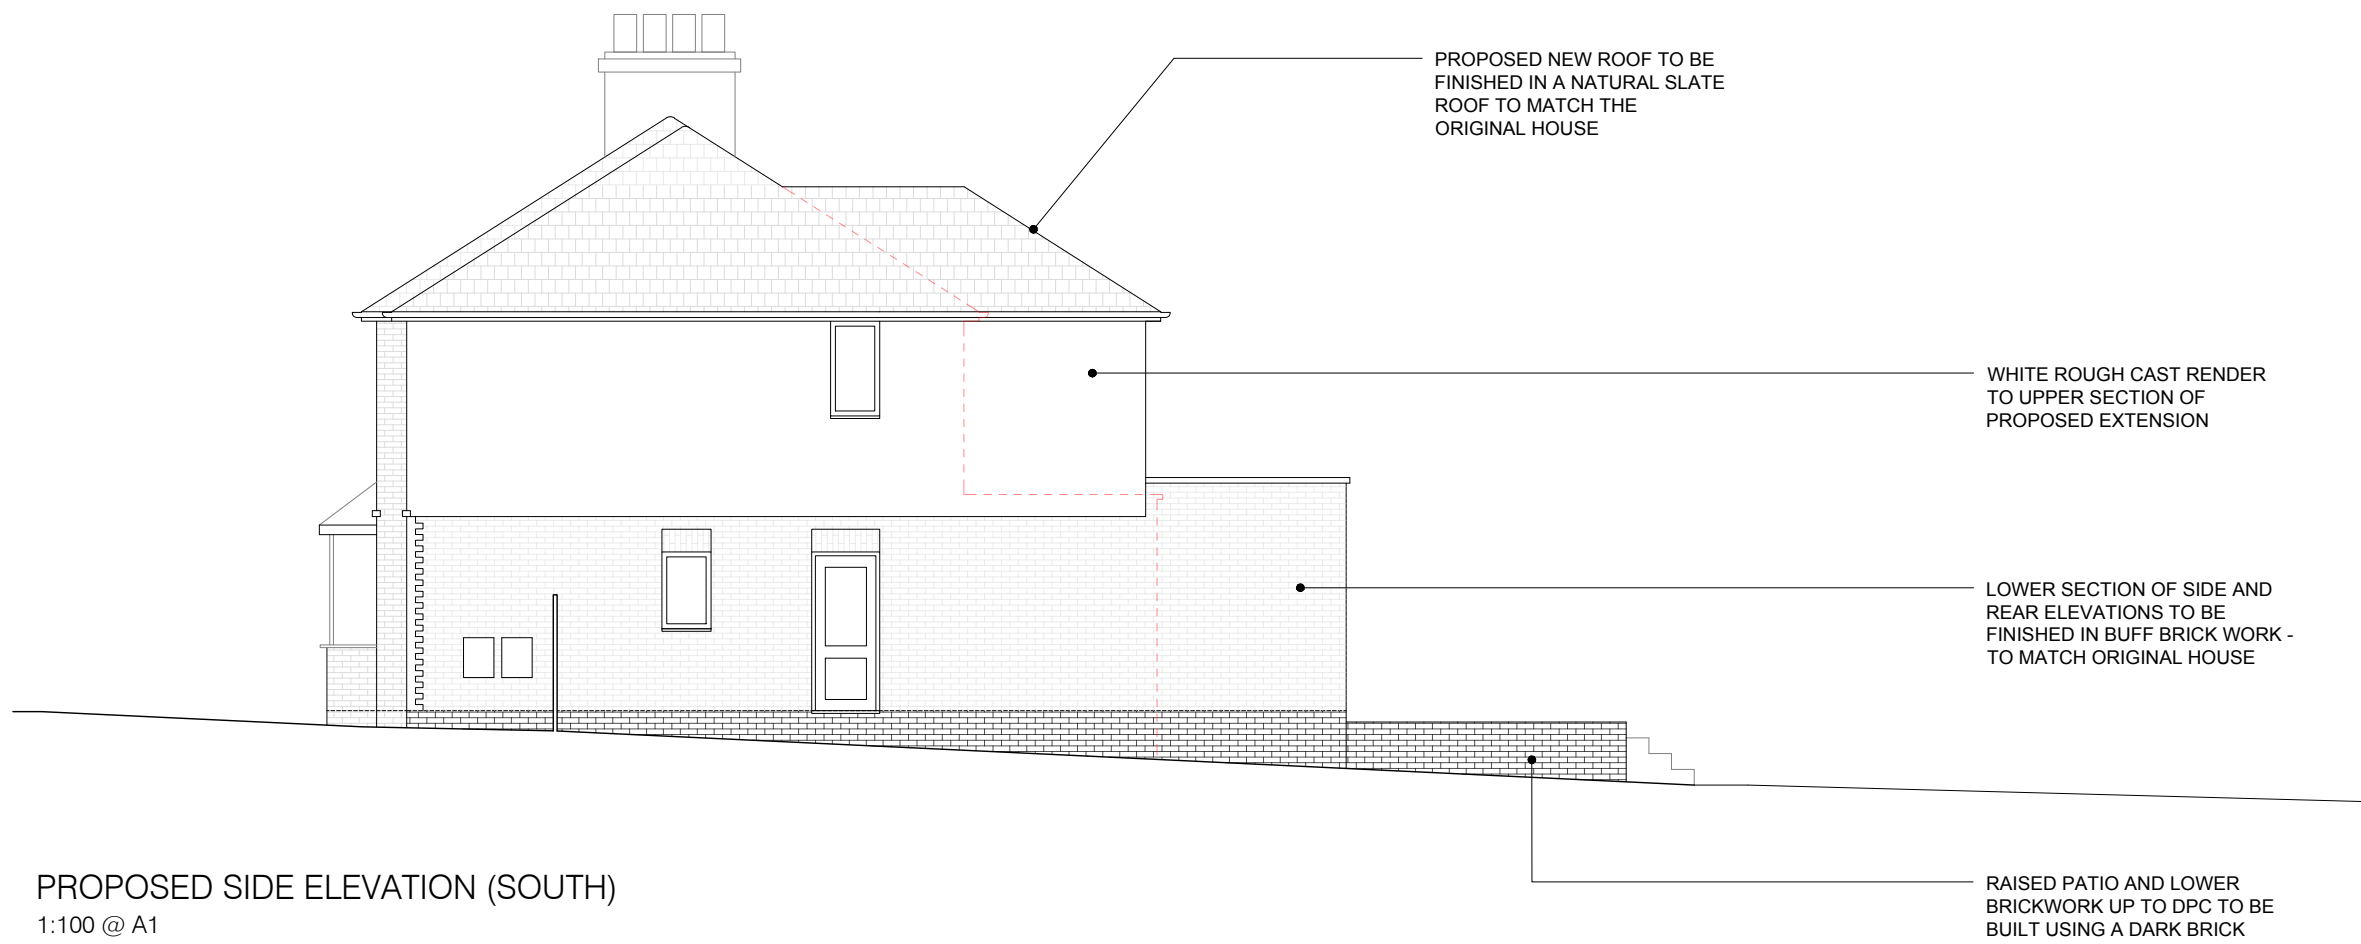

PROPOSED SIDE ELEVATION (SOUTH)
1:100 @ A1

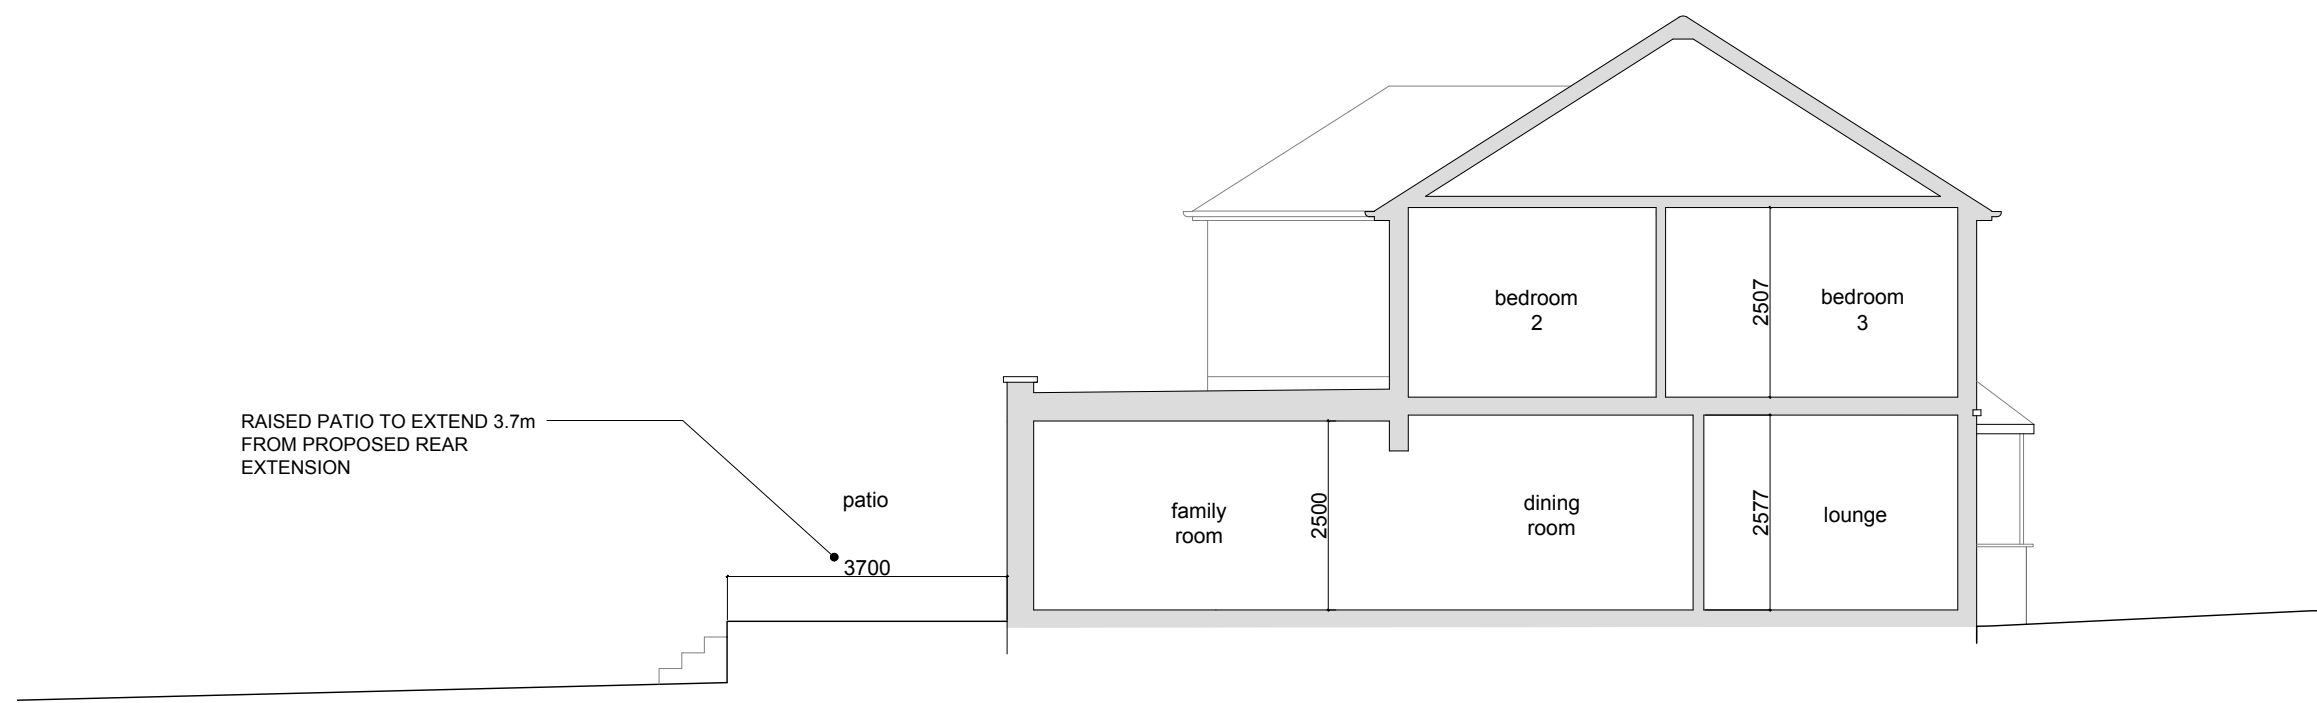


PROPOSED SIDE ELEVATION (ATTACHED)
1:100 @ A1

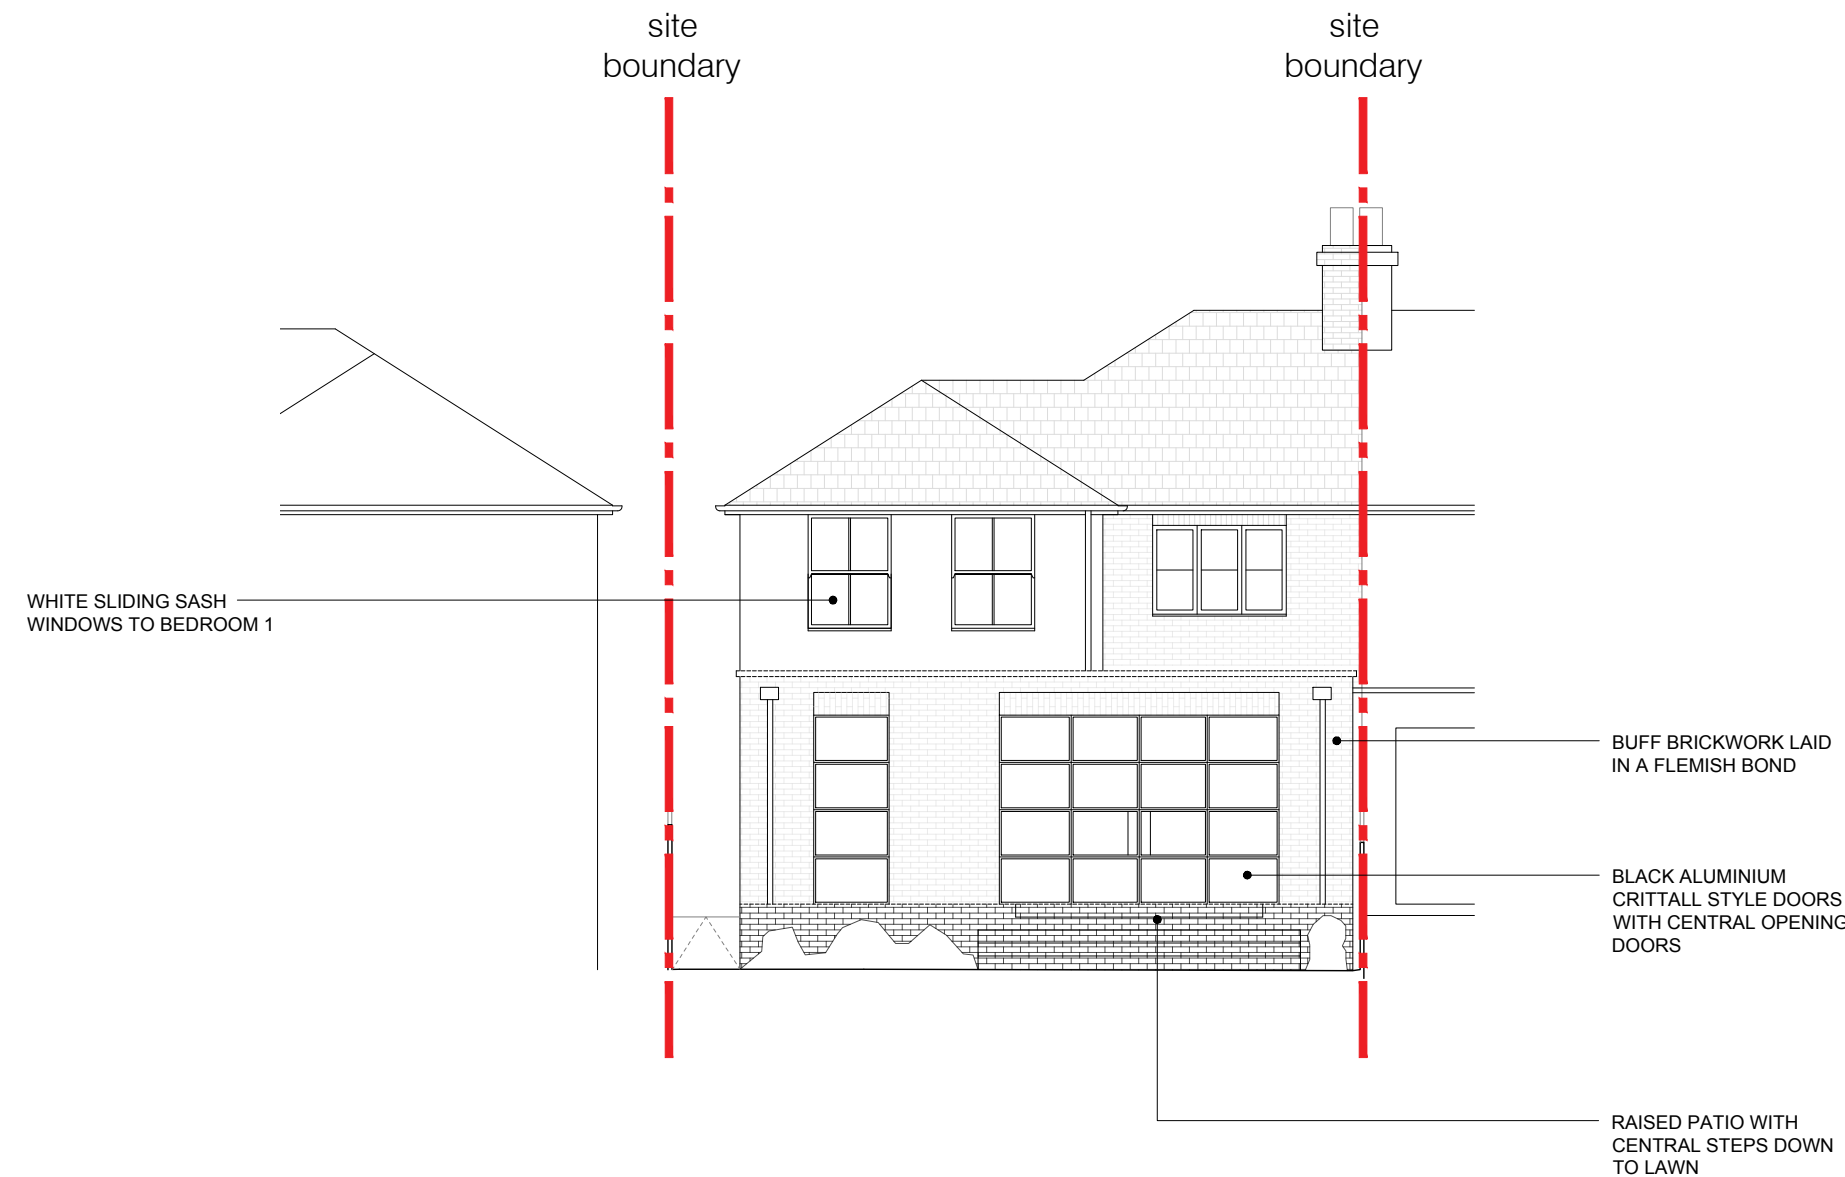


PROPOSED REAR ELEVATION
1:100 @ A1



COMPUTER GENERATED IMAGE
FRONT AERIAL

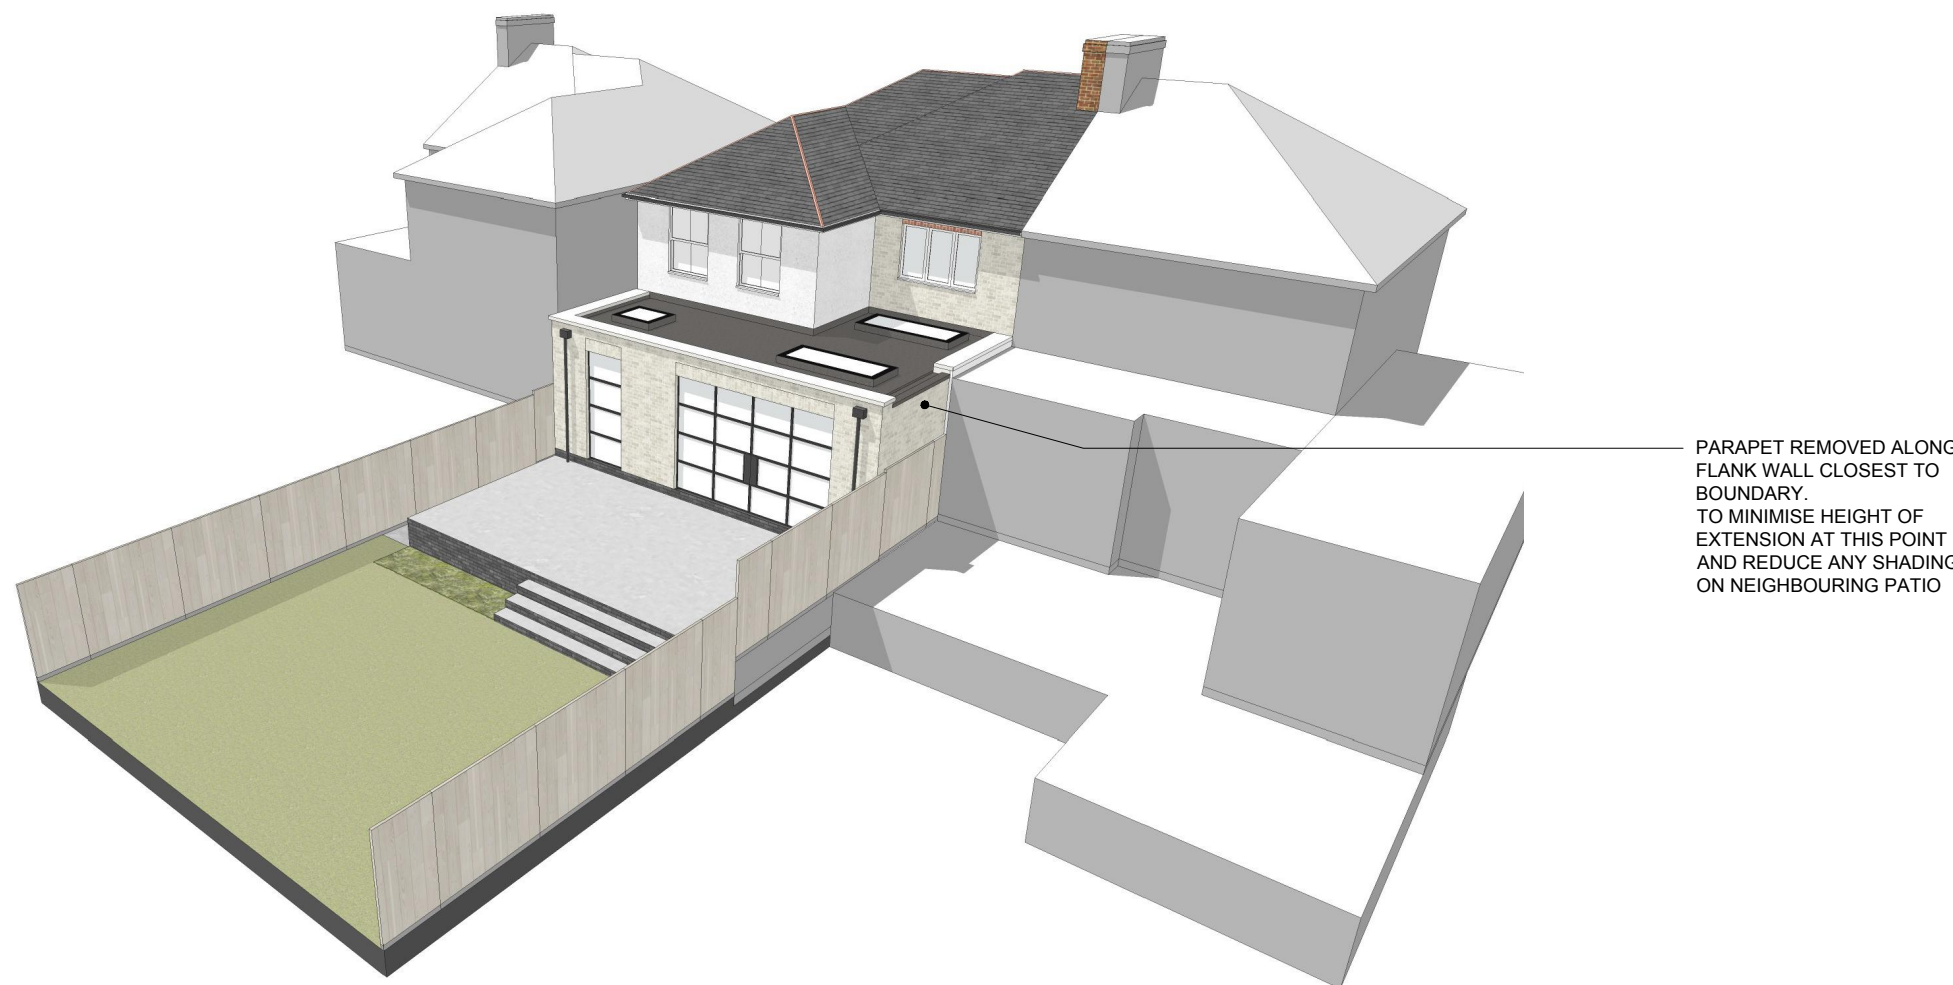

COMPUTER GENERATED IMAGE
REAR AERIAL

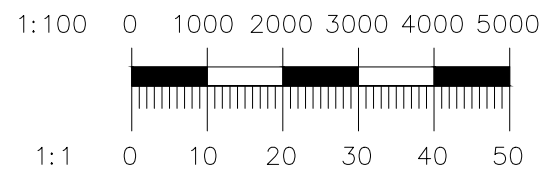

REV.	REVISION	DATE
A	REVISIONS TO DESIGN FOLLOWING FEEDBACK FROM PLANNER + NEIGHBOUR CONSULTATION	05.08.26
TITLE: PROPOSED ELEVATIONS		
PROJECT: No. 44 BRAMPTON PARK RD, HITCHIN		
CLIENT: PRIVATE CLIENT		
DRAWING STATUS: PLANNING		
SCALE: 1:100	SHEET: A1	DATE: MAY 2026
DRAWING REF.: 005	REV: A	