


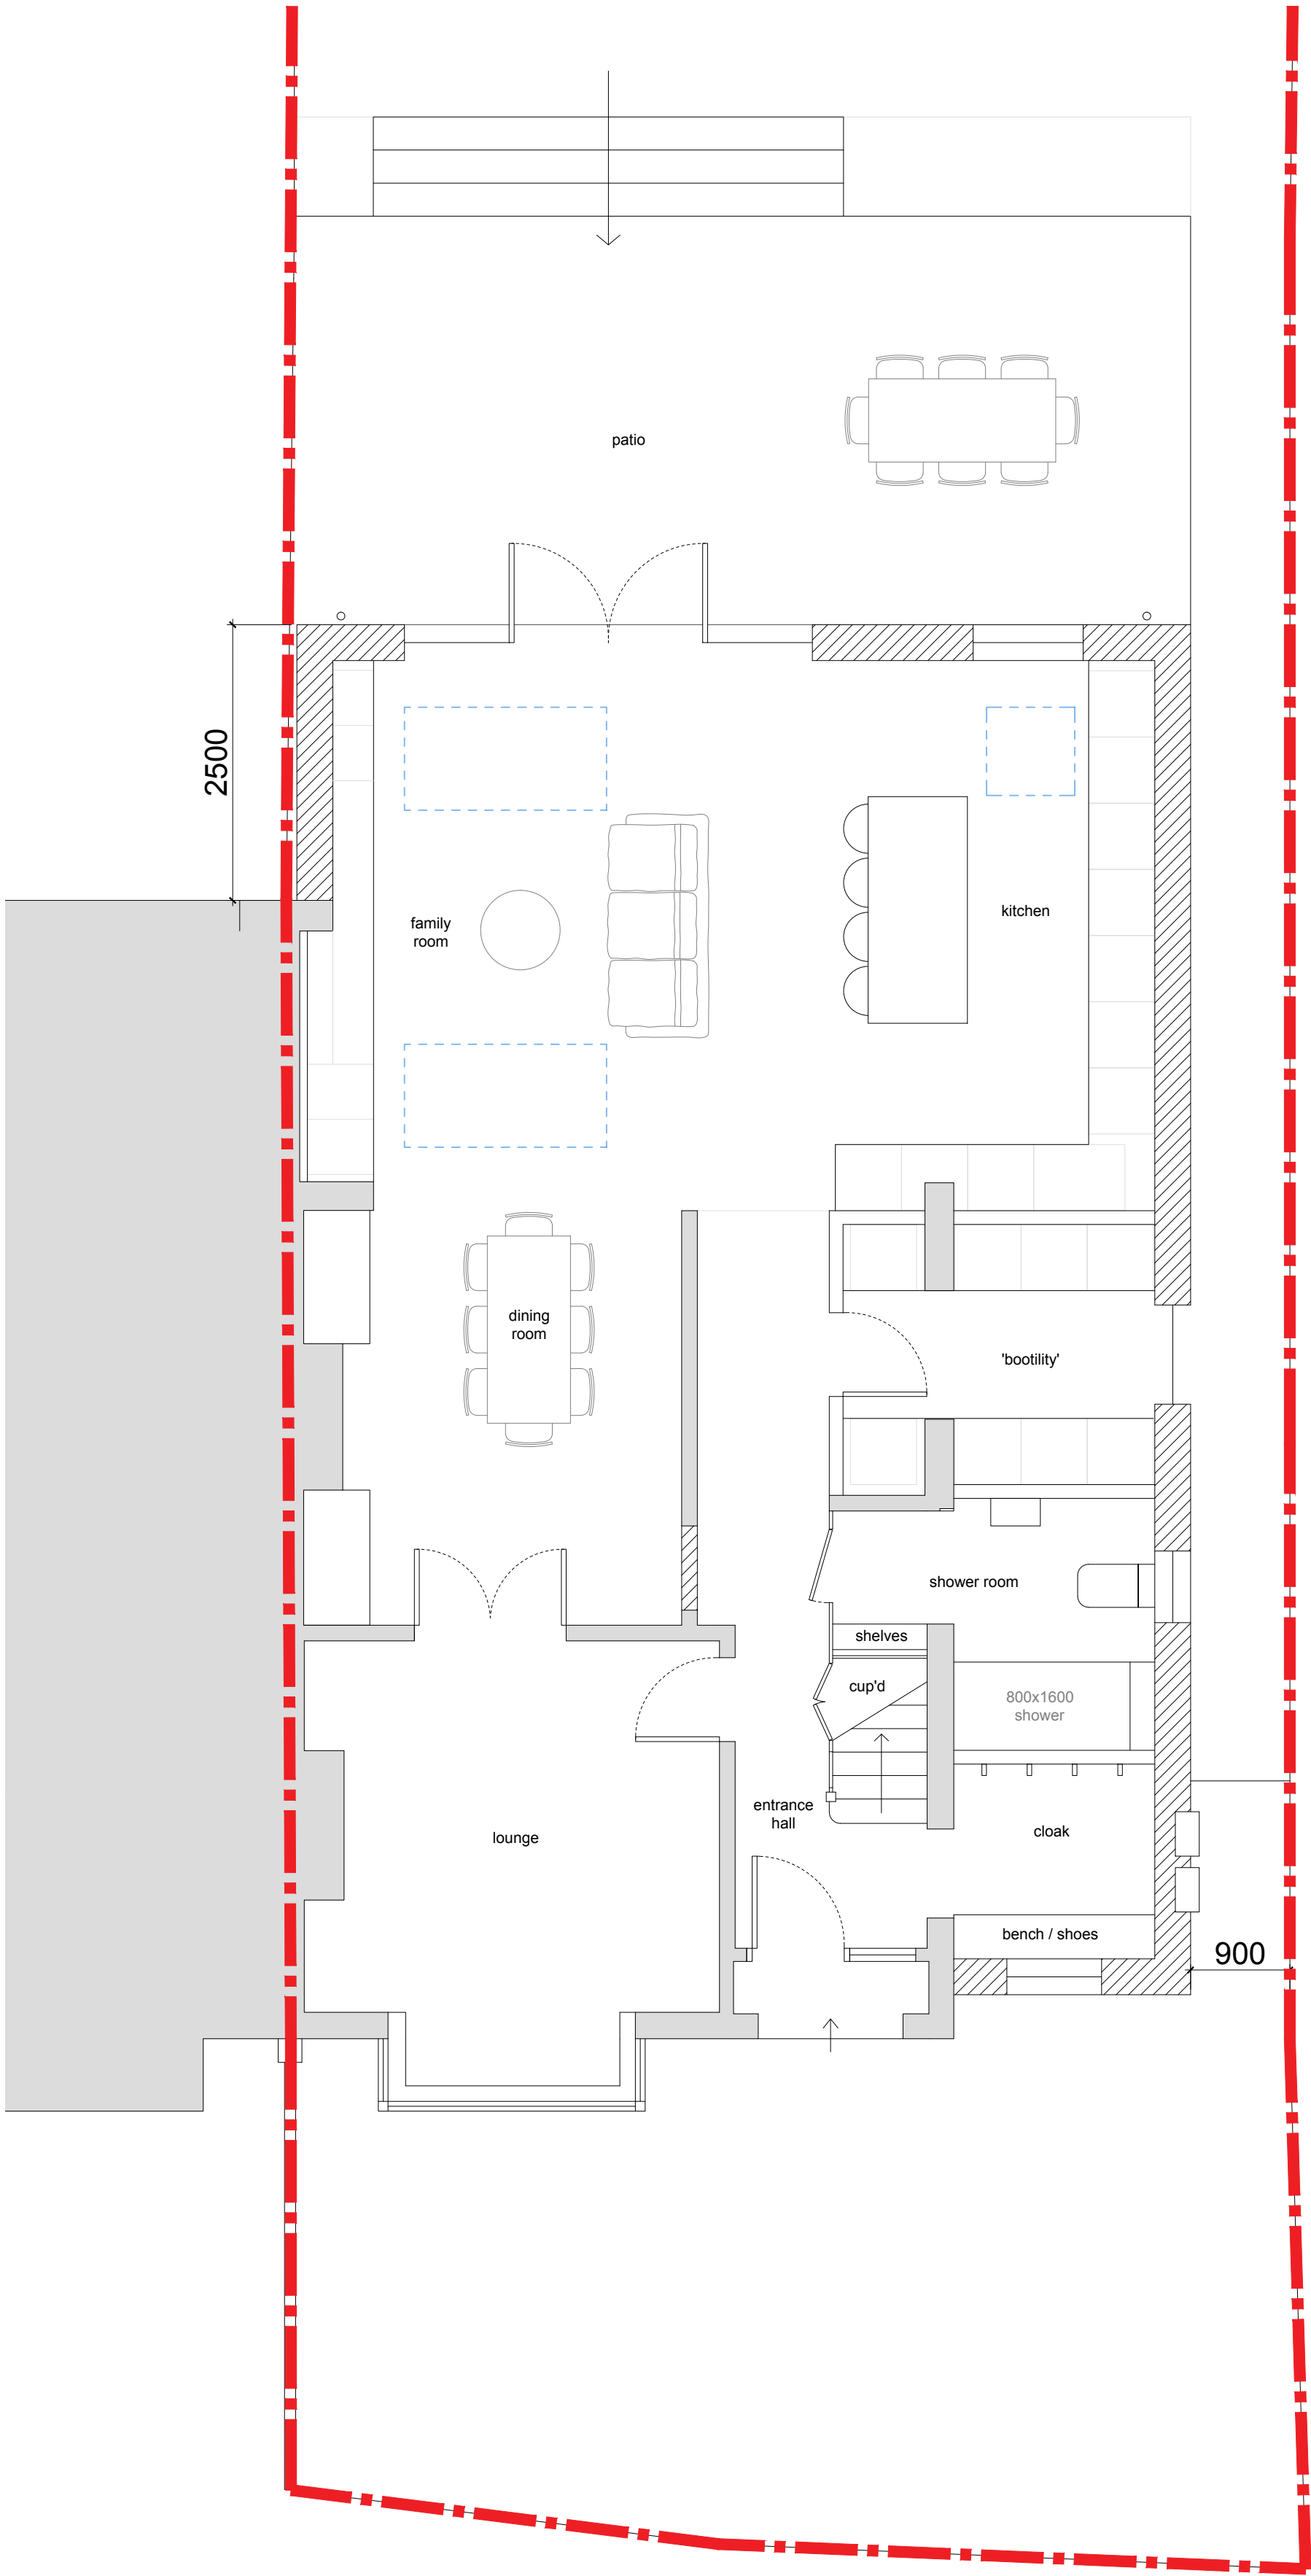


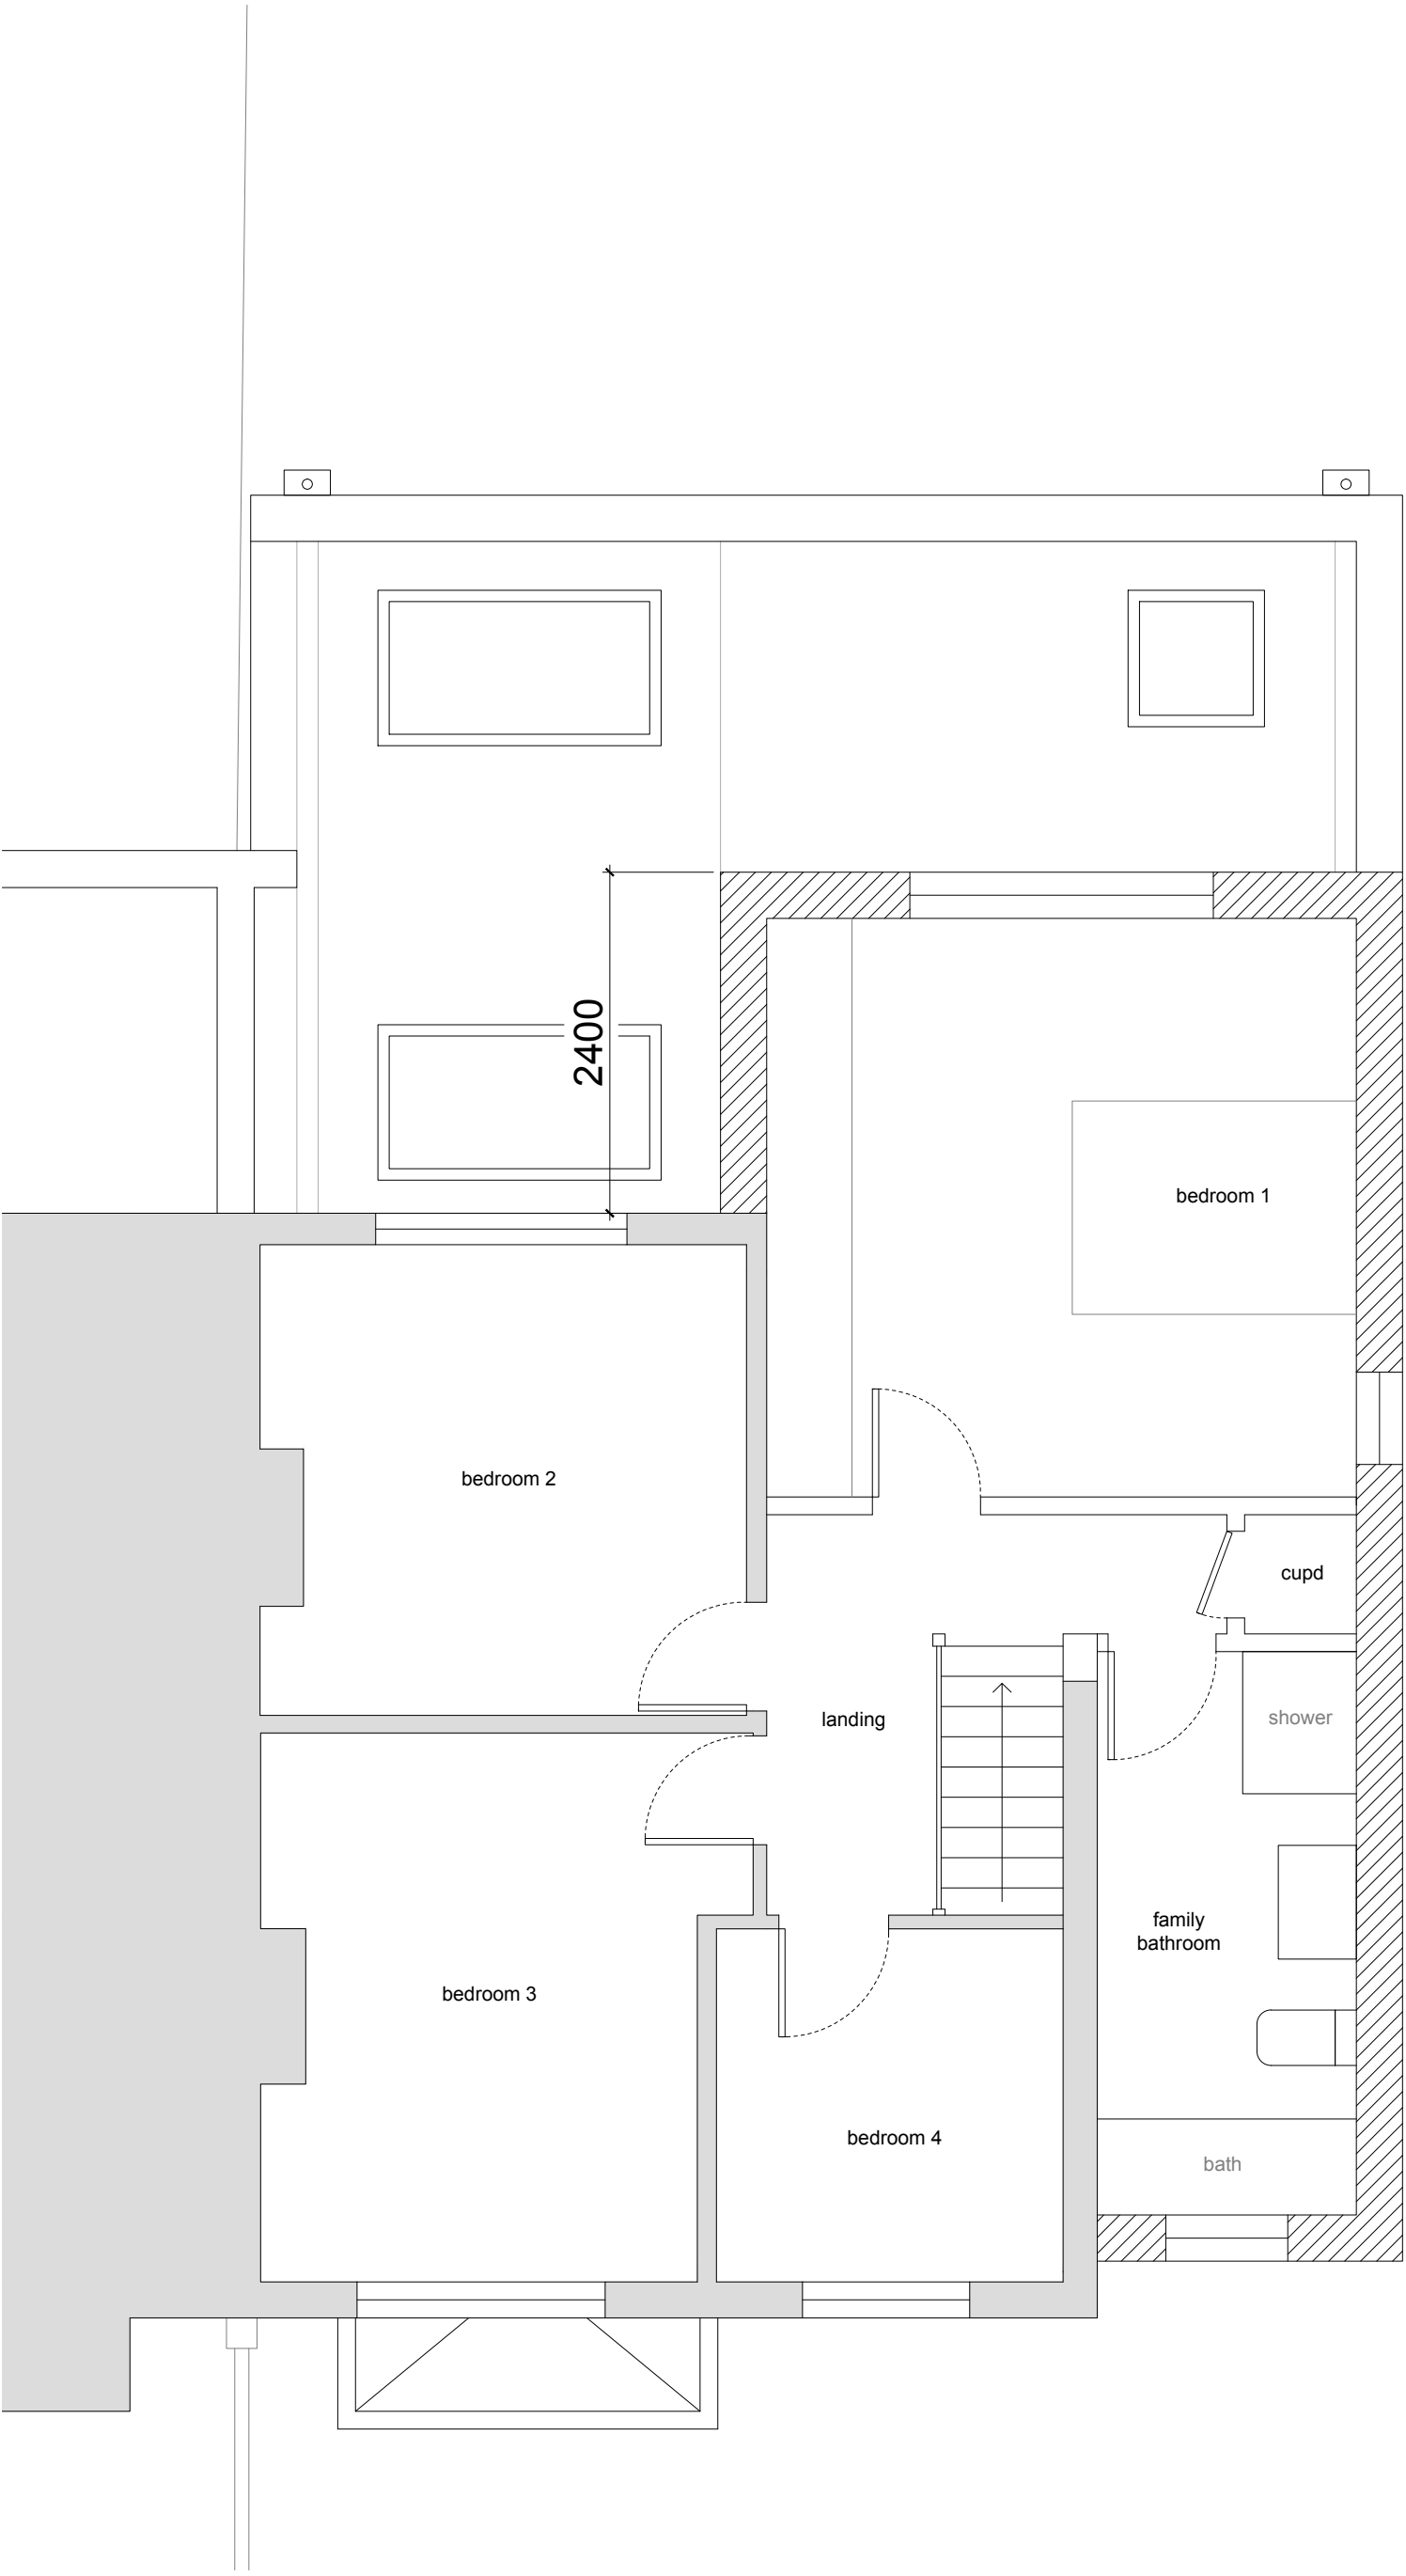


PROPOSED GROUND FLOOR PLAN
1:50 @ A1

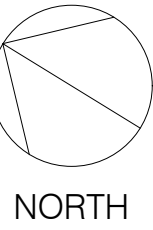

PROPOSED FIRST FLOOR PLAN
1:50 @ A1

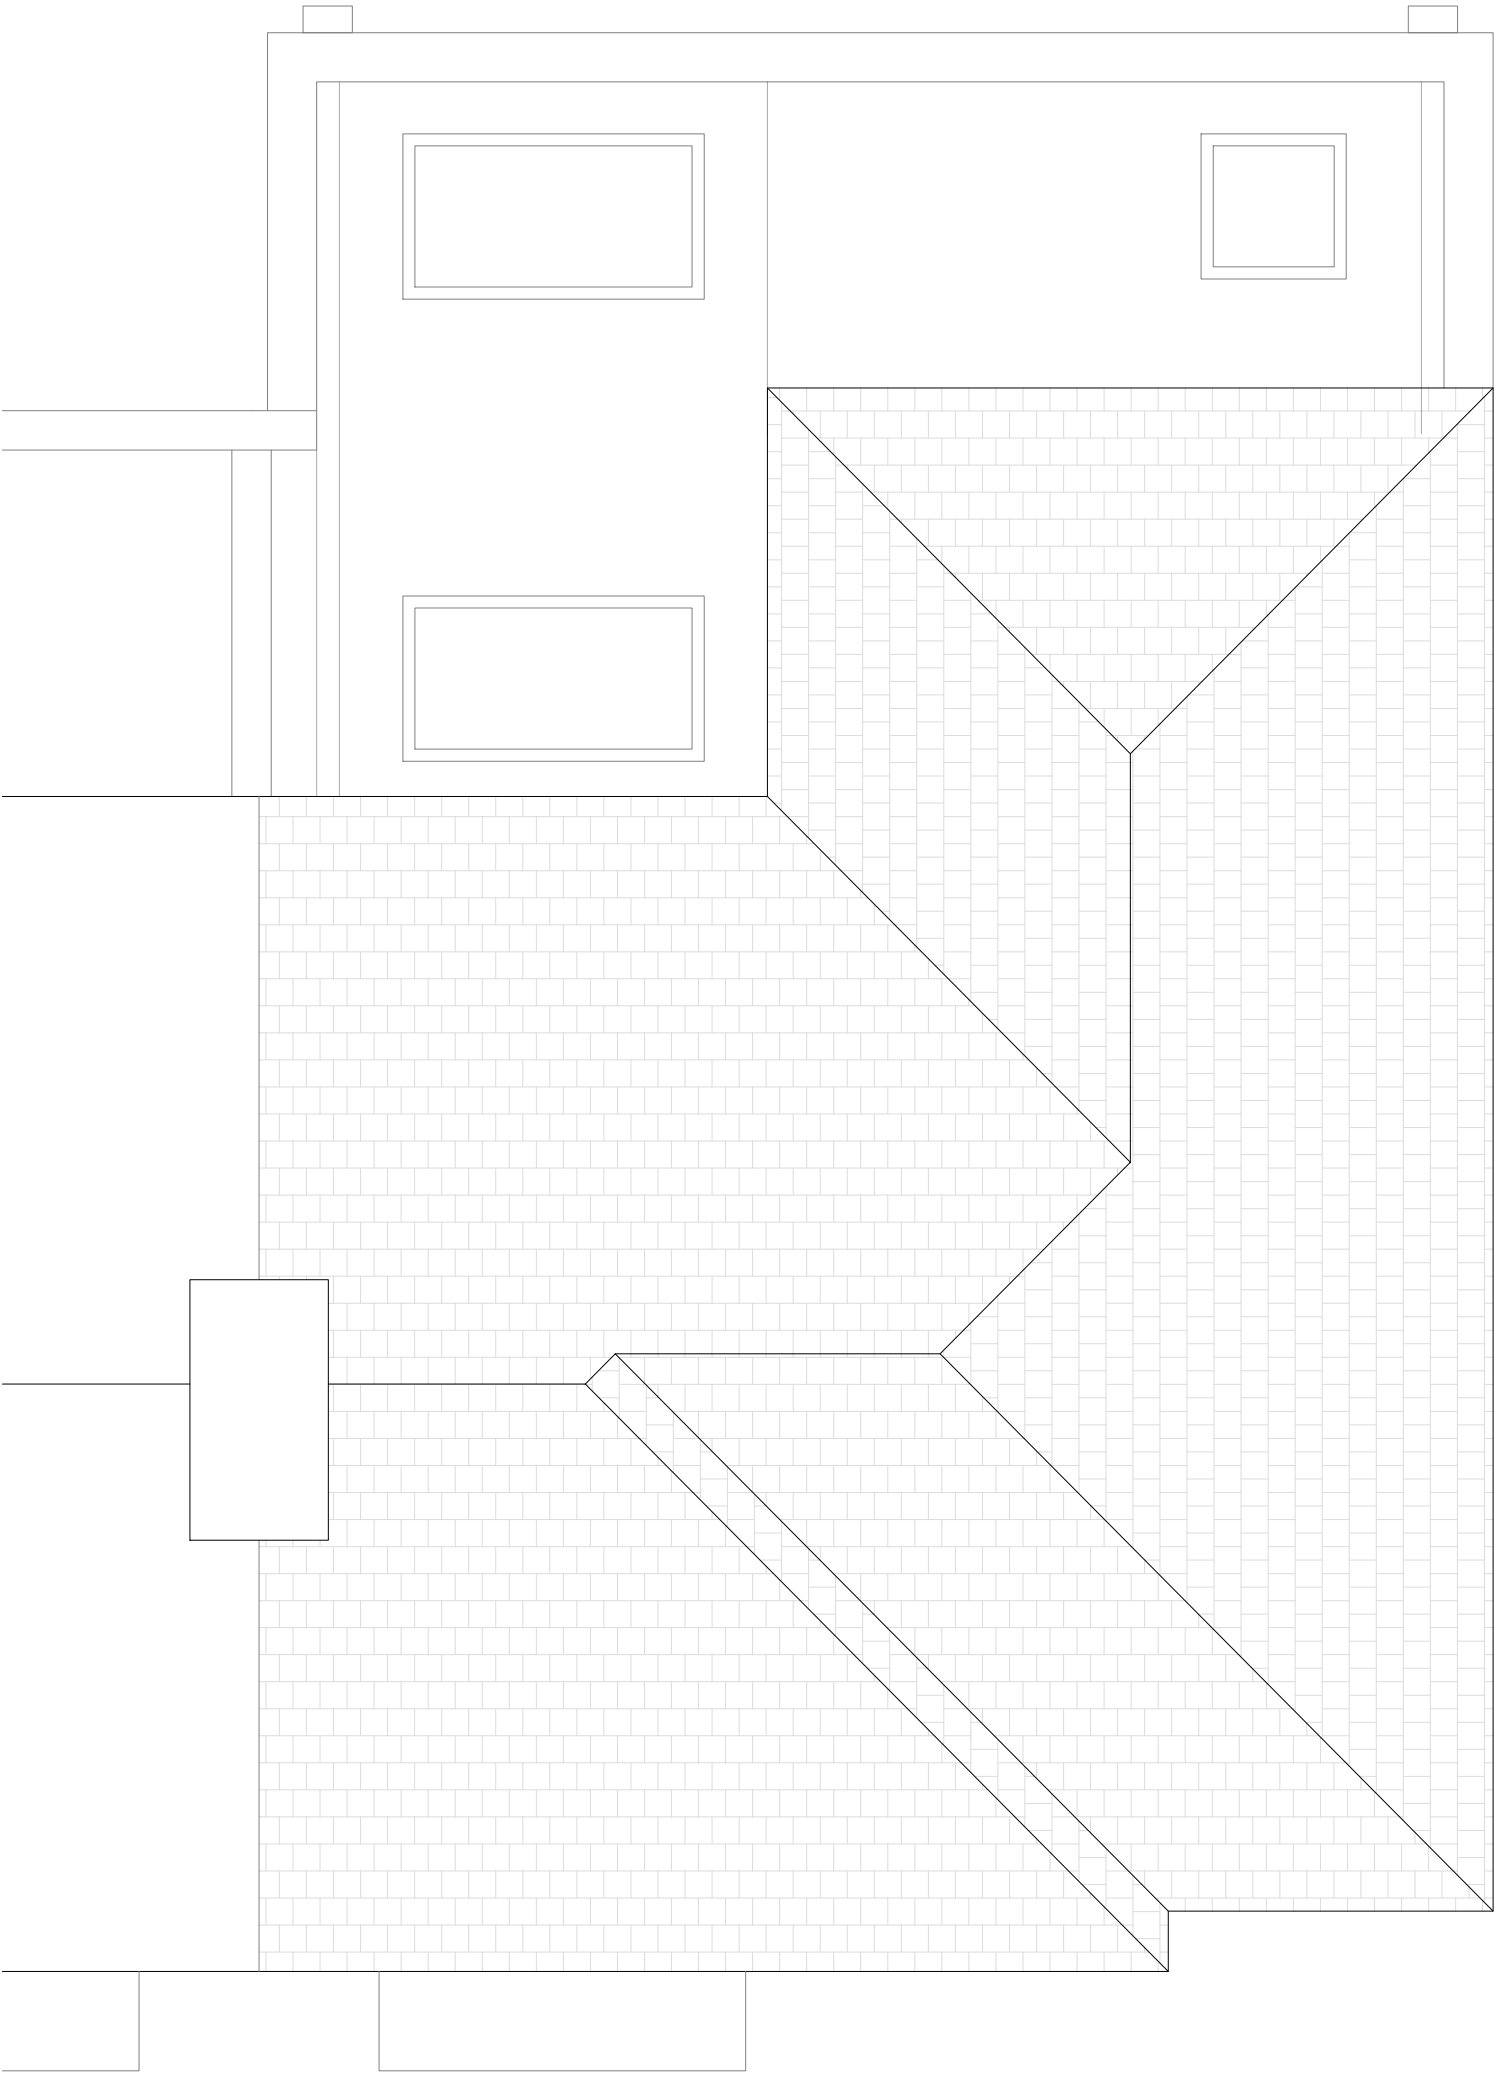

PROPOSED ROOF PLAN
1:50 @ A1

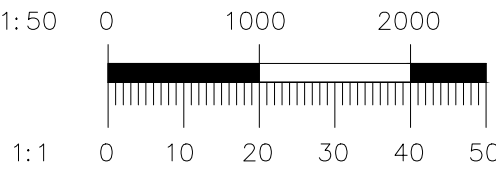

NO.	REVISION	DATE
A	REVISIONS TO DESIGN FOLLOWING FEEDBACK FROM PLANNER + NEIGHBOUR CONSULTATION	05.08.26
TITLE: PROPOSED PLANS		
PROJECT: No. 44 BRAMPTON PARK RD. HITCHIN		
CLIENT: PRIVATE CLIENT		
DRAWING STATUS: PLANNING		
SCALE: 1:50	SHEET: A1	DATE: MAY 2026
DRAWING REF.: 004	REV: A	