
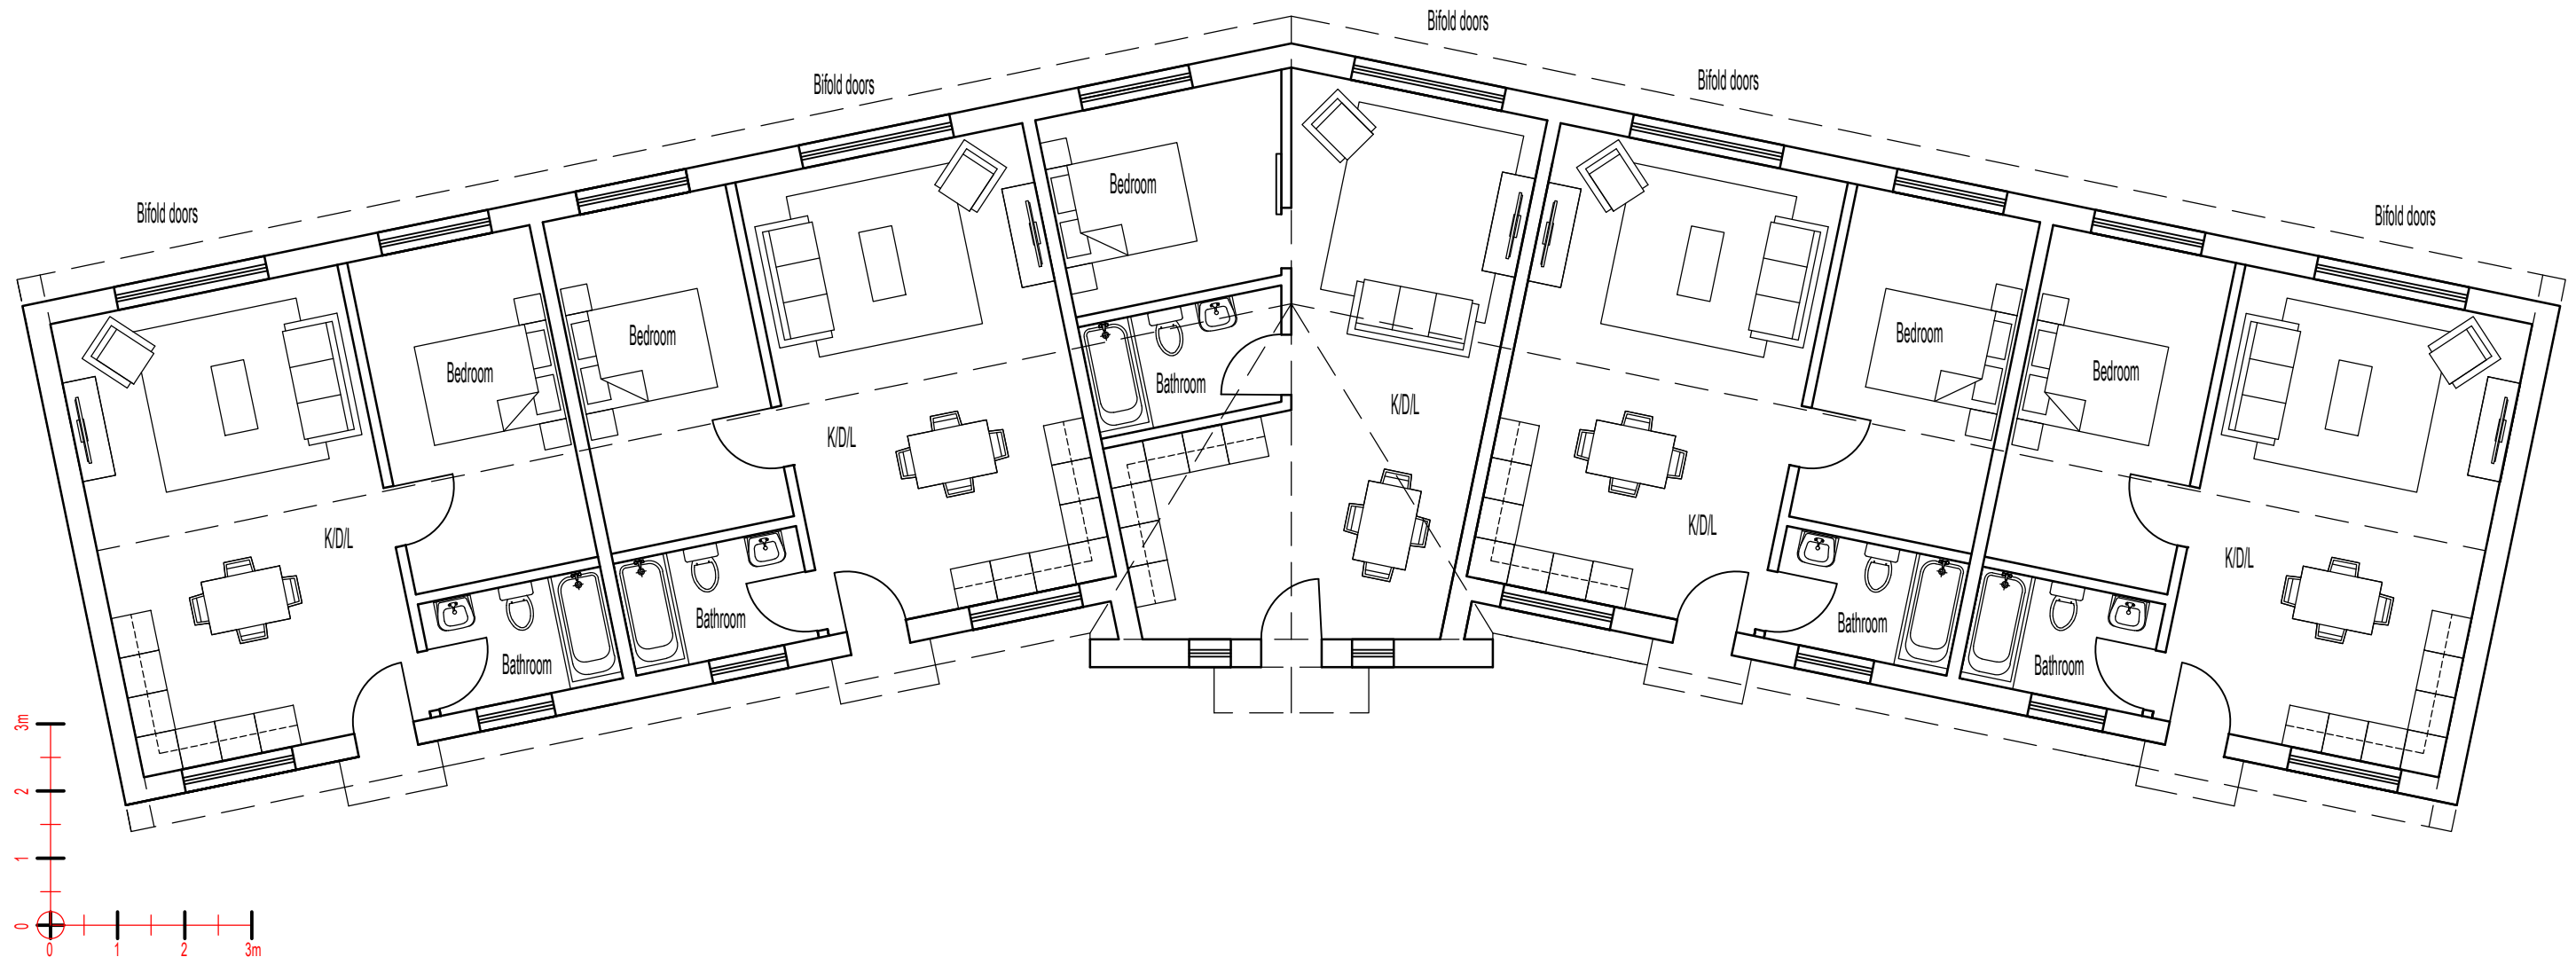


 

Floor Plans at 1:100

CONTRACTORS NOTES: The contractor must check all dimensions on site and must not take and / or make scaled dimensions from this drawing.

It is the contractors responsibility to ensure that all works are in compliance with the current requirements of statutory regulations: Building Regulations, British Standards etc.

IF IN DOUBT ASK!

Scott Associates LLP

m:07944878080 / david@scott-assoc.co.uk

Client

Knebworth Estate

Site

Old School Terrace, Park Lane

Title

Proposed Floor Plans

Drawn By

Date

Jun. 2024

Drawing No.

22416-103

Rev

-

Scale

As noted

Sheet size : A3