


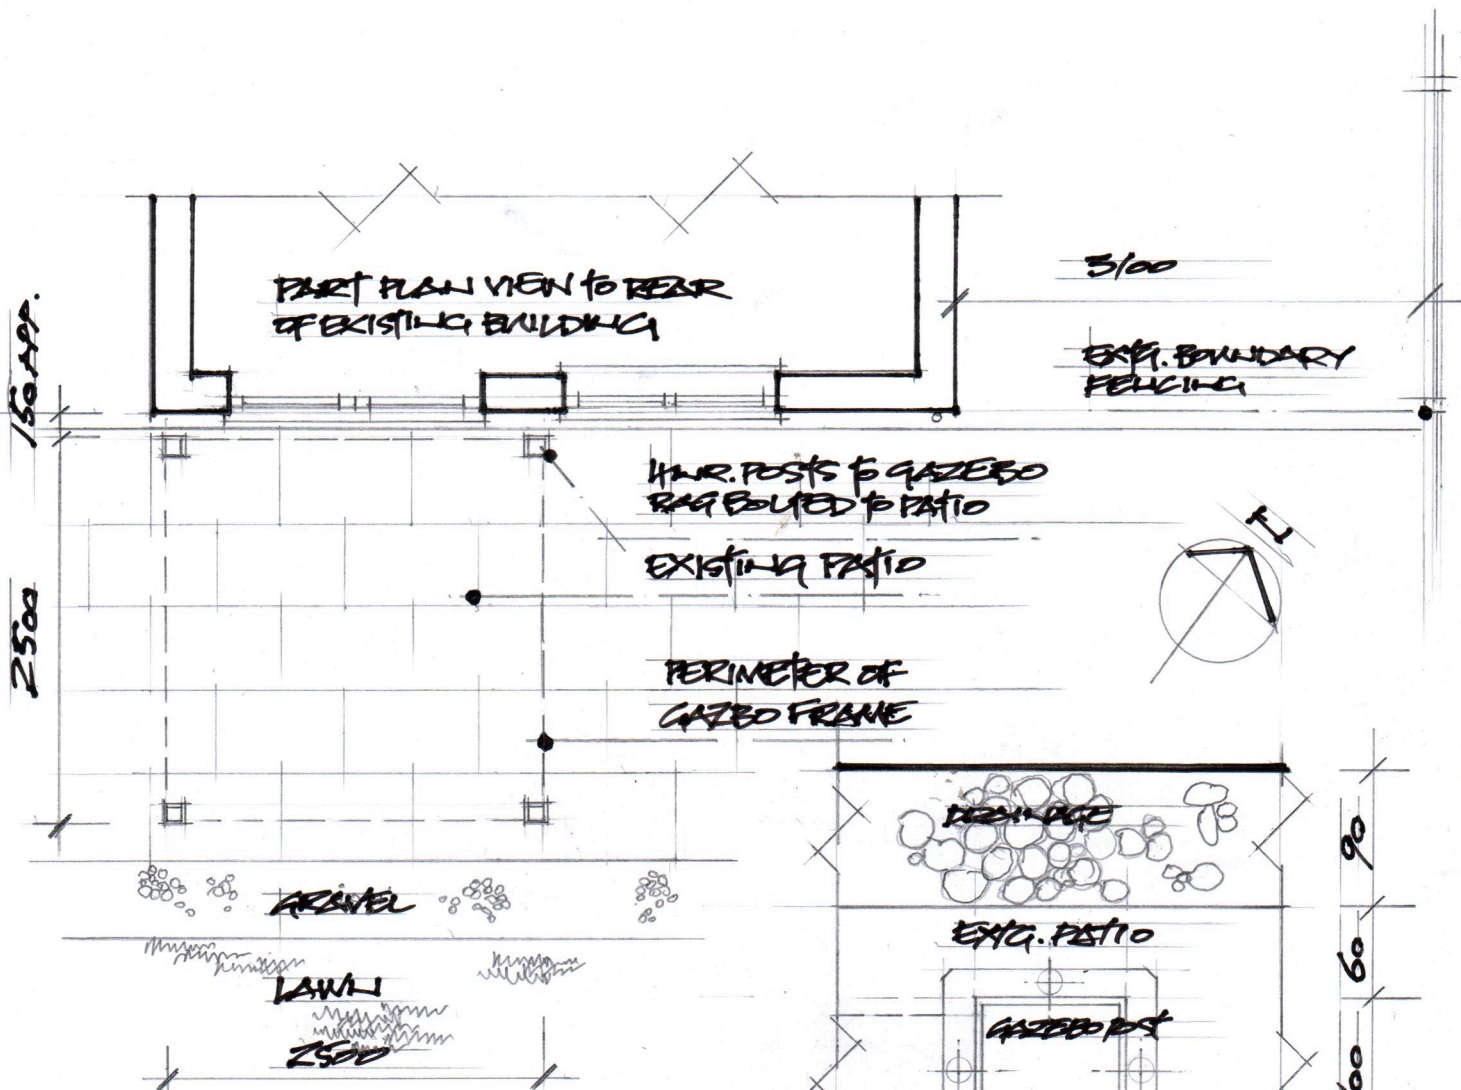


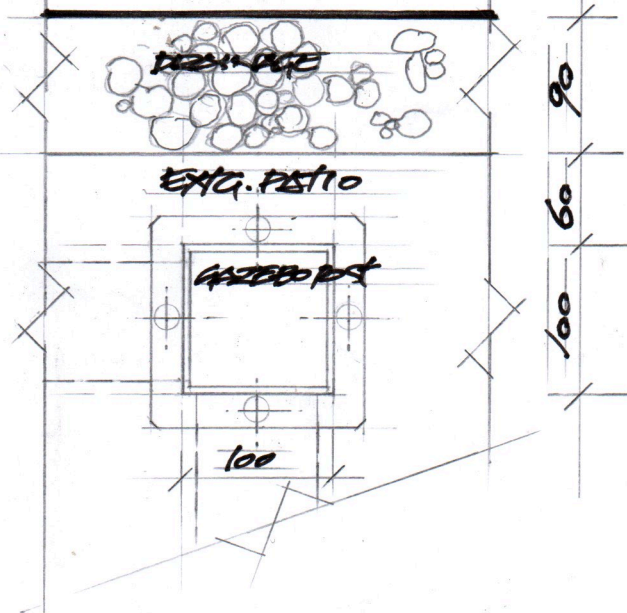

FLOOR PLAN VIEW OF PROPOSED
GAZEBO ADJACENT REAR OF
THE EXISTING BUILDING
SCALE: 1:50

 

PLAN VIEW OF PROPOSED CORNER
POST DETAIL OF GAZEBO
SCALE: 1:5

 

3 WATERLOO LANE, HOLWELL, SQ53ST
PROPOSED GAZEBO & REAR ELEVATION
OF EXISTING BUILDING.
DRAWING NO. A-004.
PLANNING APP REF: PP-15124319