

THIS DRAWING IS A PRINT AND MUST NOT BE SCALED.
ANY QUERIES REGARDING DIMENSIONS TO BE TAKEN UP WITH
PENTANGLE DESIGN GROUP.

ALL DIMENSIONS OF EXISTING BUILDINGS TO BE VERIFIED ON SITE.

THIS DRAWING IS THE COPYRIGHT OF PENTANGLE DESIGN GROUP
AND SHALL NOT BE IN ANY WAY USED OR REPRODUCED WITHOUT
THEIR PRIOR WRITTEN CONSENT.

NOTES




Proposed Front Elevation (North)

1 : 100



Proposed Rear Elevation (South)

1 : 100

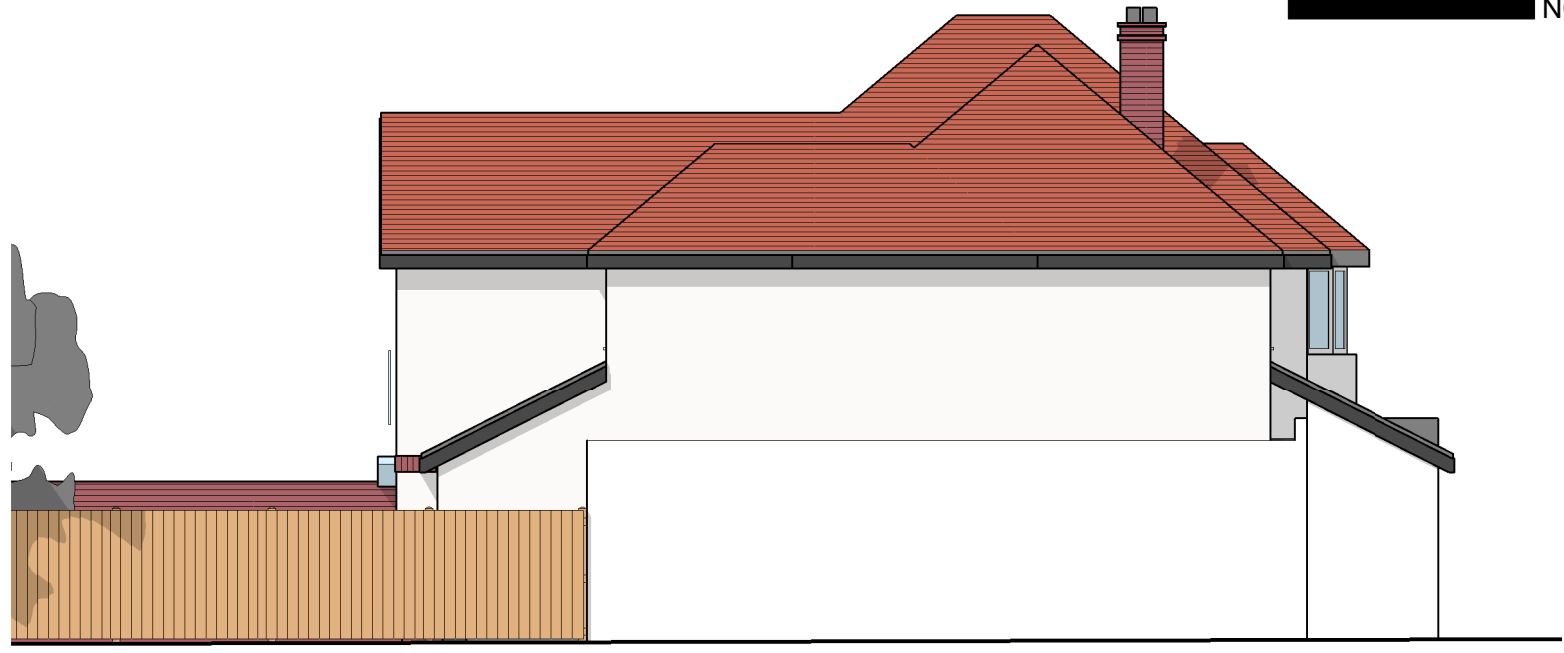


Proposed East Elevation

1 : 100




Proposed West Elevation

1 : 100

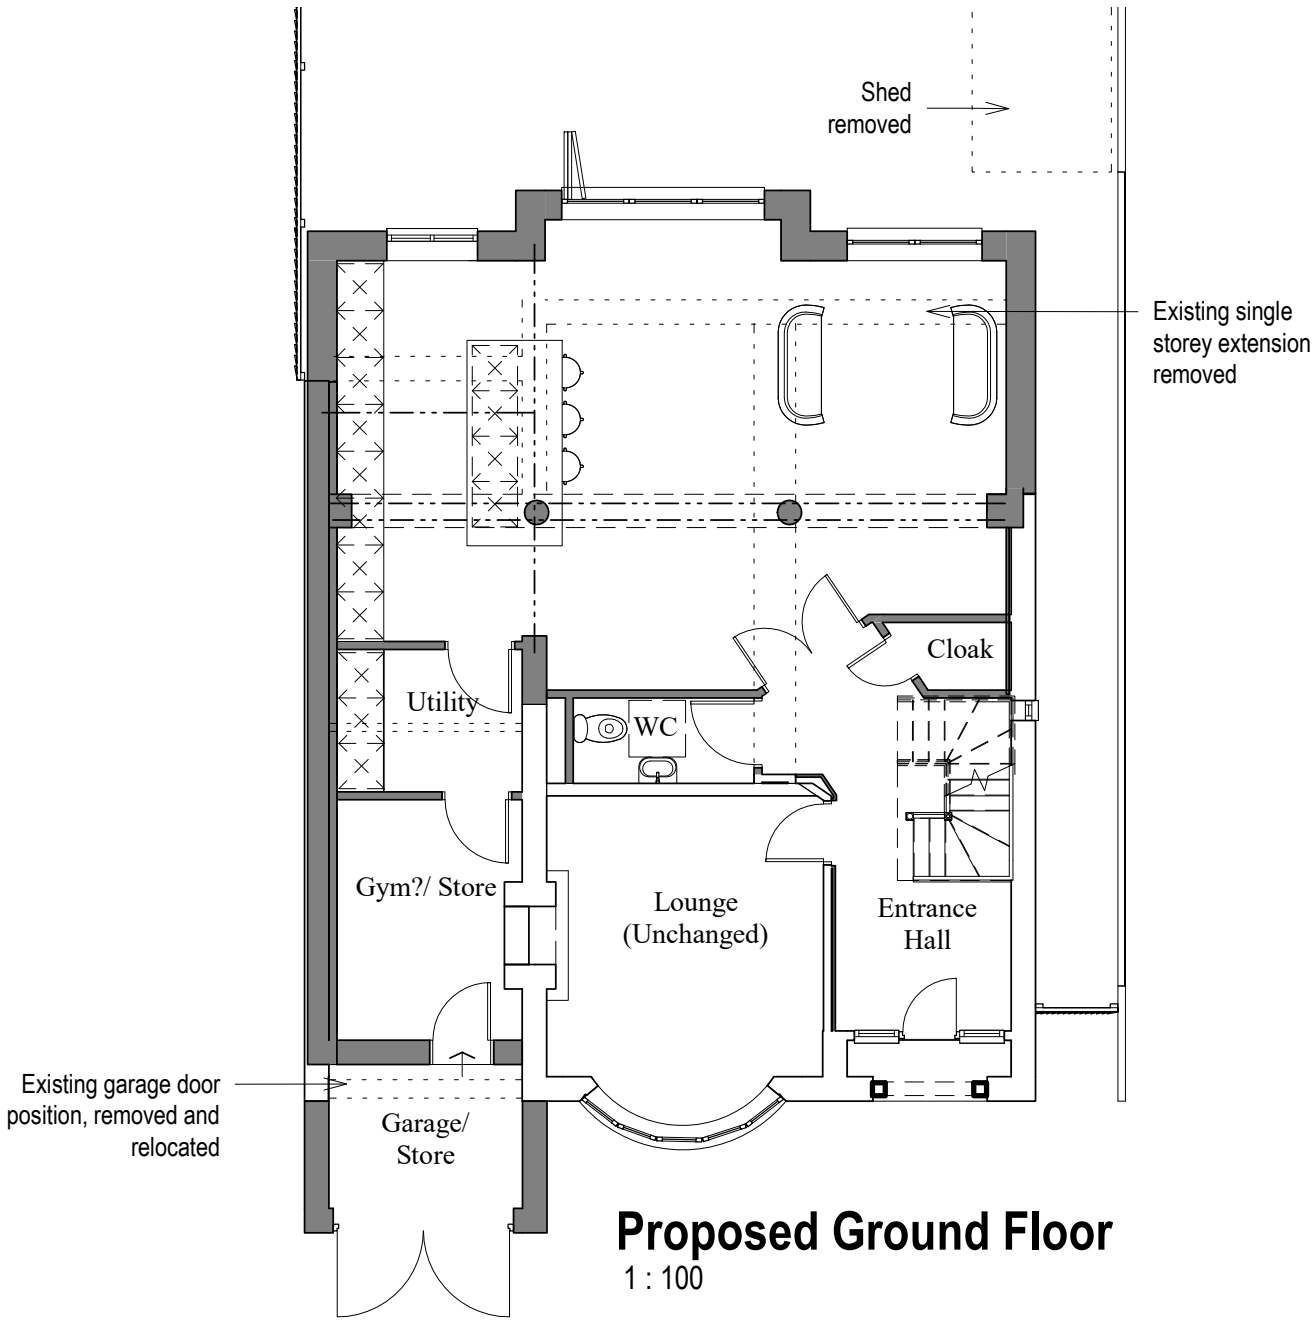



Proposed Ground Floor

1 : 100

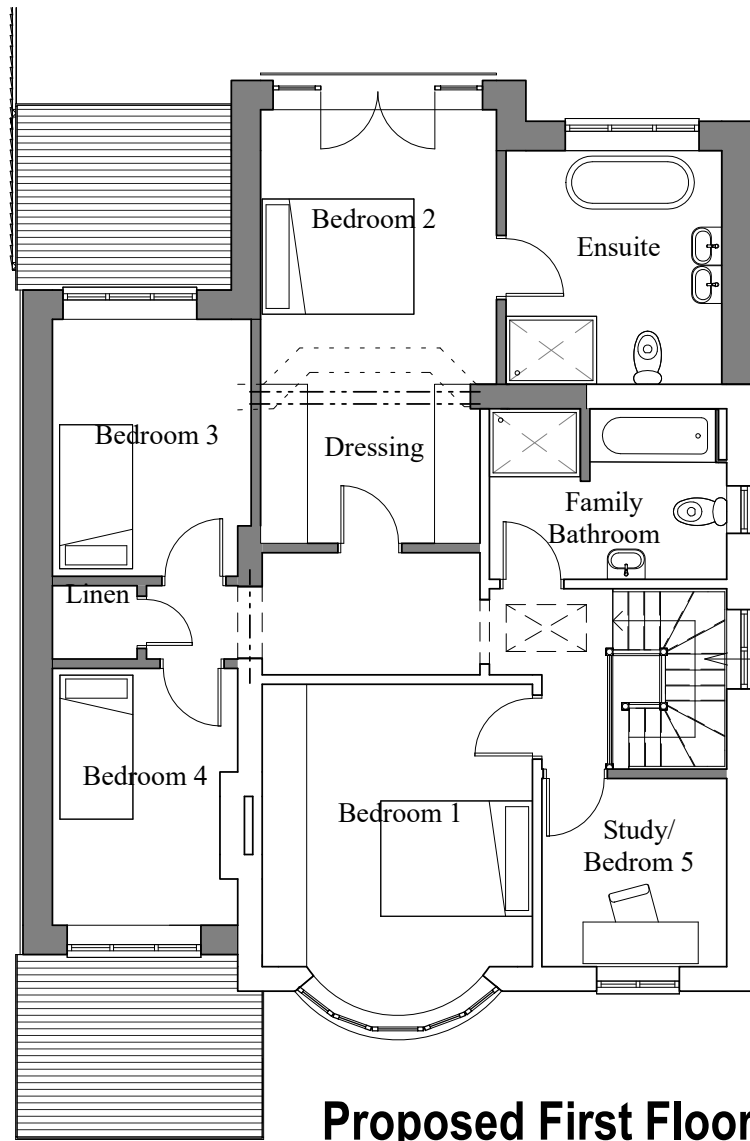

Proposed First Floor

1 : 100

 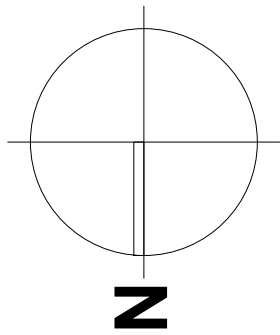

PLANNING

PENTANGLE
DESIGN GROUP

SUITE 1, 21 BANCROFT HITCHIN HERTS SG5 1JW
T:01462 431133 E:pdg@pentangledesign.co.uk

JOB TITLE
Proposed Extension and Alterations to
61 Gray's Lane, Hitchin

for Mr & Mrs Skinner

DRAWING TITLE
Proposed Floor Plans and Elevations

SCALE	DRAWING NUMBER	REVISION
1 : 100		
DATE		
SHT SIZE		
JOB NUMBER	21	-
3898		

ARCHITECTS AND INTERIOR DESIGNERS