


THIS DRAWING IS A PRINT AND MUST NOT BE SCALED.
ANY QUERIES REGARDING DIMENSIONS TO BE TAKEN UP WITH
PENTANGLE DESIGN GROUP.

ALL DIMENSIONS OF EXISTING BUILDINGS TO BE VERIFIED ON SITE.


THIS DRAWING IS THE COPYRIGHT OF PENTANGLE DESIGN GROUP
AND SHALL NOT BE IN ANY WAY USED OR REPRODUCED WITHOUT
THEIR PRIOR WRITTEN CONSENT.

NOTES

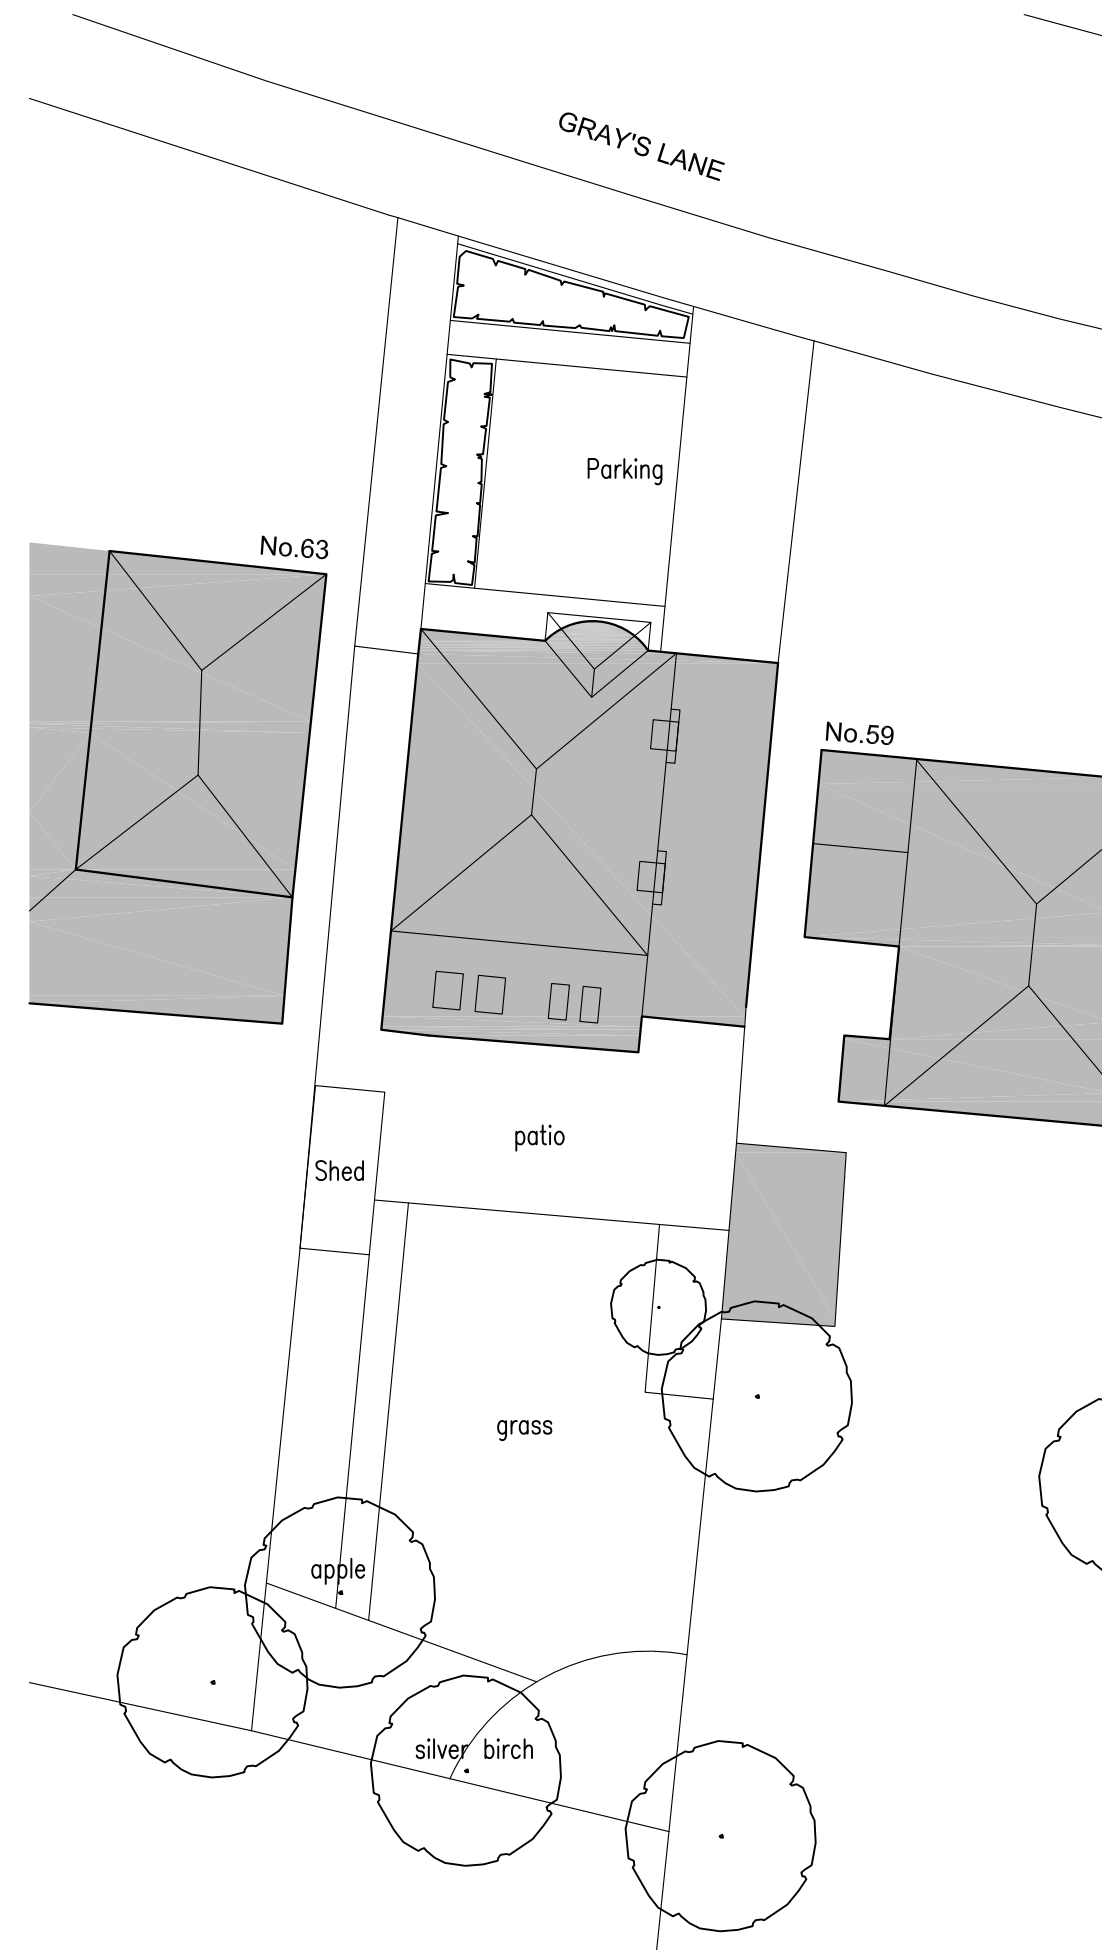

0m 10m 20m 30m

Scale 1:200

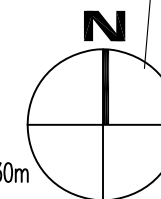

PENTANGLE

DESIGN GROUP

3 TILEHOUSE STREET HITCHIN HERTS SG5 2DW
FAX(01462) 420918 TEL(01462) 431133

JOB TITLE

Proposed alterations and extensions to
61 Gray's Lane, Hitchin

For

DRAWING TITLE

Site Plans
Existing and Proposed

SCALE	DRAWING NUMBER	REVISION
1:200	20 -	
DATE		
Nov '24		
SHEET		
A3		
JOB NUMBER		
3898		

ARCHITECTS & INTERIOR DESIGNERS