

THIS DRAWING IS A PRINT AND MUST NOT BE SCALED.
ANY QUERIES REGARDING DIMENSIONS TO BE TAKEN UP WITH
PENTANGLE DESIGN GROUP.


ALL DIMENSIONS OF EXISTING BUILDINGS TO BE VERIFIED ON SITE.

THIS DRAWING IS THE COPYRIGHT OF PENTANGLE DESIGN GROUP
AND SHALL NOT BE IN ANY WAY USED OR REPRODUCED WITHOUT
THEIR PRIOR WRITTEN CONSENT.

NOTES




Existing Front Elevation (North)
1 : 100

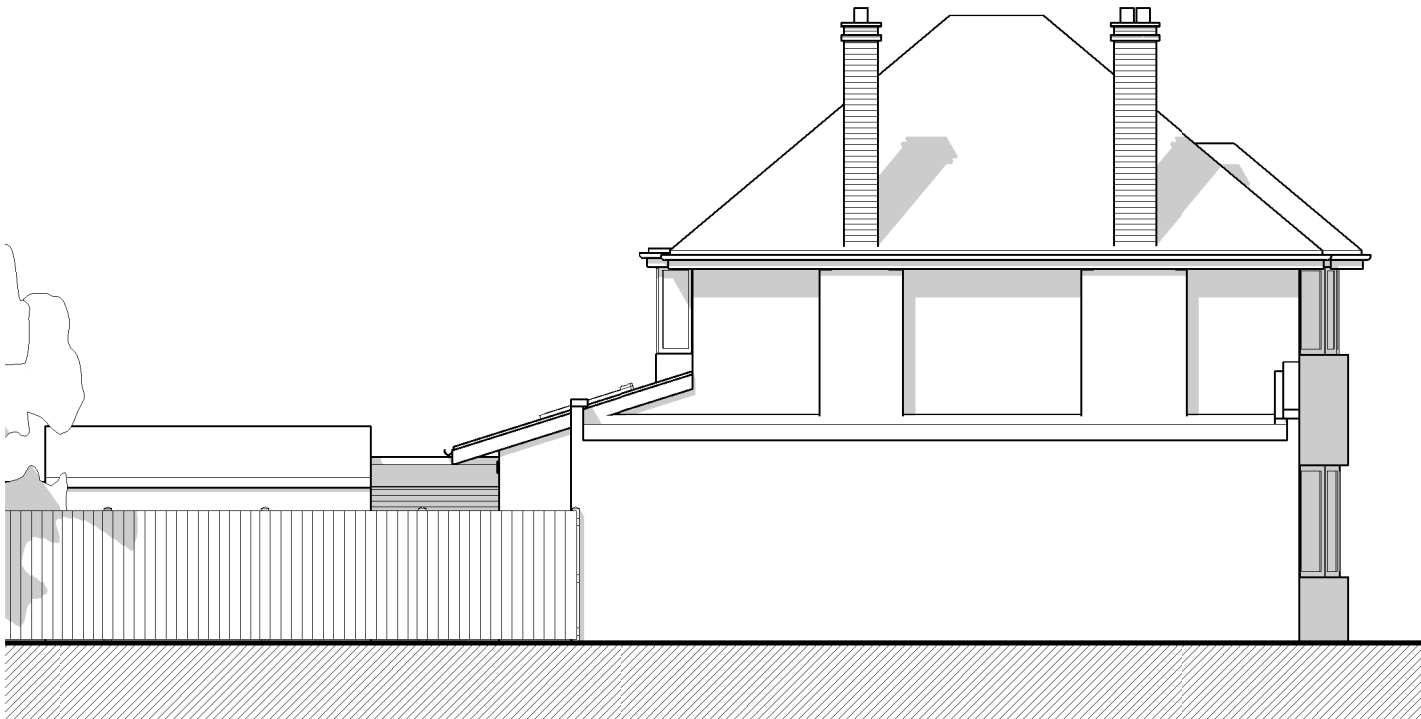


Existing East Elevation
1 : 100




Existing Rear Elevation (South)
1 : 100

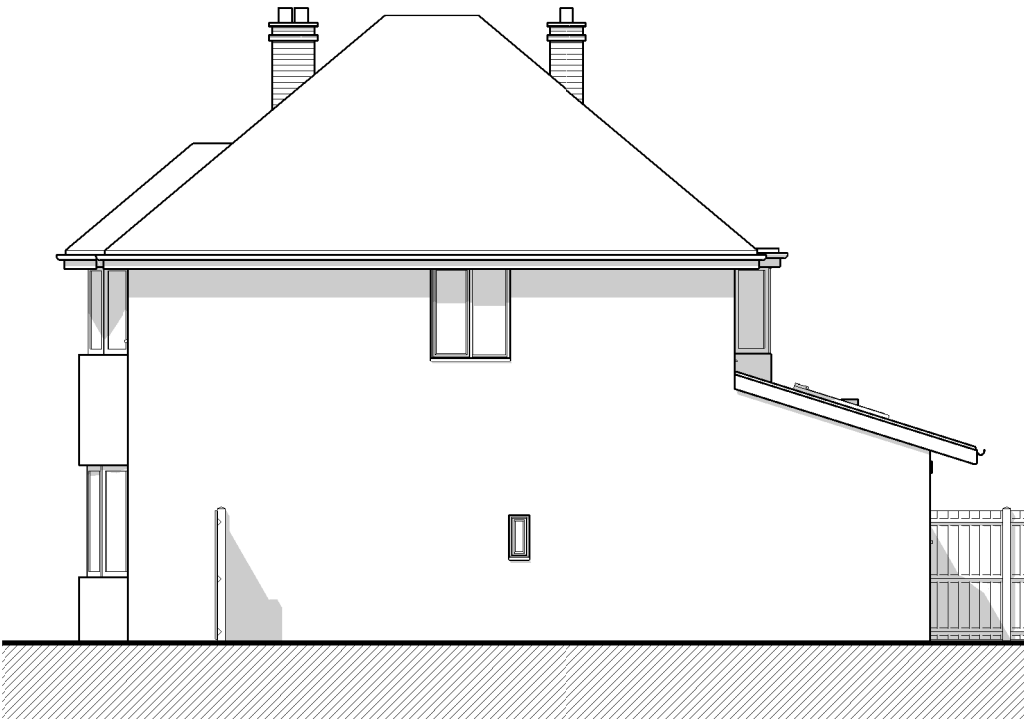


Existing West Elevation
1 : 100

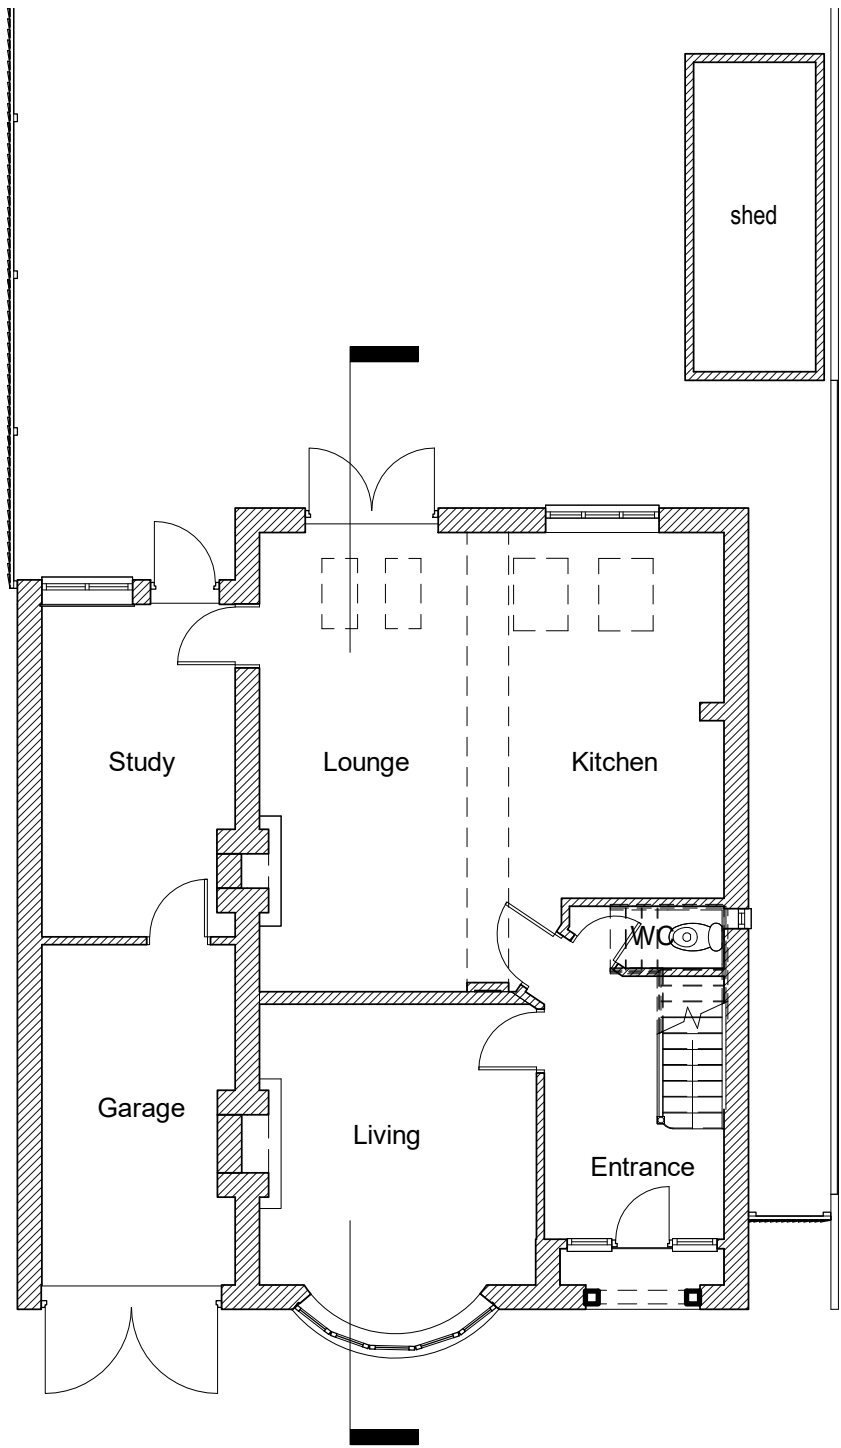


Existing Ground Floor
1 : 100

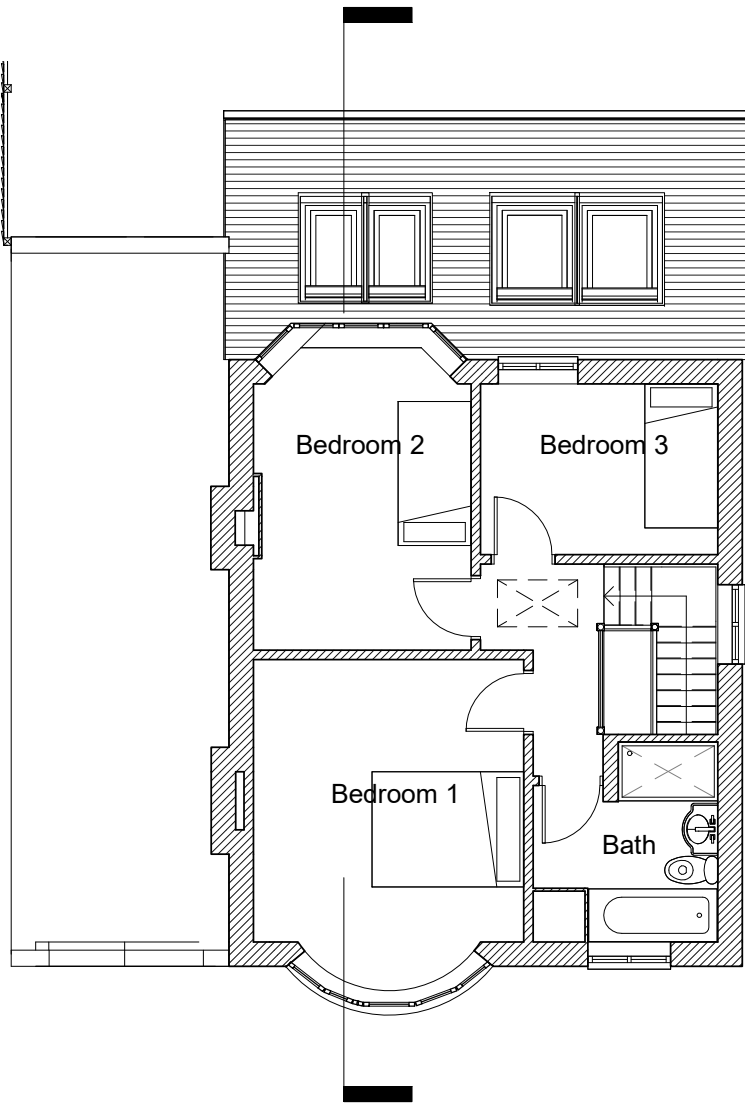


Existing First Floor
1 : 100

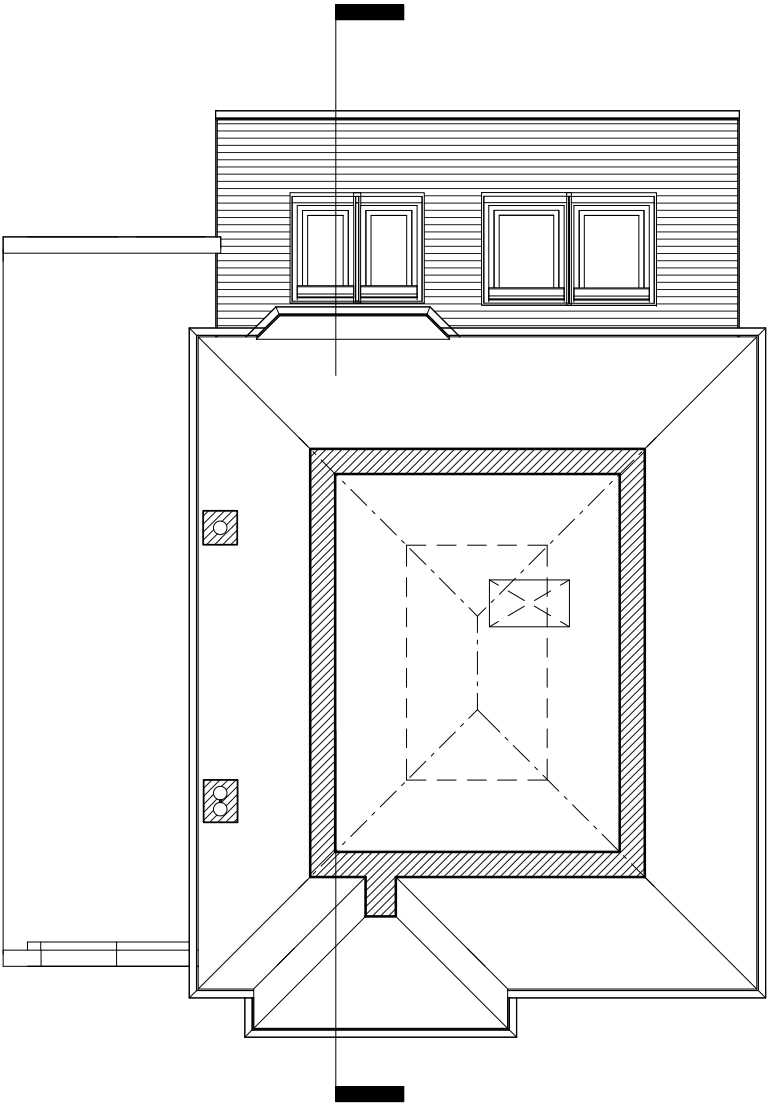

Existing Loft Space
1 : 100

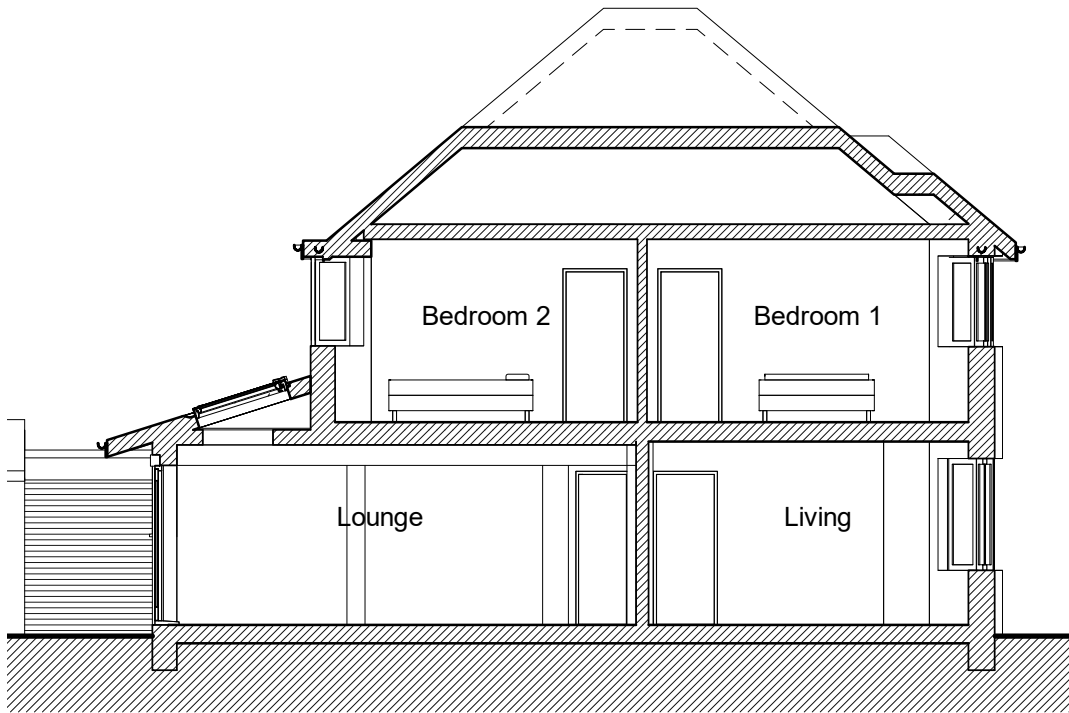

Section A-A
1 : 100

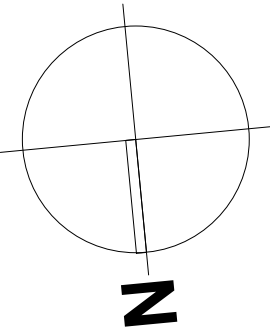

0 5 10 m

PLANNING

PENTANGLE
DESIGN GROUP

SUITE 1, 21 BANCROFT HITCHIN HERTS SG5 1JW
T:01462 431133 E:pdg@pentangledesign.co.uk

JOB TITLE
Proposed Extension and Alterations to
61 Gray's Lane, Hitchin

for
DRAWING TITLE
Existing Plans, Elevations and Sections

SCALE	DRAWING NUMBER	REVISION
1 : 100		
DATE Oct '24		
SHT SIZE A2		
JOB NUMBER 3898		

03

ARCHITECTS AND INTERIOR DESIGNERS