

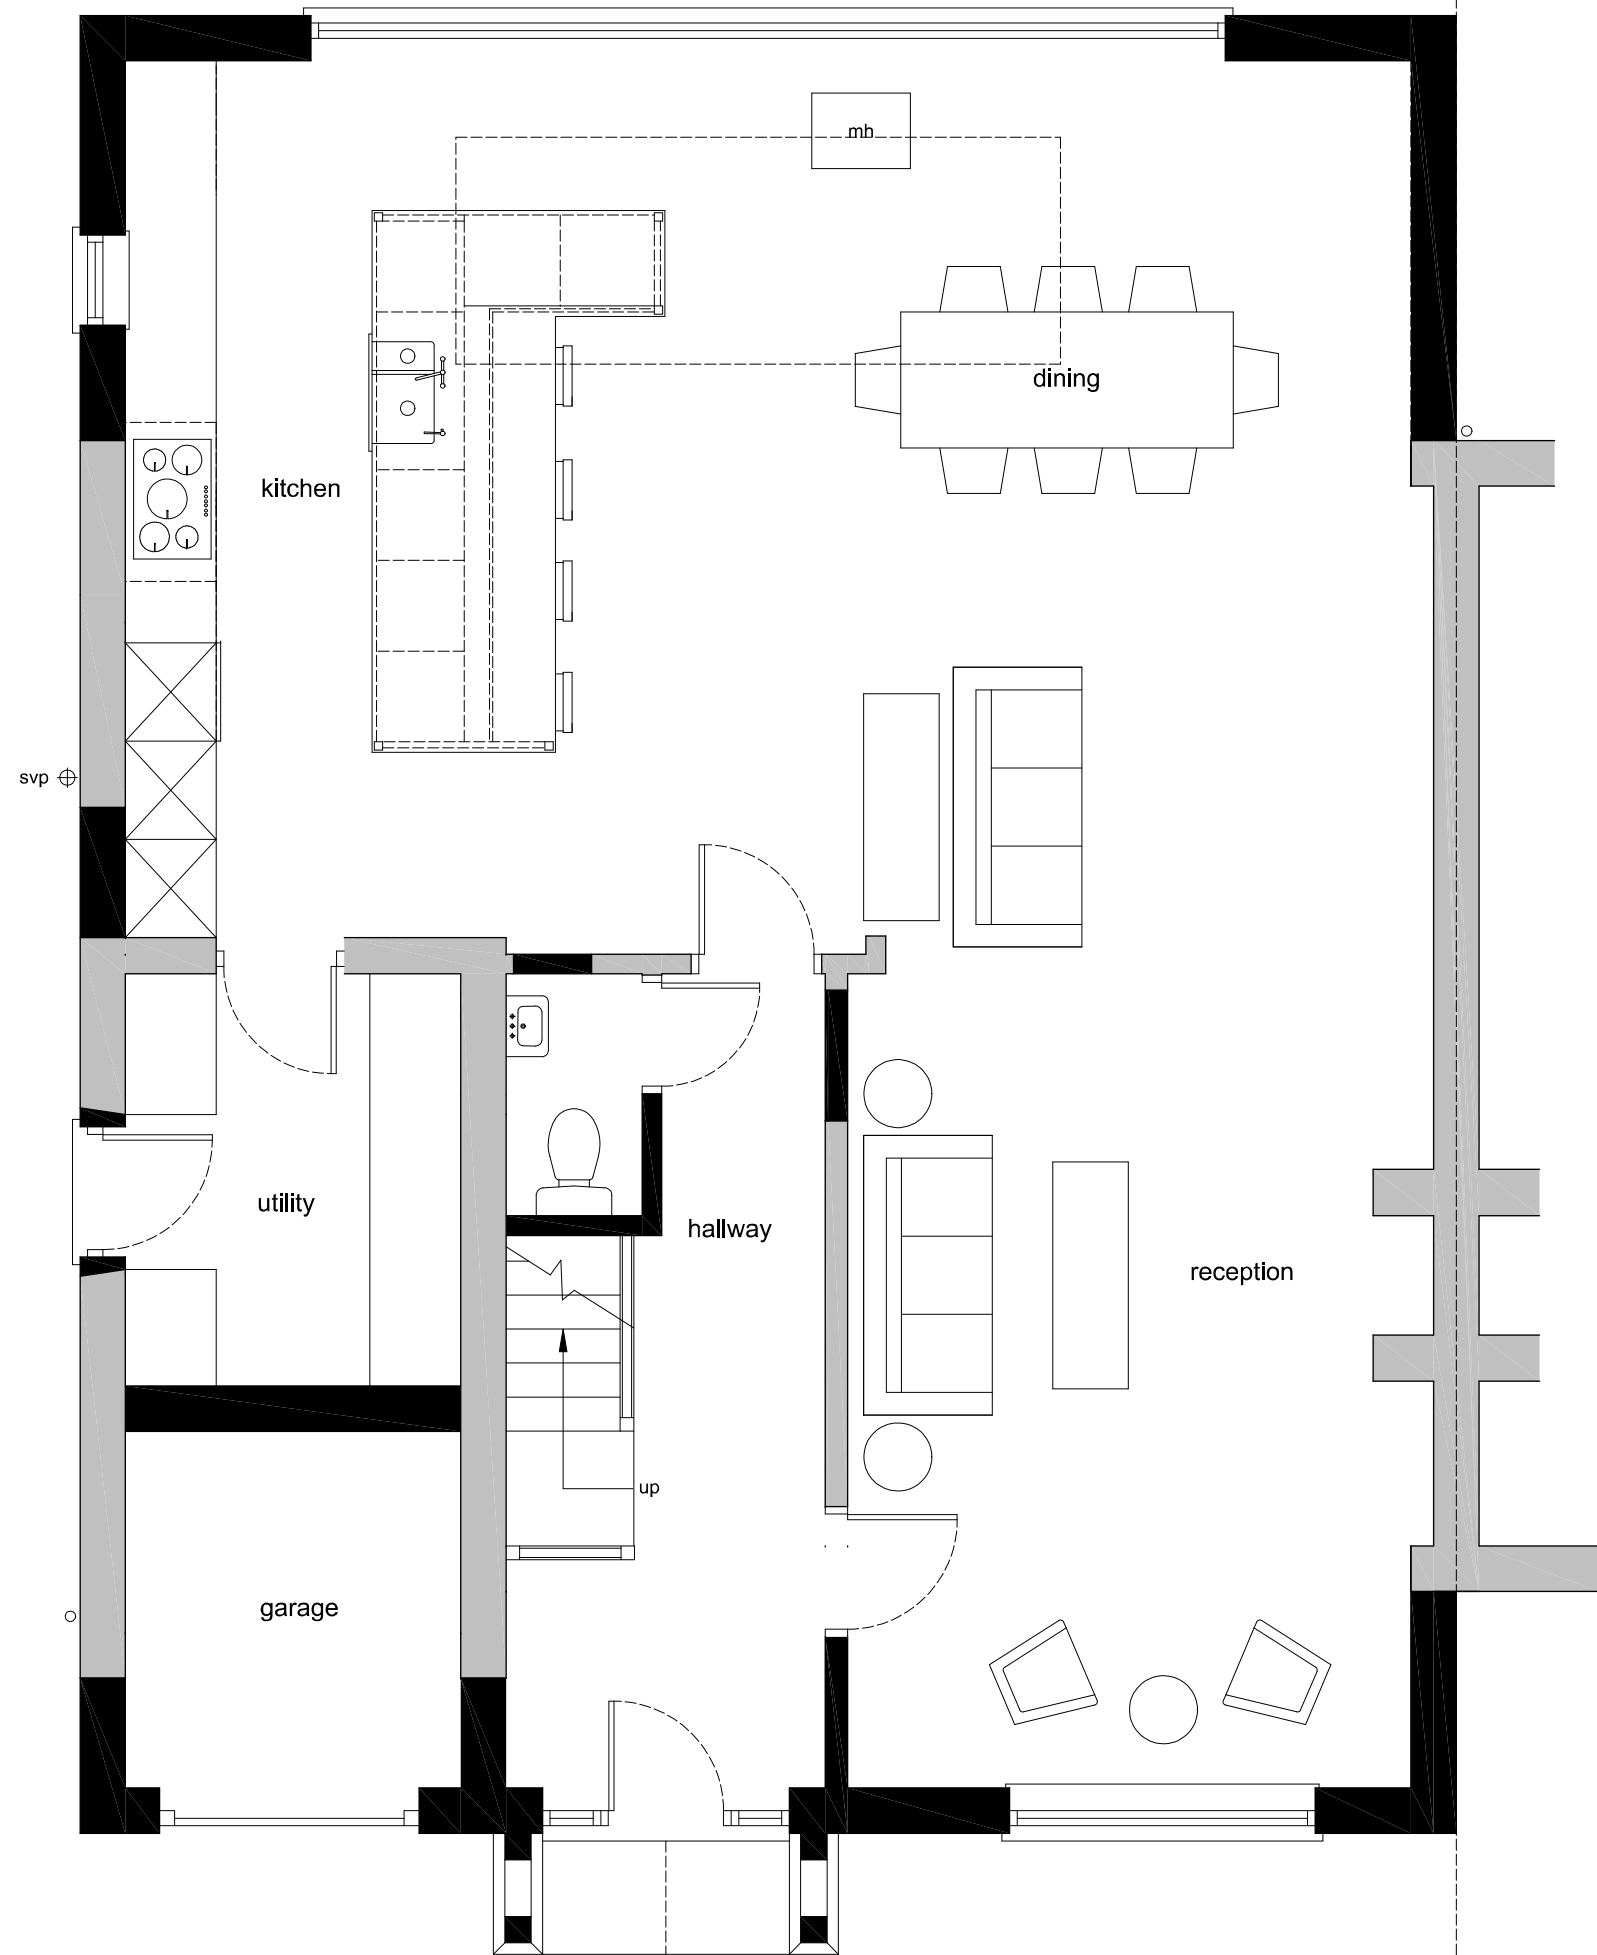


0 2 10 METRES @ 1:100 SCALE @ A1

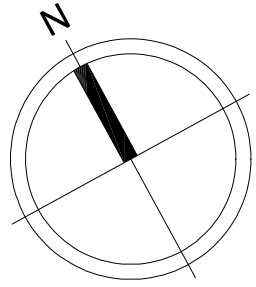

GROUND FLOOR PLAN
(as proposed)

0 1 5 METRES @ 1:50 scale @ A1

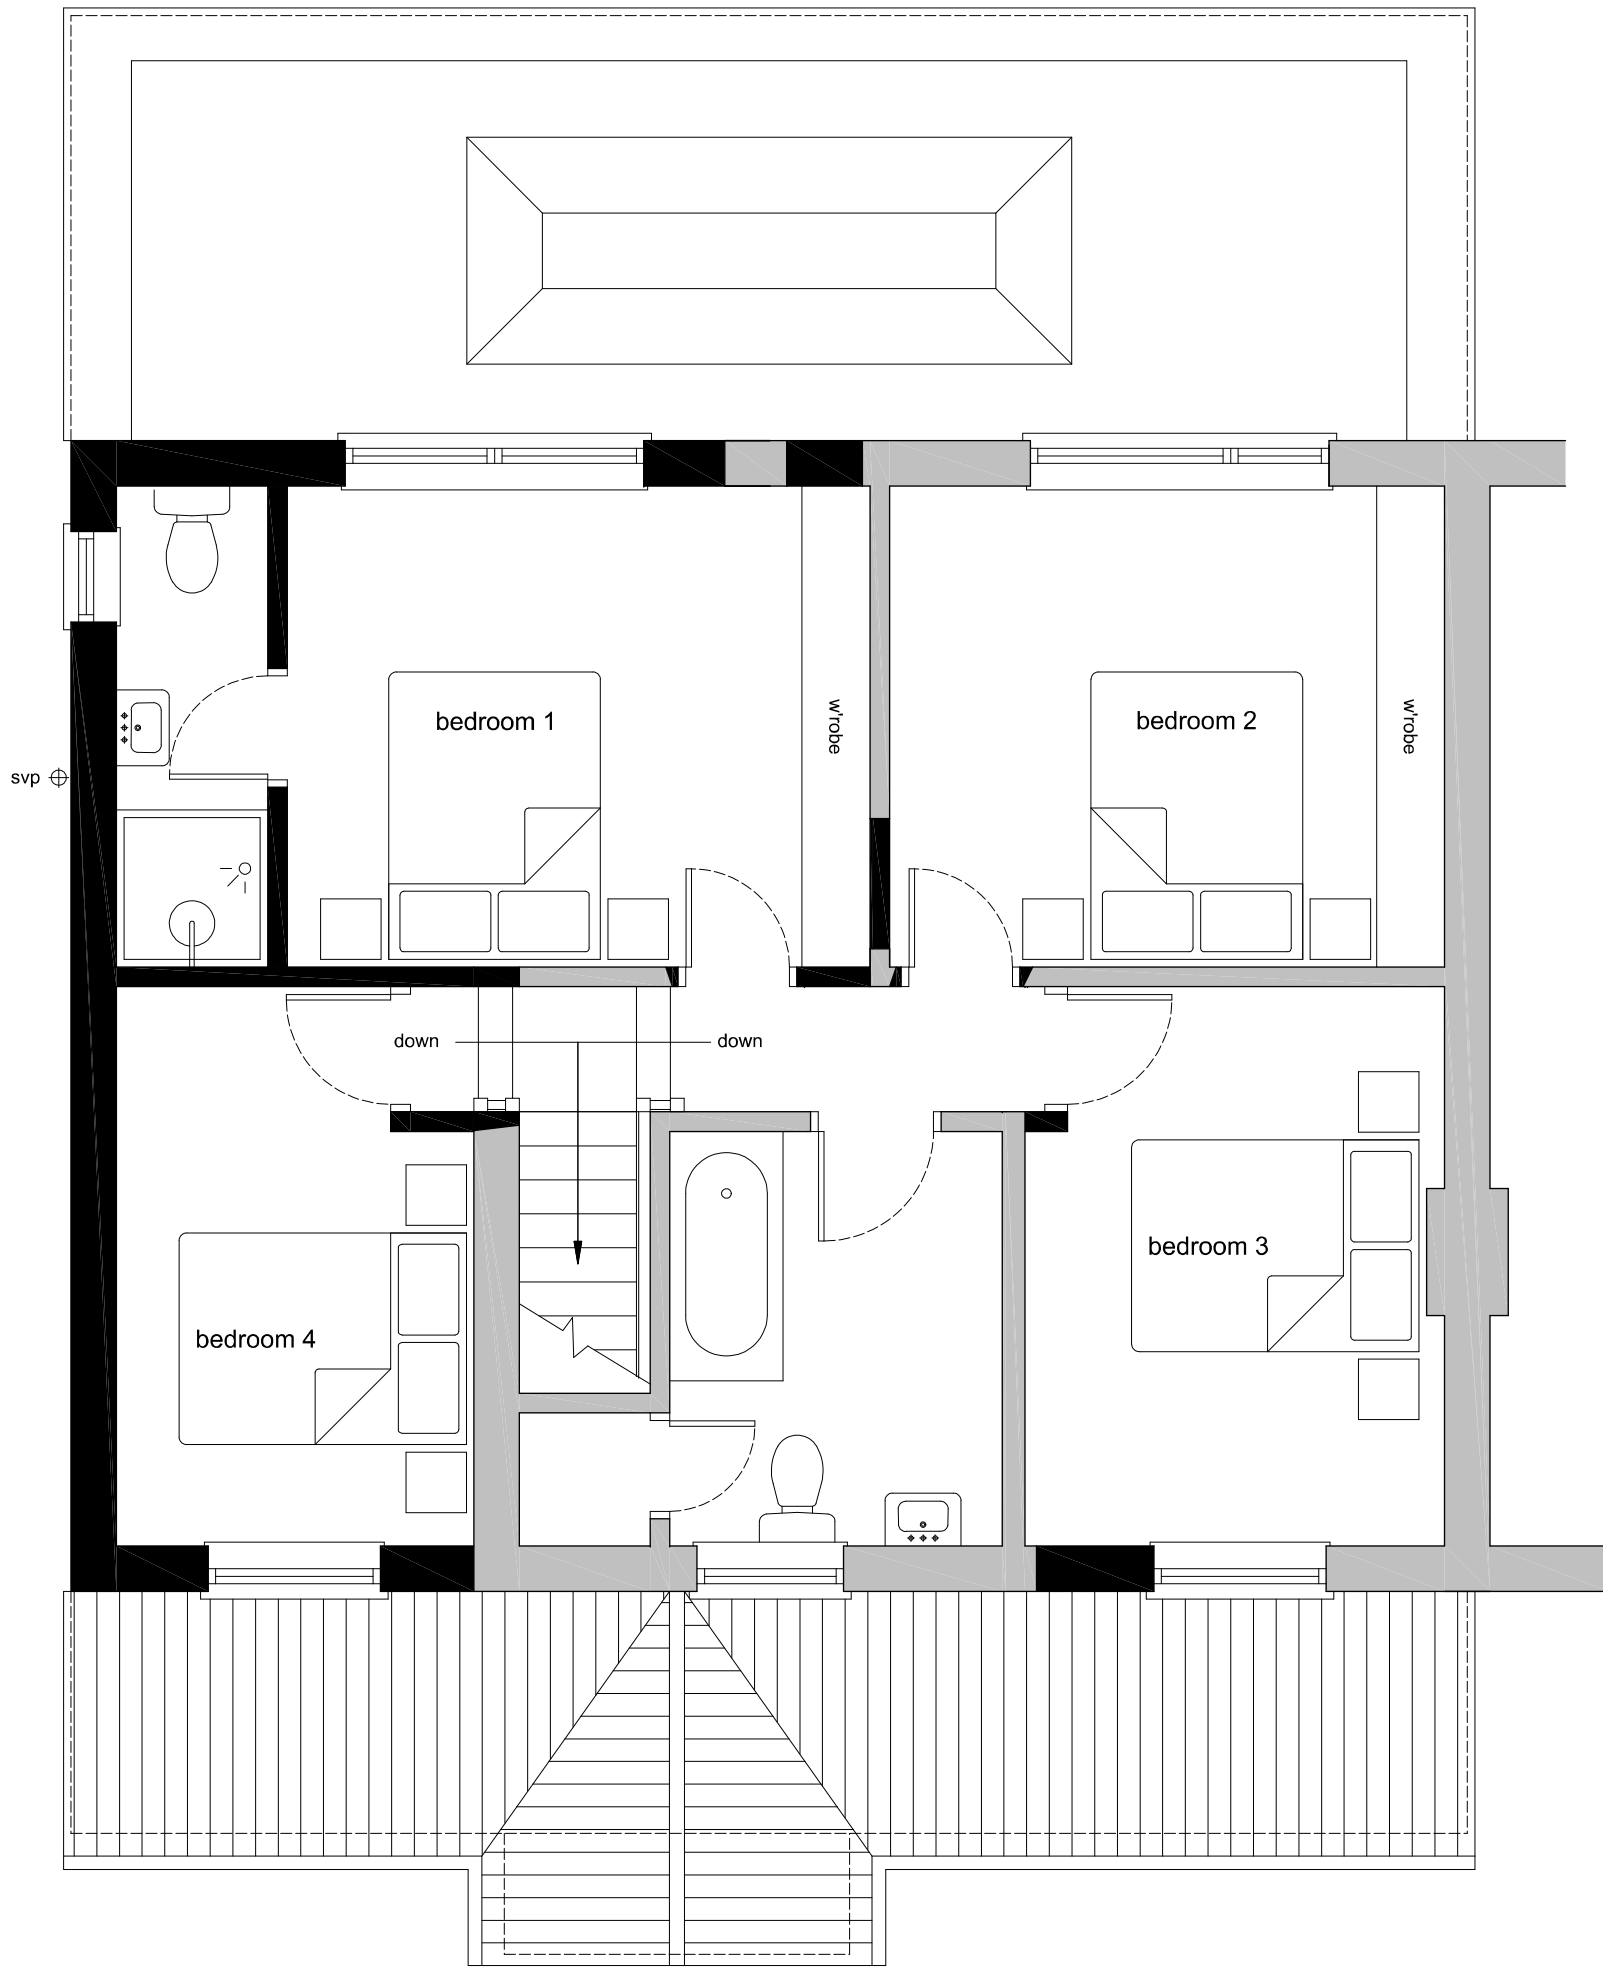


FIRST FLOOR PLAN
(as proposed)

GENERAL NOTES

No.	Description
01	Check all dimensions on site
02	 Walls existing
03	 Walls proposed
04	EXTERNAL MATERIALS EXTENSION ROOF: Concrete interlocking tiles. EXTENSION WALLS: Facing brickwork and roughcast render to match existing house. EXTENSION WINDOWS: White uPVC windows with flush casements and equal sight lines. EXTENSION DOORS: Black powder coated aluminium doors with flush casements and equal sight lines. ROOFLIGHTS: Velux style rooflights. RAINWATER GOODS: White uPVC half round gutters and rainwater pipes.

REVISIONS

Rev	Date	Description

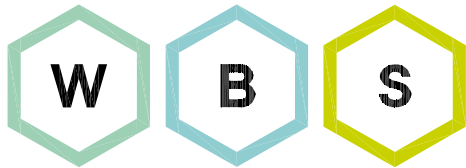

WHITEBRICK

29b Hermitage Road,
Hitchin, Hertfordshire, SG5 1BY.
info@whitebrick.studio

CLIENT

CM Battle

PROJECT

Extension and Alterations at
3 Langbridge Close, Hitchin,
Hertfordshire, SG4 9EL.

DRAWING TITLE

Proposed Plans and
Elevations

INFORMATION

Job ref	2410
Drawing no.	2410-02
Scale	1:50, 1:100 @ ISOA1
Date	May 24
Drawn	CWM