


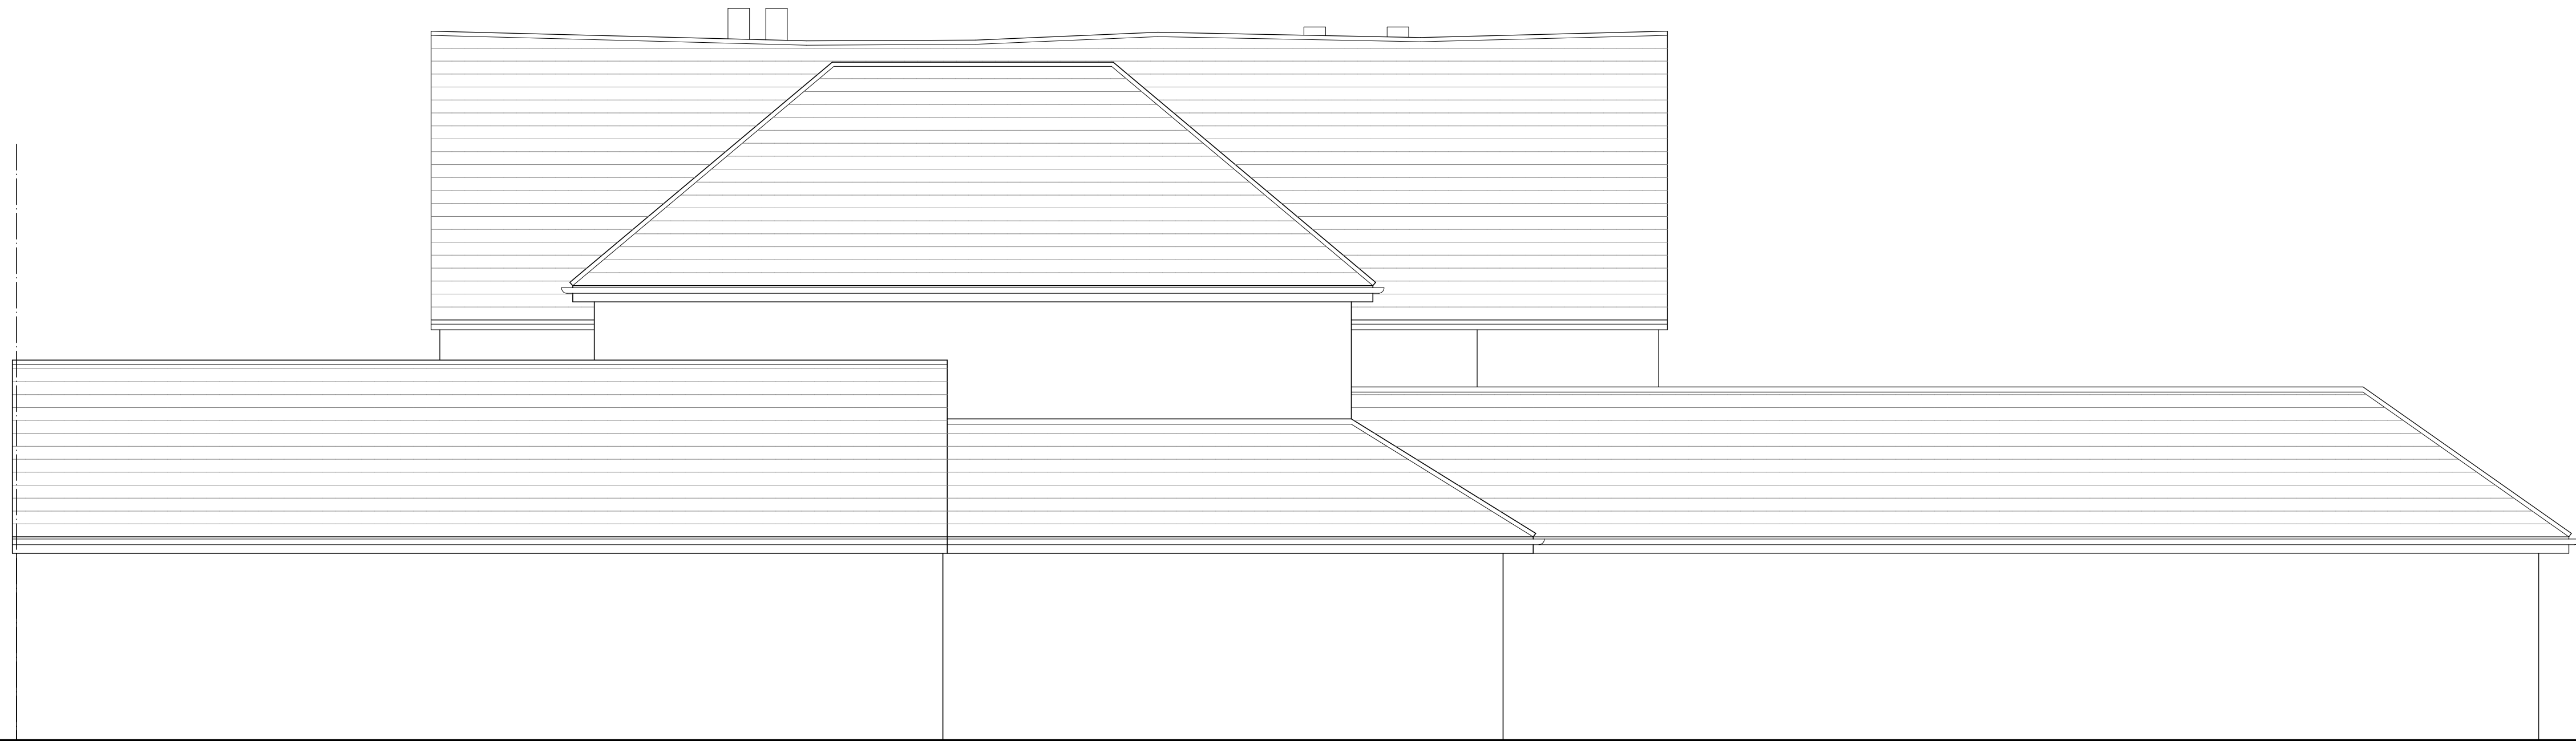

PROPOSED REAR ELEVATION (NO CHANGE TO THIS VIEW)



02 EXISTING WINDOWS AS NOTED
TO BE PAINTED FARROW
AND BALL PIGEON 25 COLOUR

PROPOSED SIDE ELEVATION

02 EXISTING WINDOWS AS NOTED
TO BE PAINTED FARROW
AND BALL PIGEON 25 COLOUR

02 EXISTING WINDOWS AS NOTED
TO BE PAINTED FARROW
AND BALL PIGEON 25 COLOUR

02 EXISTING WINDOWS AS NOTED
TO BE PAINTED FARROW
AND BALL PIGEON 25 COLOUR

PROPOSED CHANGES

- 01 REMOVE EXISTING SLIDING DOORS AND REPLACE WITH NEW
TIMBER BI FOLDING DOORS PAINTED IN FARROW AND BALL PIGEON 25.
- 02 EXISTING TIMBER WINDOWS AS NOTED TO BE PAINTED FARROW AND BALL
PIGEON 25.
- 03 BLOCK IN EXISTING ACCESS DOOR TO ANNEX WITH MASONRY TO
WATCH EXISTING. TOOTH IN THE NEW BRICKWORK TO THE EXISTING
FOR SEAMLESS FINISH.
- 04 EXTEND EXISTING WINDOW OPENING IN ANNEX DOWN TO TO GROUND
TO ACT AS ENTRANCE DOOR. DOOR TO BE TIMBER WITH SIDE PANEL
PAINTED FARROW AND BALL PIGEON 25.
- 05 CONSERVATION STYLE ROOFLIGHTS TO BE ADDED TO ROOF.
- 06 INTERNAL AMENDMENTS TO EXISTING EXTENSION TO INCLUDE:
- 06a - REMOVAL OF WALLS FOR OPEN PLAN KITCHEN/LIVING/DINING ROOM
06b - FLOOR TO BE LEVELED THROUGH KITCHEN/DINING/LIVING
06c - CEILING TO BE RAISED THROUGH OPEN PLAN AREA (REMOVAL OF
EXISTING DROPPED CEILING (FIRST FLOOR REMAINS IN PLACE)
06d - REMOVE CHAMFERED WALL IN KITCHEN
06e - DOOR RELOCATED TO ACCESS FROM HALLWAY
06f - REDECORATION THROUGHOUT GROUND AND FIRST FLOOR
06g - BEDROOM CONVERTED INTO BATHROOM
06h - FIRST FLOOR BATHROOM AND ENSUITE REORGANISED AND RE FINISHED
- 07 INTERNAL AMENDMENTS TO ORIGINAL HOUSE TO INCLUDE:
- 07a - REMOVAL OF DOORS TO LIVING ROOM,
TO BE INFILLED TO MATCH EXISTING SURROUNDINGS.
07b - REMOVAL OF INTERNAL WINDOW TO RECEPTION ROOM,
EXTEND OPENING DOWN AND REPLACE WITH
ONE OF THE REMOVED DOORS FROM THE LIVING ROOM.
07c - NEW OPENING IN WALL TO LIVING ROOM,
RE USE ONE OF THE DOORS REMOVED IN THE LIVING ROOM



No.	Date	By	Contents
Revisions			

Site Address	DOCRWA MANOR 1 HITCHIN ROAD PURTON SG5 3PZ
--------------	---

Job Title	AMENDMENTS TO LISTED BUILDING
-----------	----------------------------------

Drawing Title	PROPOSED ELEVATIONS		
Scale	1:50@A1	Date	03/25
Drawn by	SB		

 Alan Cox Architects	
Architectural & Planning Consultants TEL: 020 - 8440 - 7777 Web: coxassociates.co.uk	

Org.No.	567225-016	Rev.	A
---------	------------	------	---