


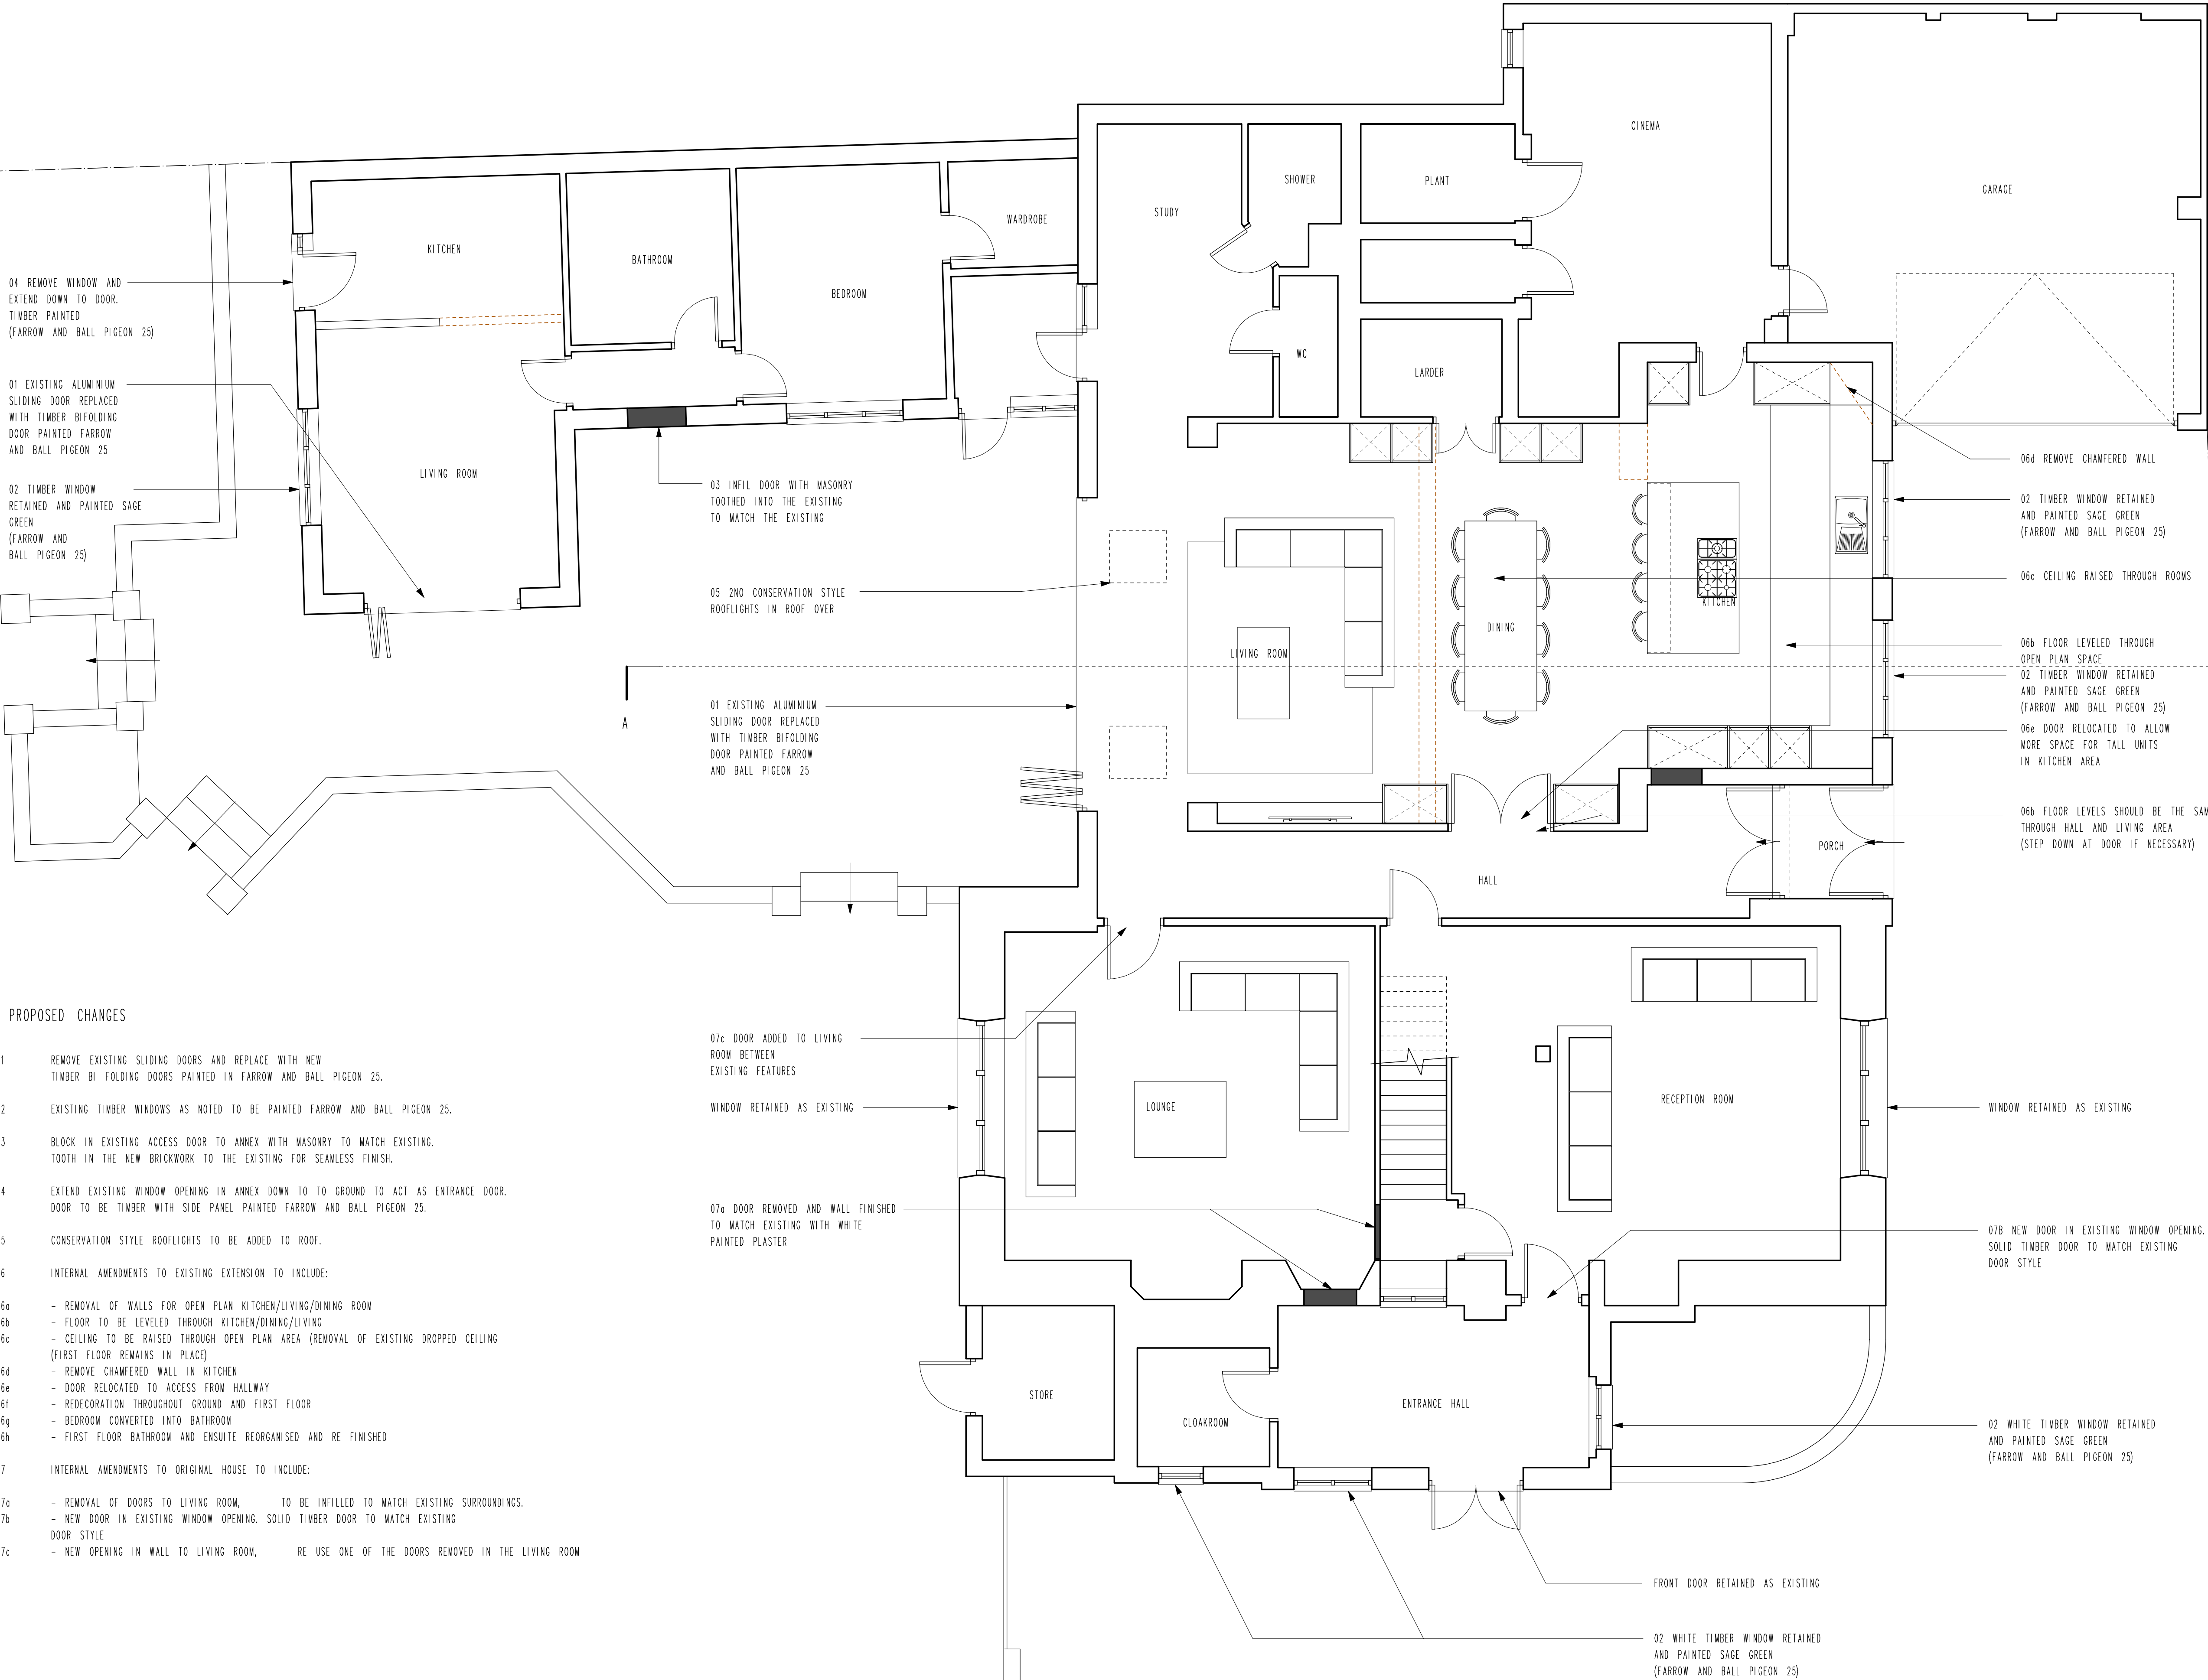

1
SCALE AT 1:50

No.	Date	By	Contents
Revisions			

Site Address
DOCRWA MANOR
1 HITCHIN ROAD
PURTON
SG5 3PZ

Job Title
AMENDMENTS TO
LISTED BUILDING

Drawing Title
PROPOSED GROUND FLOOR PLAN

Scale
1:50@A1

Date
03/25

Drawn by
SB

Alan Cox
Architects
Architectural & Planning Consultants
TEL: 020 - 8440 - 7777
Web: coxassociates.co.uk

Org.No.
567225-010

Rev.
C