



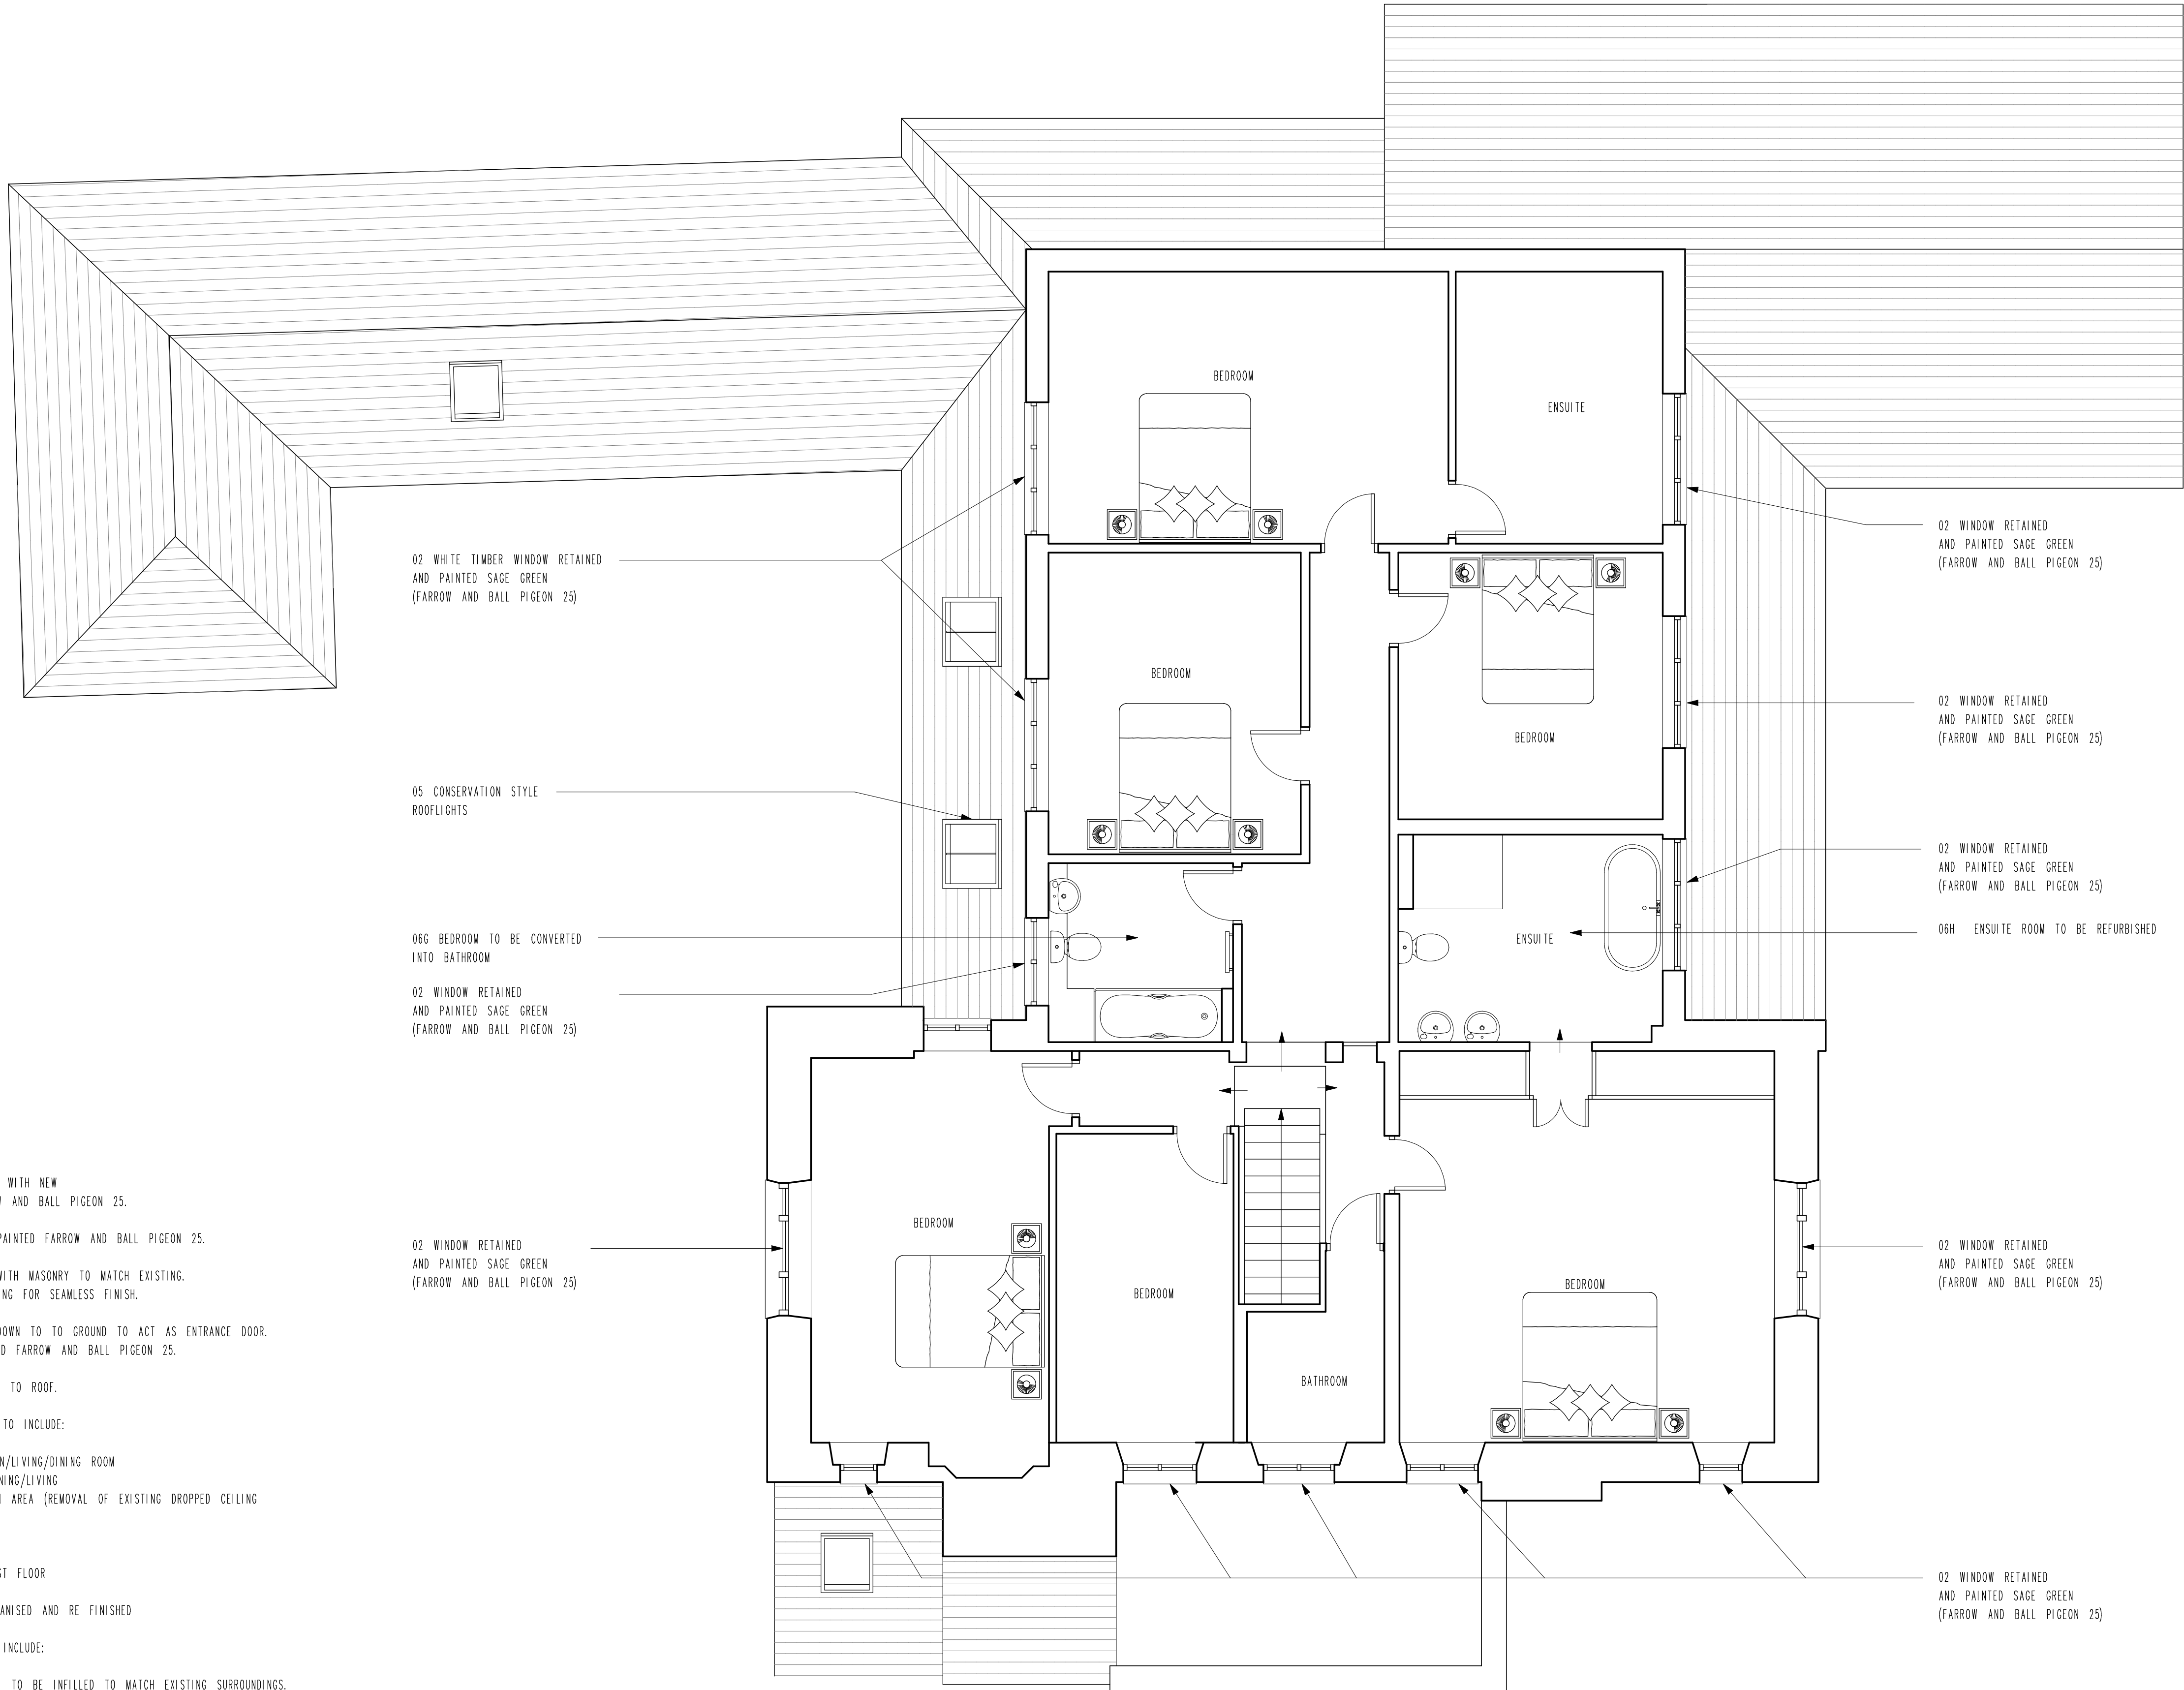

PROPOSED CHANGES

- 01 REMOVE EXISTING SLIDING DOORS AND REPLACE WITH NEW
TIMBER BI FOLDING DOORS PAINTED IN FARROW AND BALL PIGEON 25.
- 02 EXISTING TIMBER WINDOWS AS NOTED TO BE PAINTED FARROW AND BALL PIGEON 25.
- 03 BLOCK IN EXISTING ACCESS DOOR TO ANNEX WITH MASONRY TO MATCH EXISTING.
TOOTH IN THE NEW BRICKWORK TO THE EXISTING FOR SEAMLESS FINISH.
- 04 EXTEND EXISTING WINDOW OPENING IN ANNEX DOWN TO TO GROUND TO ACT AS ENTRANCE DOOR.
DOOR TO BE TIMBER WITH SIDE PANEL PAINTED FARROW AND BALL PIGEON 25.
- 05 CONSERVATION STYLE ROOFLIGHTS TO BE ADDED TO ROOF.
- 06 INTERNAL AMENDMENTS TO EXISTING EXTENSION TO INCLUDE:
- 06a - REMOVAL OF WALLS FOR OPEN PLAN KITCHEN/LIVING/DINING ROOM
- 06b - FLOOR TO BE LEVELED THROUGH KITCHEN/DINING/LIVING
- 06c - CEILING TO BE RAISED THROUGH OPEN PLAN AREA (REMOVAL OF EXISTING DROPPED CEILING
(FIRST FLOOR REMAINS IN PLACE)
- 06d - REMOVE CHAMFERED WALL IN KITCHEN
- 06e - DOOR RELOCATED TO ACCESS FROM HALLWAY
- 06f - REDECORATION THROUGHOUT GROUND AND FIRST FLOOR
- 06g - BEDROOM CONVERTED INTO BATHROOM
- 06h - FIRST FLOOR BATHROOM AND ENSUITE REORGANISED AND RE FINISHED
- 07 INTERNAL AMENDMENTS TO ORIGINAL HOUSE TO INCLUDE:
- 07a - REMOVAL OF DOORS TO LIVING ROOM, TO BE INFILLED TO MATCH EXISTING SURROUNDINGS.
- 07b - NEW DOOR IN EXISTING WINDOW OPENING. SOLID TIMBER DOOR TO MATCH EXISTING
DOOR STYLE
- 07c - NEW OPENING IN WALL TO LIVING ROOM, RE USE ONE OF THE DOORS REMOVED IN THE LIVING ROOM

 

No.	Date	By	Contents
Revisions			

Site Address

DOCRWA MANOR
1 HITCHIN ROAD
PURTON
SG5 3PZ

Job Title

AMENDMENTS TO
LISTED BUILDING

Drawing Title			
PROPOSED FIRST FLOOR PLAN			
Scale	1:50@A1	Date	03/25
Drawn by	SB		

Alan Cox Architects
Architectural & Planning Consultants
TEL: 020 - 8440 - 7777
Web: coxassociates.co.uk

Org.No.	Rev.
567225-011	B