


0m 2m 4m 6m 8m 10m
Scale 1:200

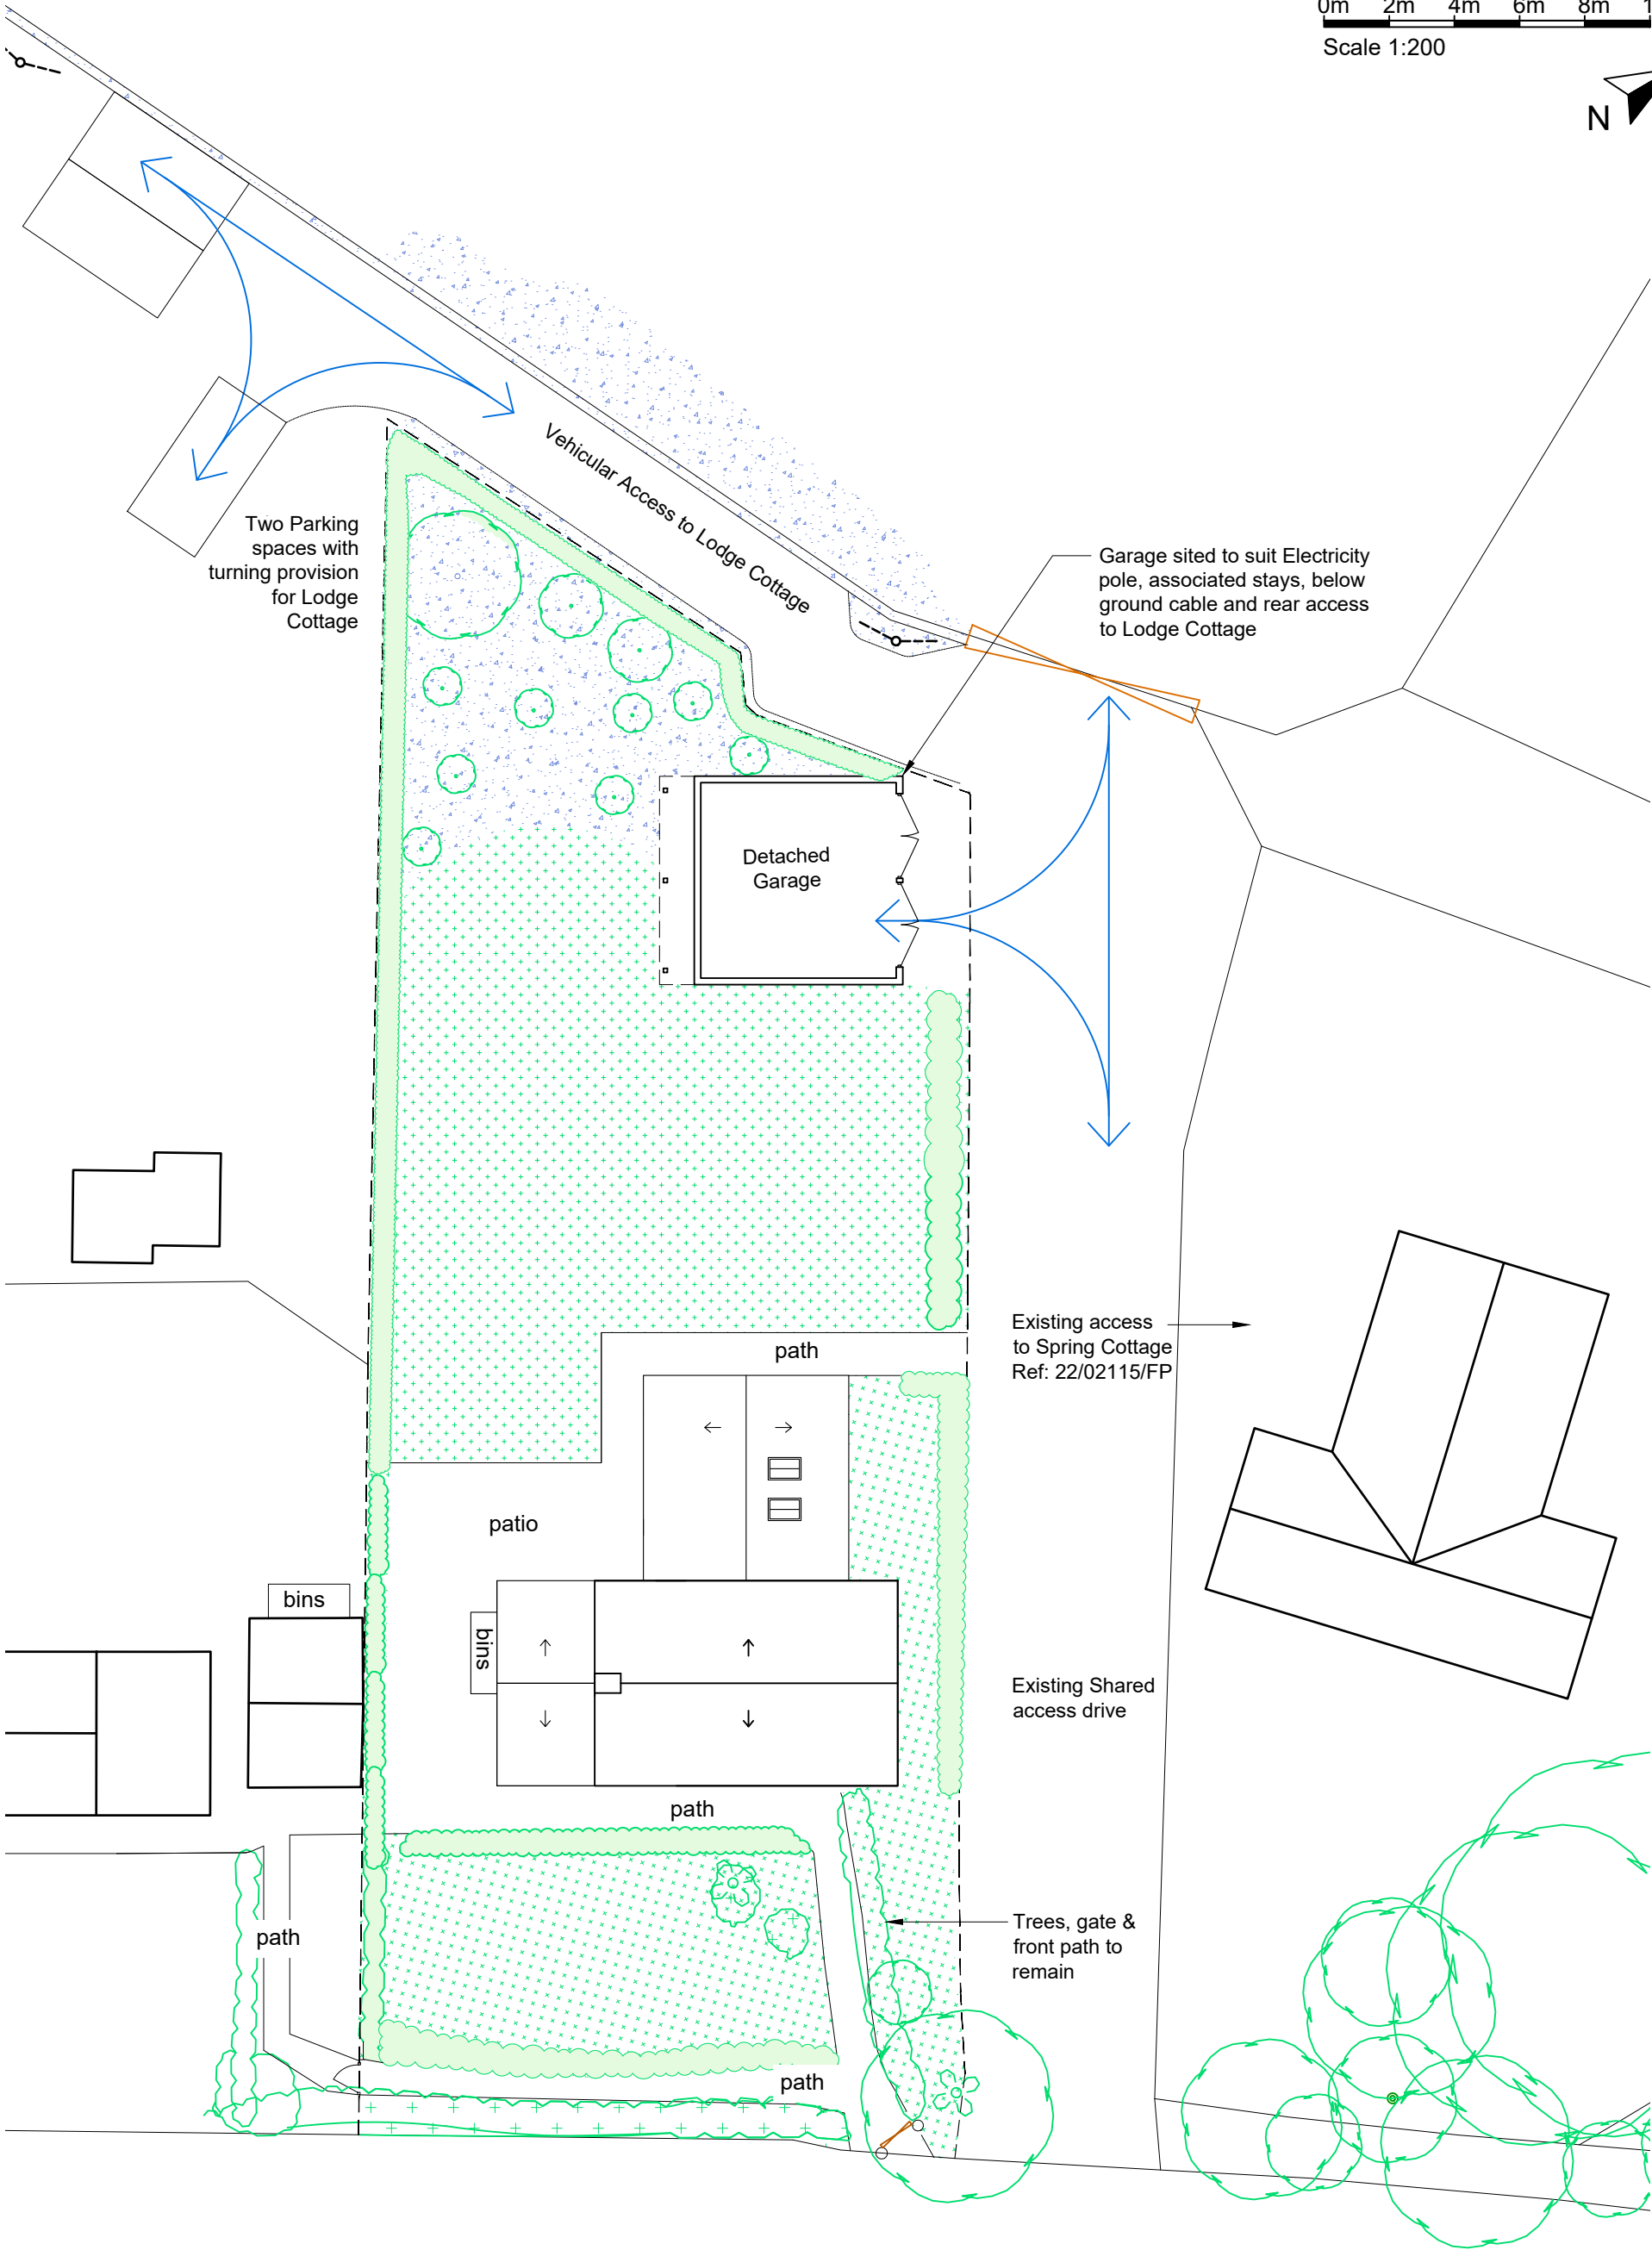

Issued 28/04/25

COLIN EADES & AMY MOSS		Client : Mr Andy Bartlett	
Project: New Dwelling, Land to the North of Lodge Cottage, Newnham		Scale : 1:200 @ A3	
Drawing : Proposed Site Plan		Date : April 2025	Drwg No . AB 03E