



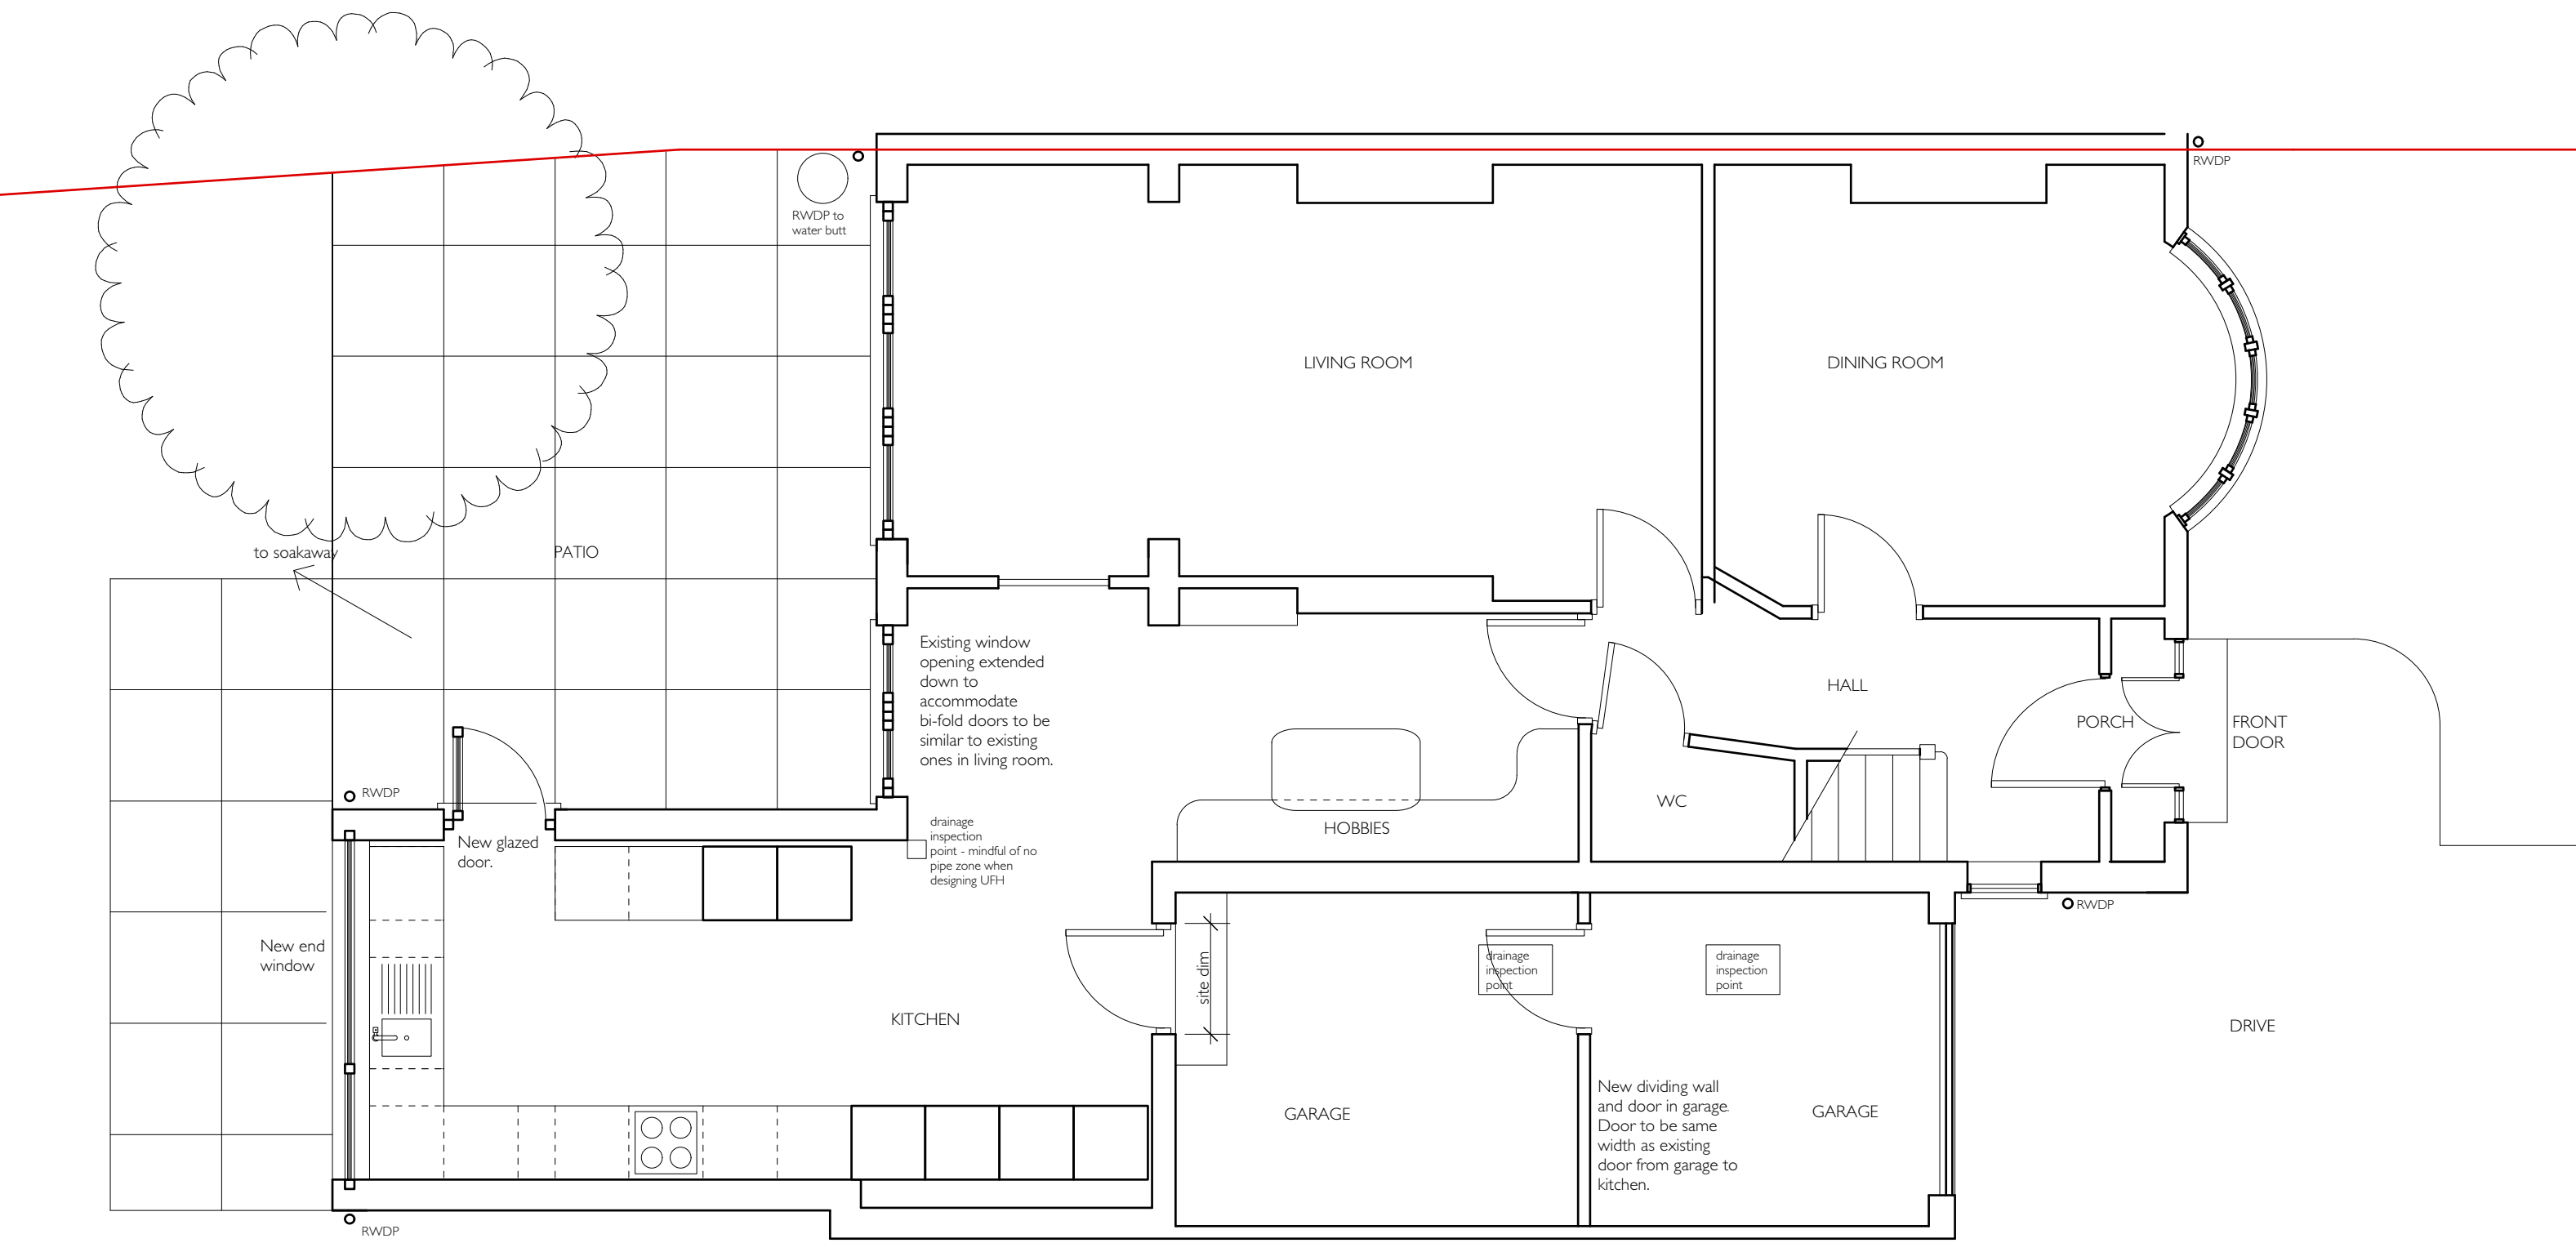

Proposed Ground Floor Plan

 

17th December 2025 - issued for planning	Drawing name: PROPOSED GROUND FLOOR PLAN			
	Date: JULY 2025	Job no: MOR - 109	Drawing no: 11	Scale: 1:50 @ A3
	Project name: Mr & Mrs Morrison 8 Moormead Close HITCHIN			

PENCIL&INK