



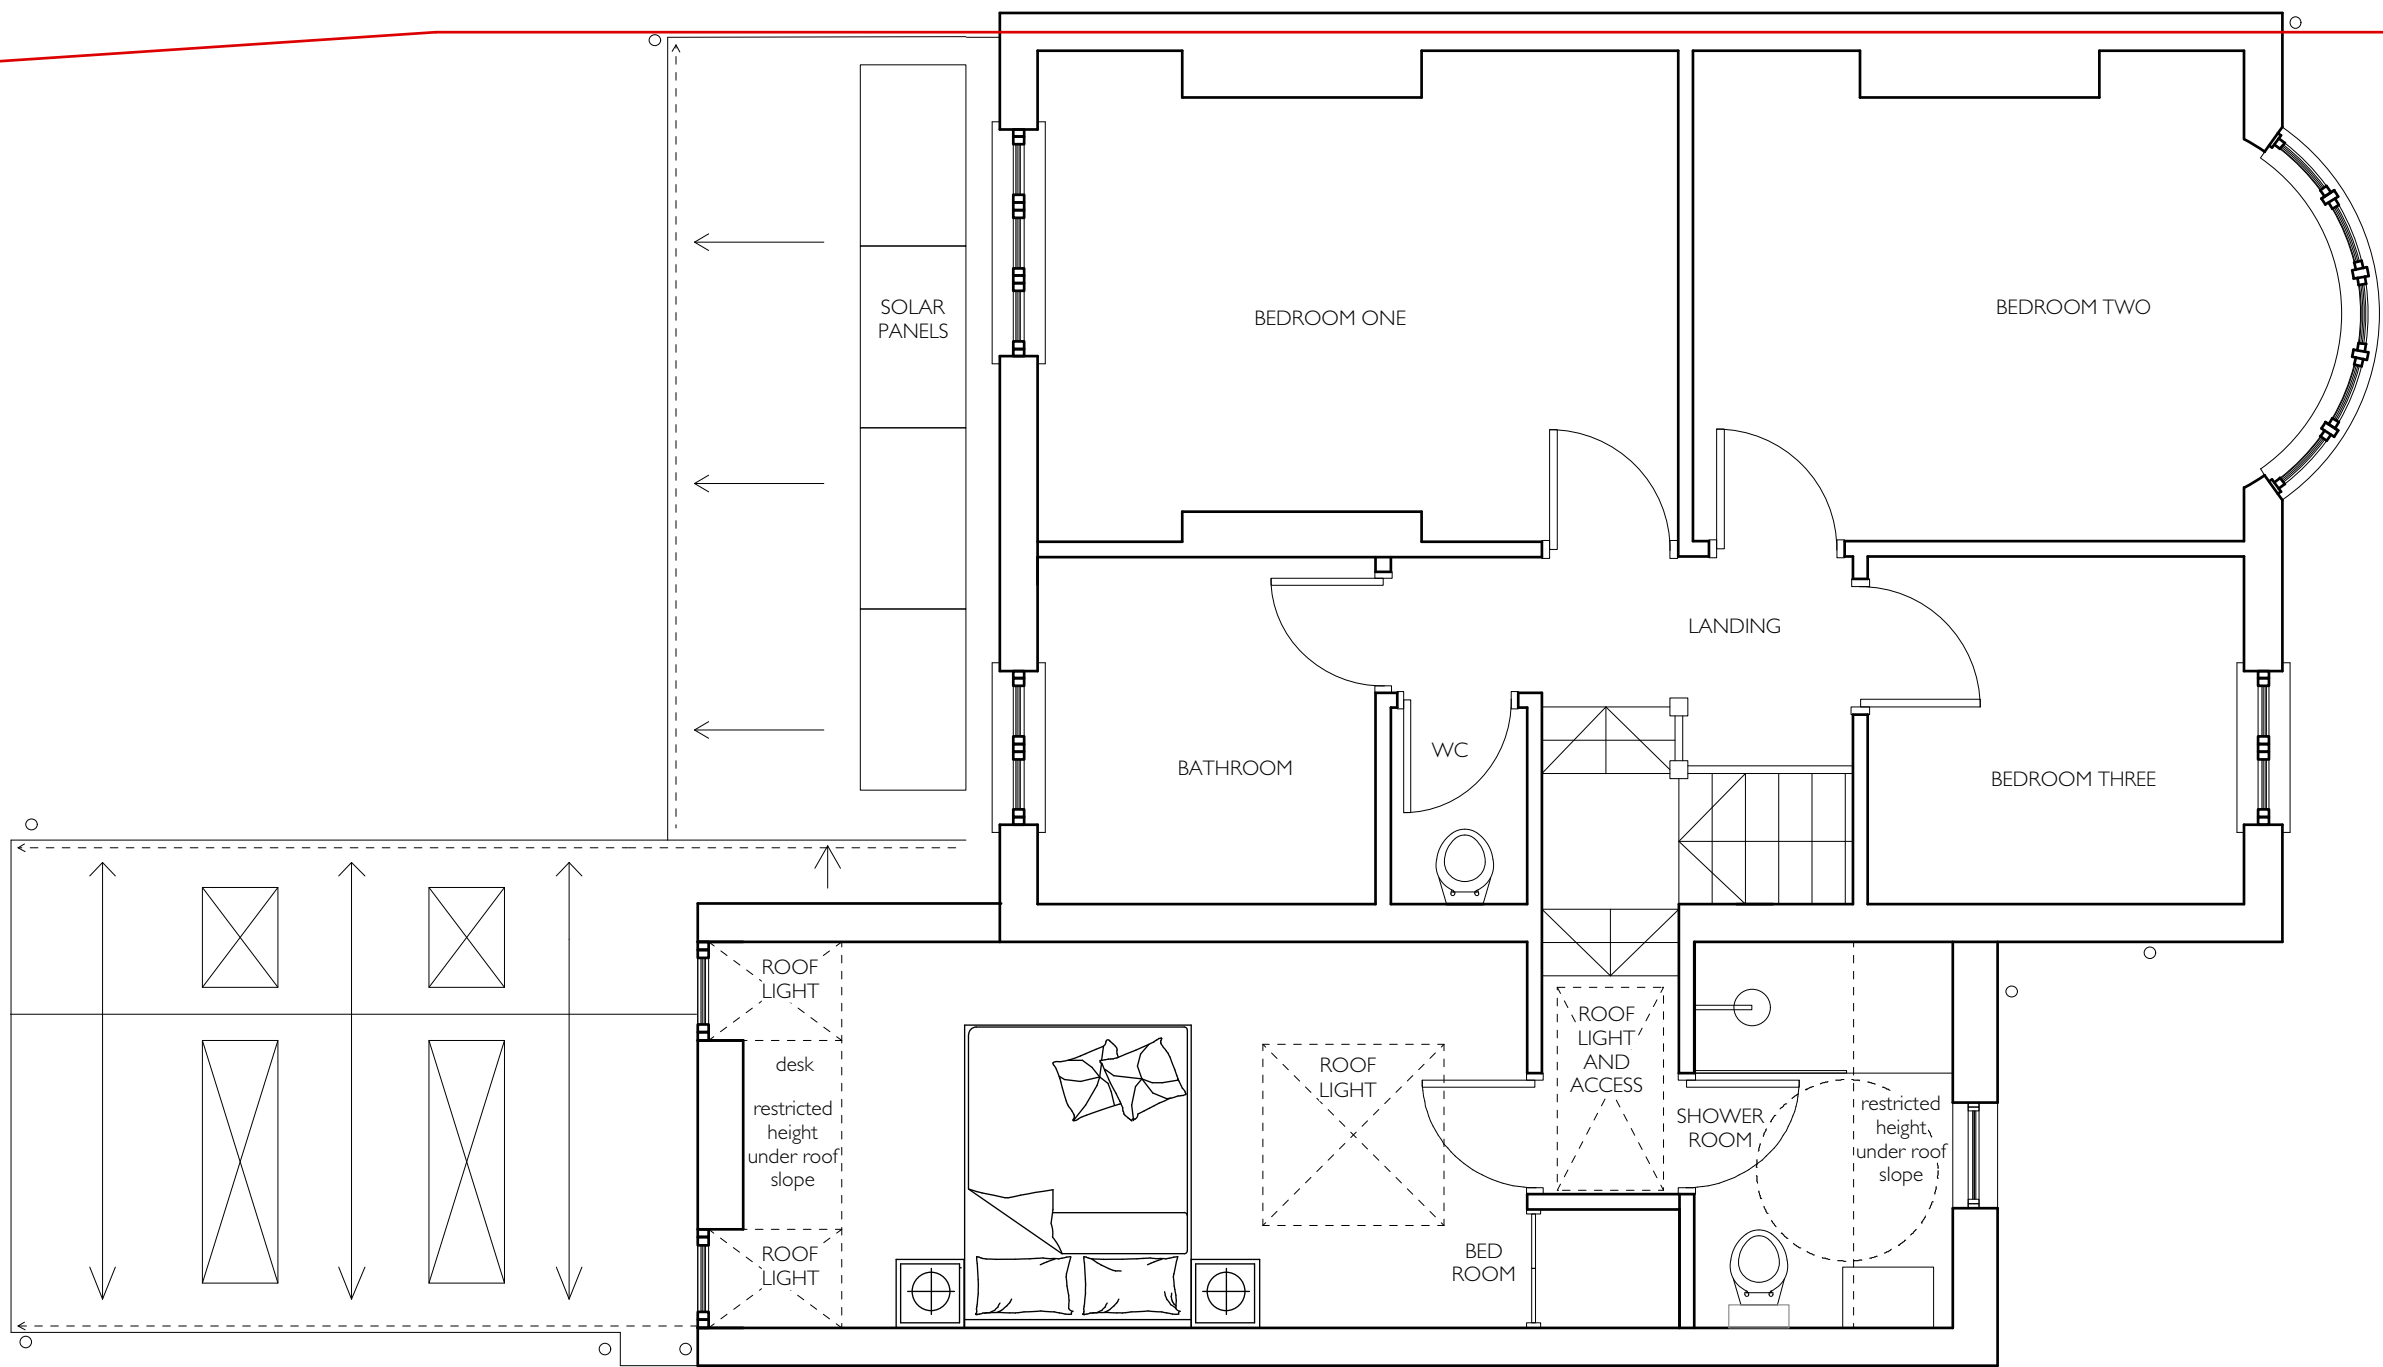

Proposed First Floor Plan

 

17th December 2025 - issued for planning	Drawing name: PROPOSED FIRST FLOOR PLAN				PENCIL&INK
	Date: JULY 2025	Job no: MOR - 109	Drawing no: 12	Scale: 1:50 @ A3	
	Project name: Mr & Mrs Morrison 8 Moormead Close HITCHIN				