




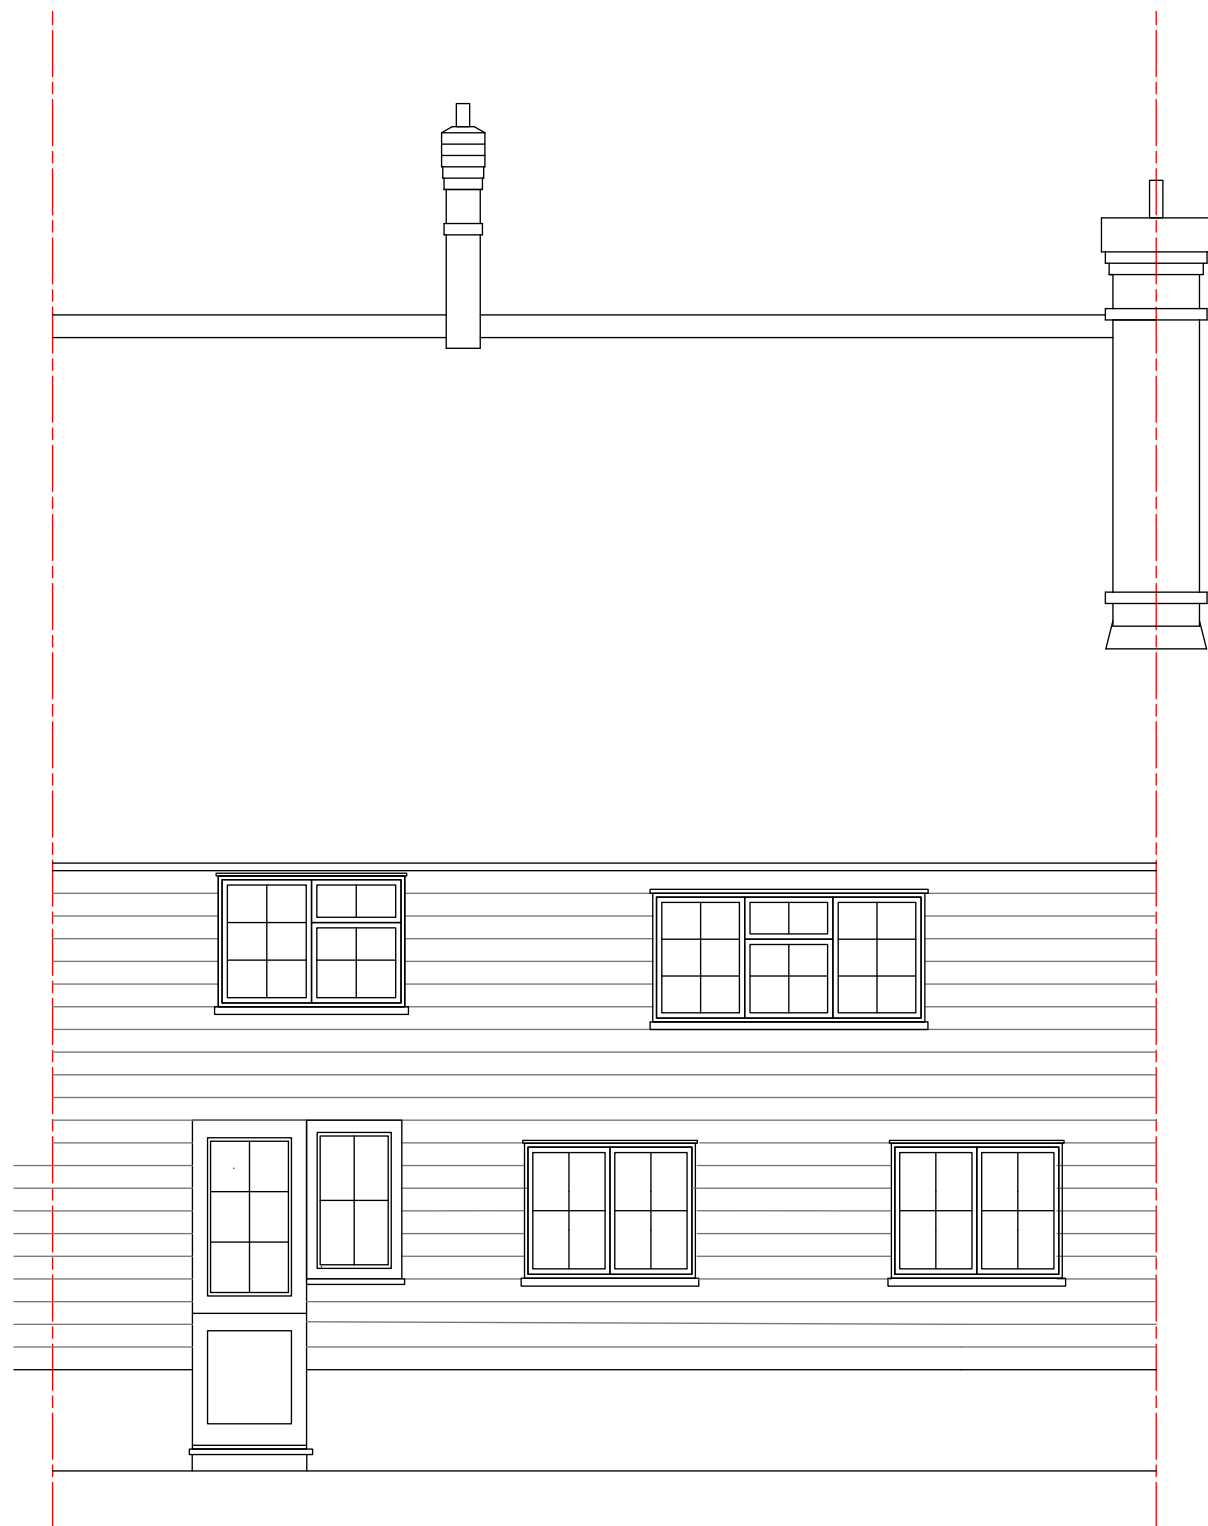

REAR ELEVATION (EXISTING)

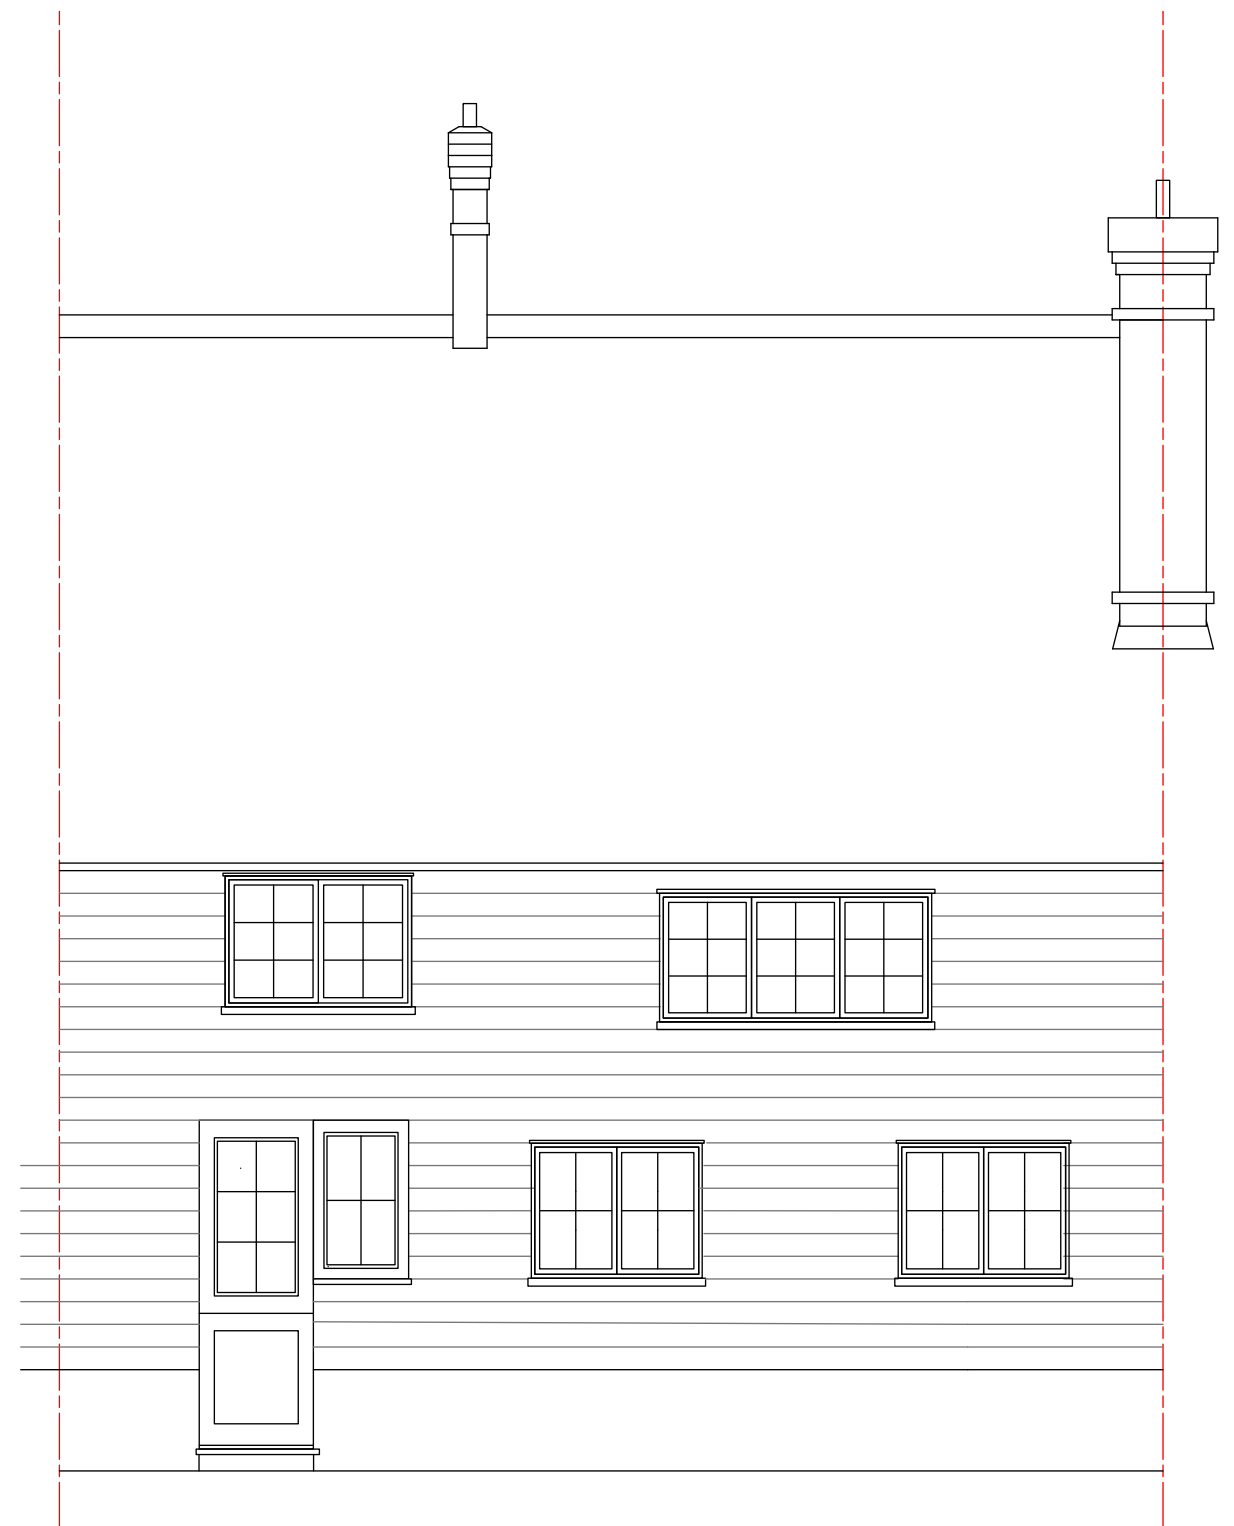

REAR ELEVATION (PROPOSED)

 

ALTARAS ARCHITECTURE LTD

41 High Street, Barkway
Herts SG8 8EA
Tel : 01763 848952
Email : dolores@altarasarchitecture.co.uk

3 CHURCH LANE, BARKWAY
HERTS SG8 8EJ
PROPOSED ALTERATIONS
Existing and Proposed Rear
Elevation

Drawn by: DA

Checked by: DA

Scale: 1:50@A3

Date: June 2025

Drawing No: **PP/CL/P06**