




Barn 2 - South Elevation 1:100

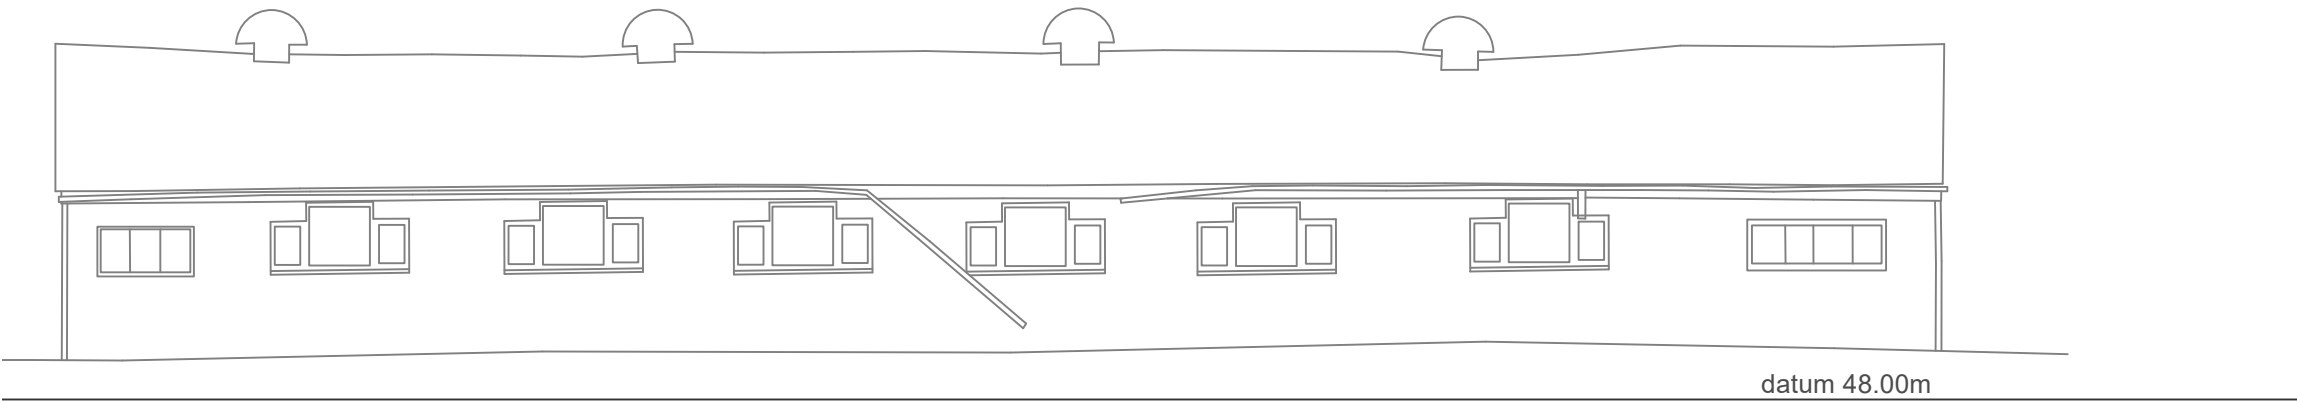



Barn 2 - North Elevation 1:100

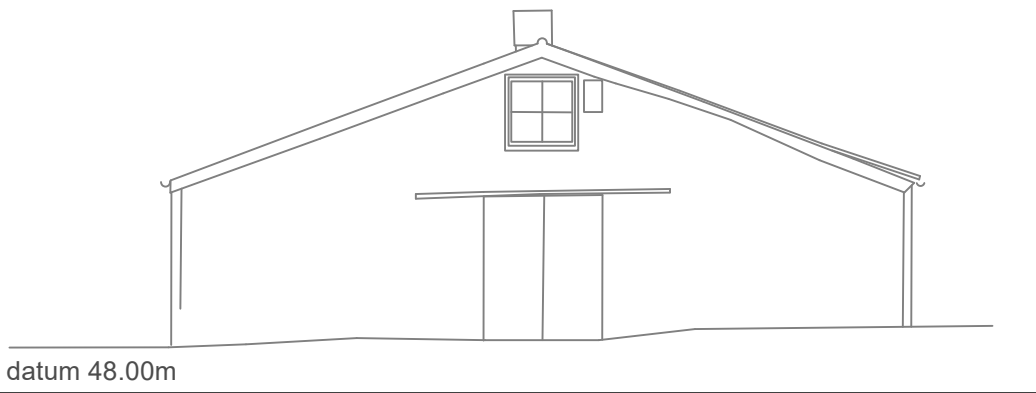


Barn 2 - West Elevation 1:100

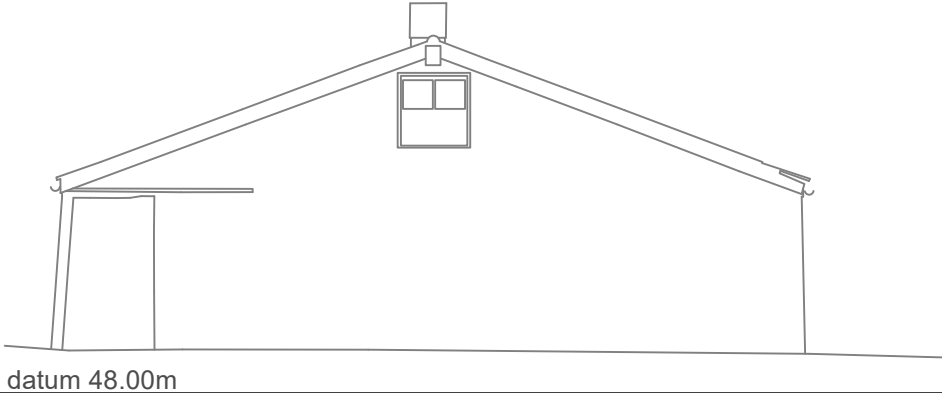

Barn 2 - East Elevation 1:100

  

Notes:

 

REVISION	DATE	AMENDMENT
ANY ORDNANCE SURVEY DATA USED IS BASED UPON THE ORDNANCE SURVEY MAP WITH THE SANCTION OF THE CONTROLLER OF H M STATIONERY OFFICE. CROWN COPYRIGHT RESERVED. ORDNANCE SURVEY LICENCE NUMBER UG6151.		
NO RESPONSIBILITY CAN BE TAKEN FOR ANY RELIANCE BASED ON THE INFORMATION CONTAINED HEREIN.		



SURVEYORS | PLANNERS | ARCHITECTS
HERTFORDSHIRE | NORFOLK | WARWICKSHIRE | SOMERSET
Phone (01279) 771188 | E-mail post@sworders.com

SCHEME:	
GLEBE HOUSE, HINXWORTH BALDOCK.SG7 5HB	

TITLE:	
BARN 2 EXISTING ELEVATIONS	

SCALE 1:100	PAPER SIZE A3L	DRAWN BY 7/3/2025	CHECKED BY 7/3/2025
CLIENT NO. SMY3507		DRAWING No. 224420-PL-EX-301	

© Copyright 2025, Sworders. All rights reserved. The contents of this drawing remain the sole property of Sworders and must not be copied or reproduced without prior permission.