




1 Front Elevation - Existing
1 : 50



2 Side 1 Elevation - Existing
1 : 50



3 Rear Elevation - Existing
1 : 50

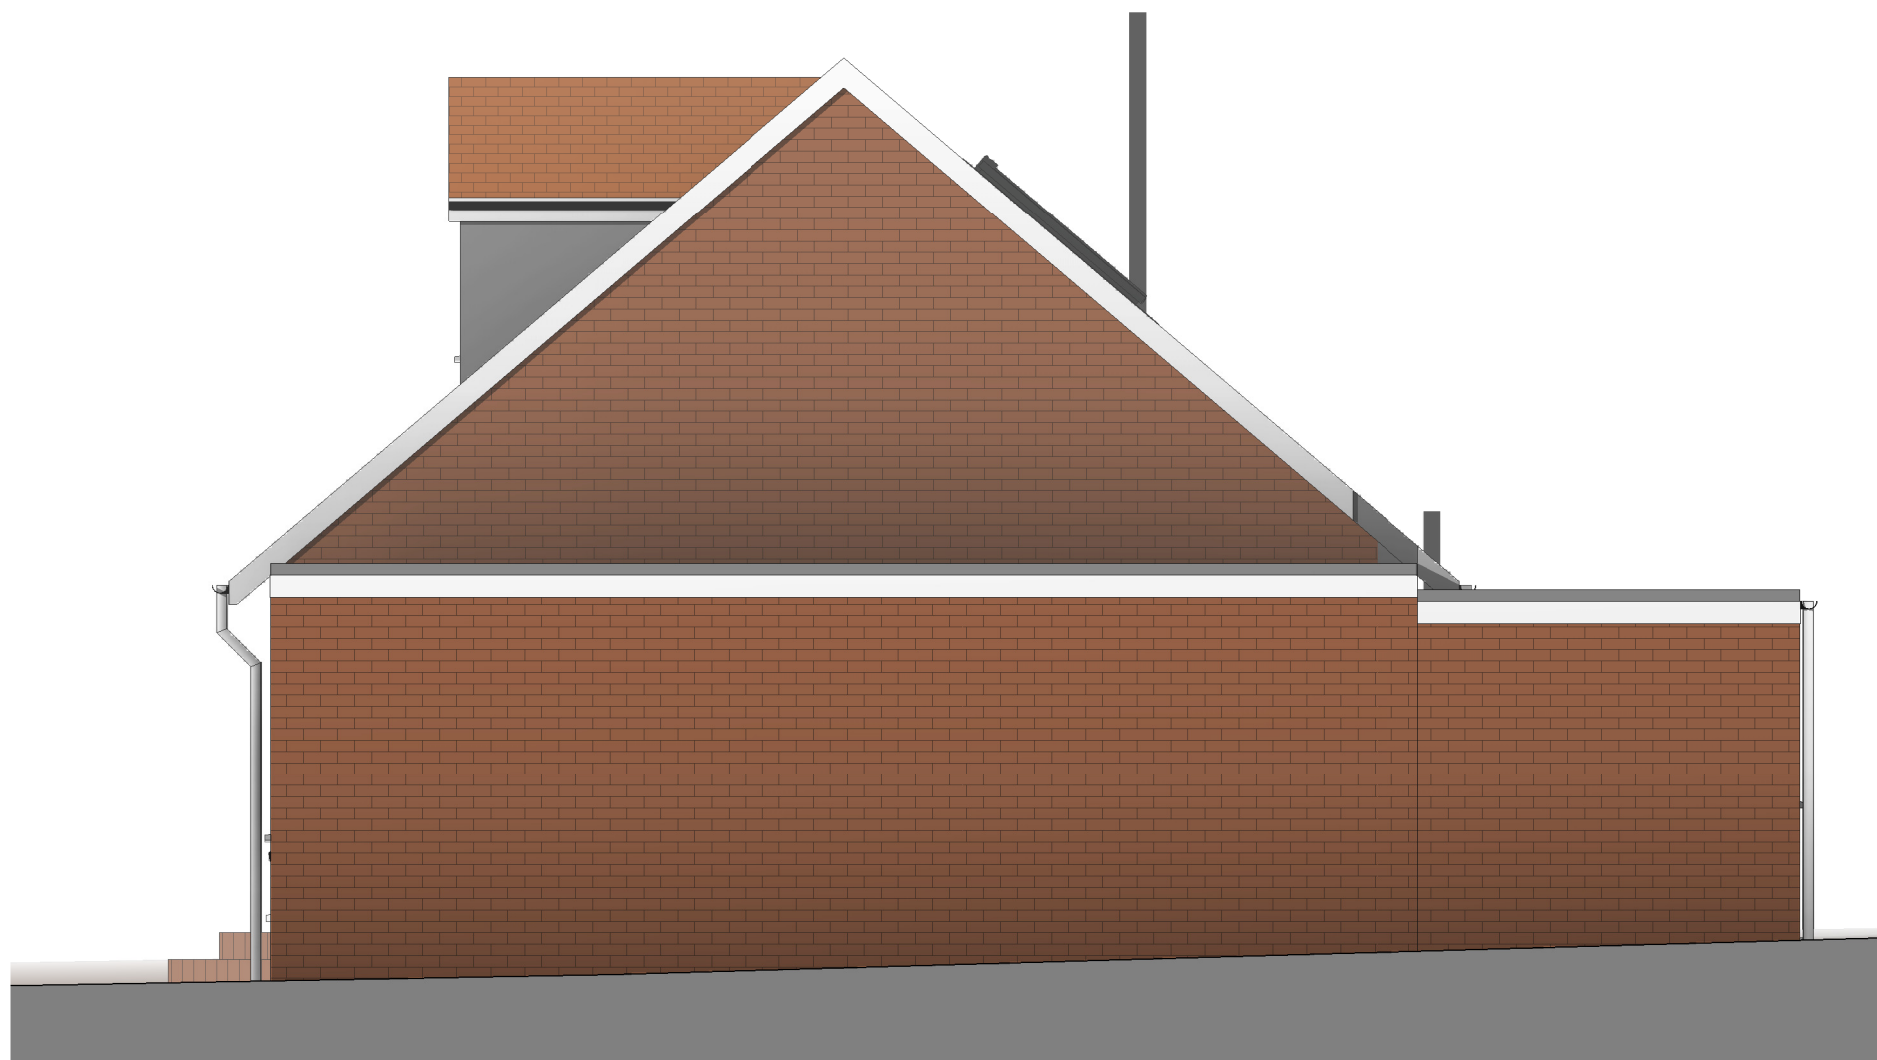

4 Side 2 Elevation - Existing
1 : 50

01 to 505m				
Rev	Date	Details	Drawn	Checked

PLANNING			
Project/Client:		Project No:	
10 Lucas Lane		Project Number	
		Dwg No:	
		A101	
		Rev:	
Drawing:		Scale:	@A1
Existing Elevations		1 : 50	
		Drawn By:	Date:
		Author	
		Checked By:	Date:
		Checker	

