



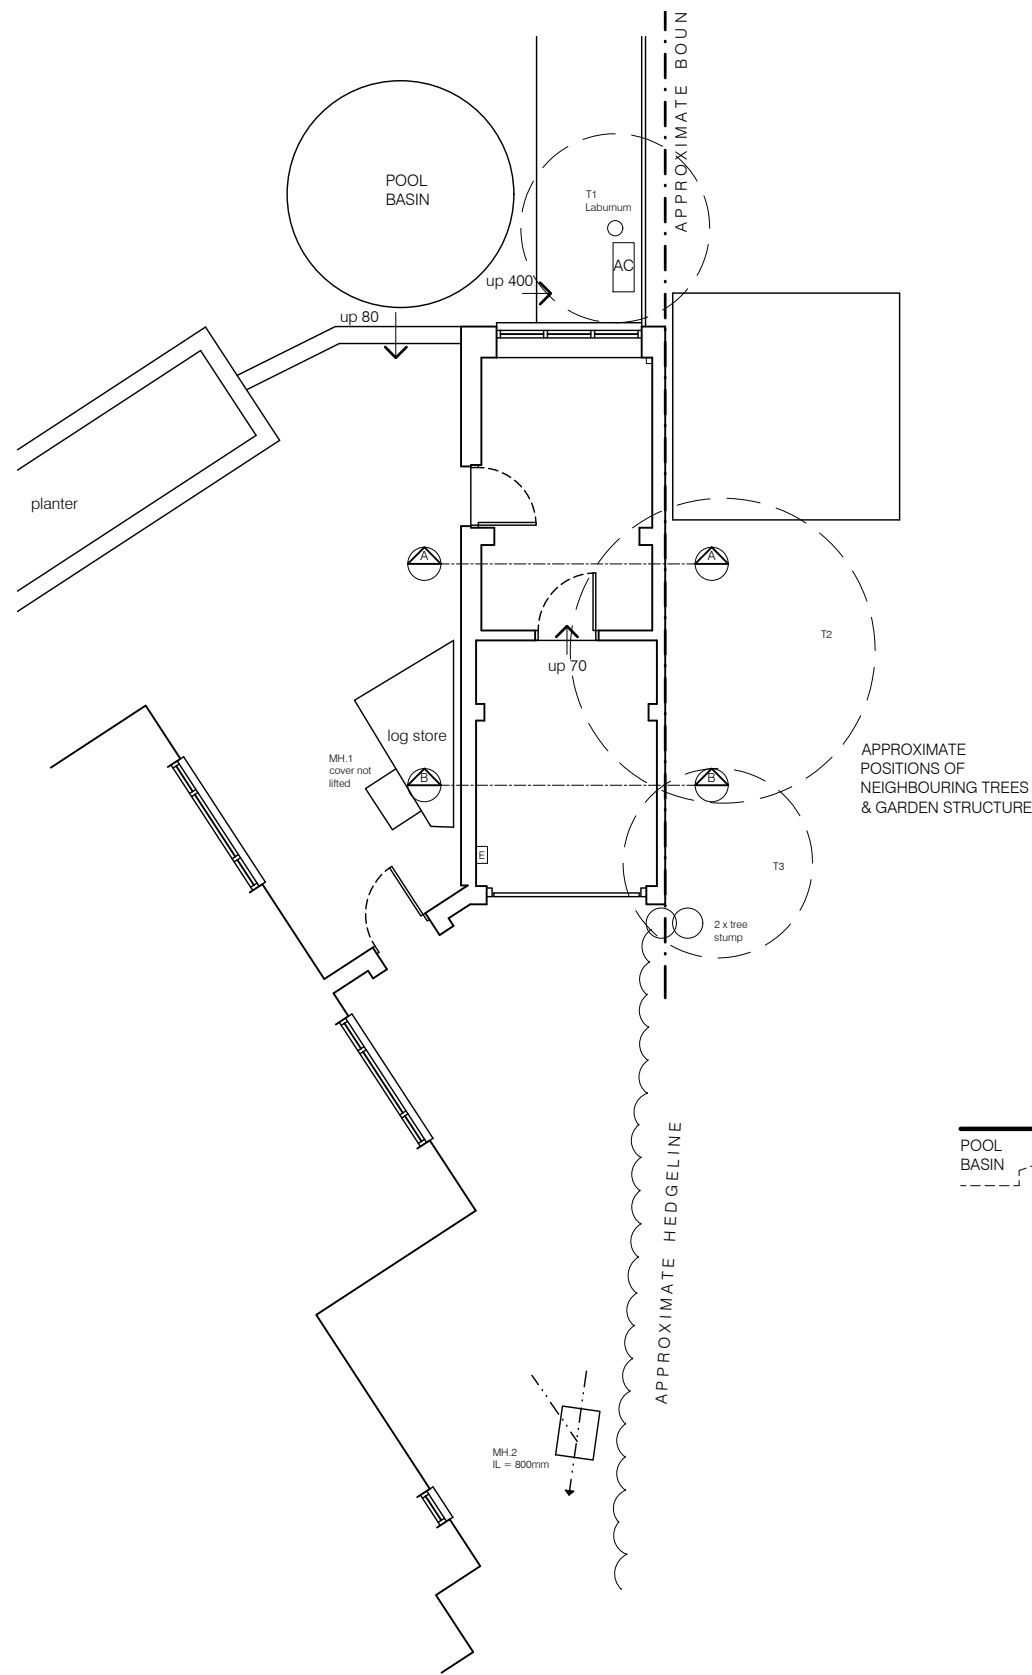


Ground Floor / Site Plan

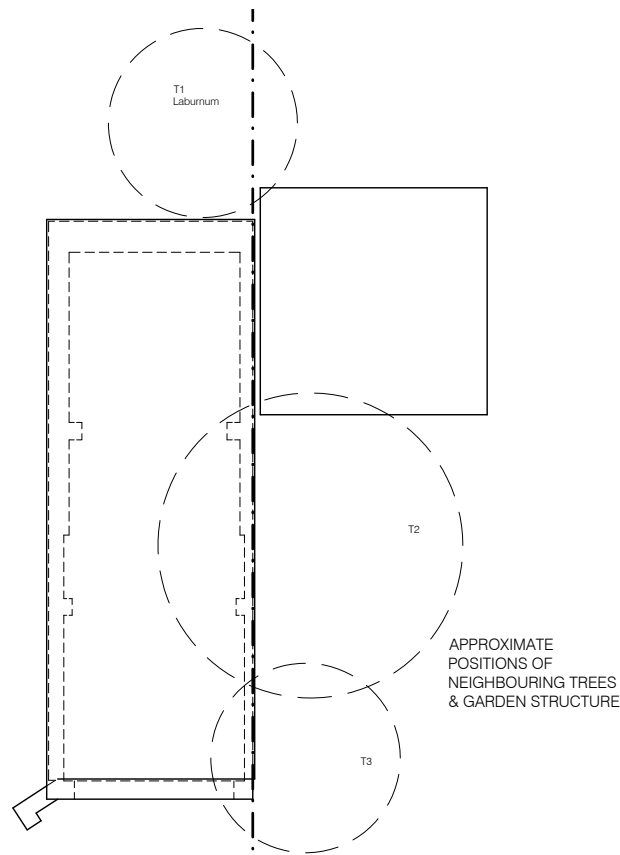


Roof Plan




Side Elevation
(north east facing)

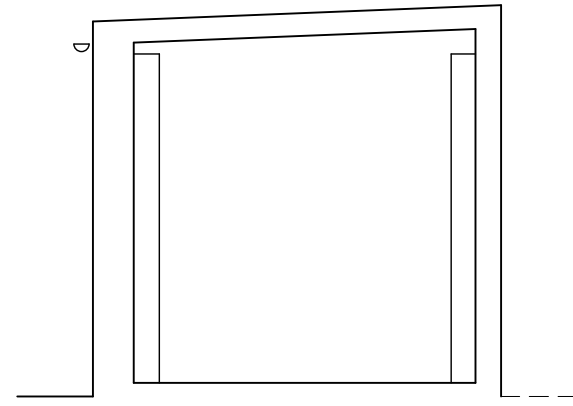


Section A-A
1:50

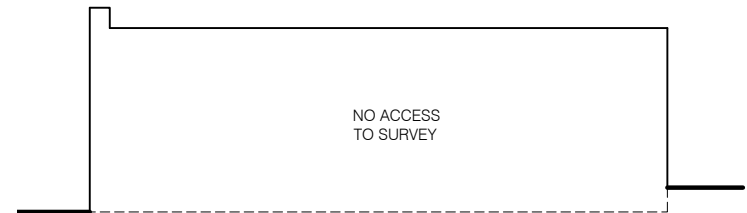


Side Elevation
(south west facing)

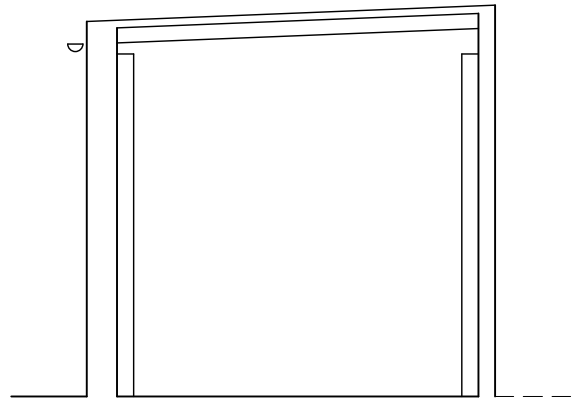

Section B-B
1:50

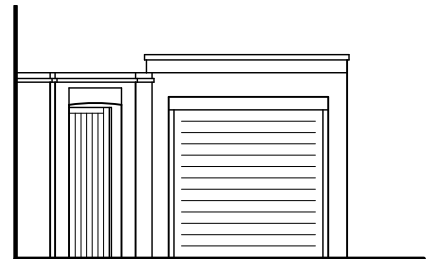

Front
Elevation

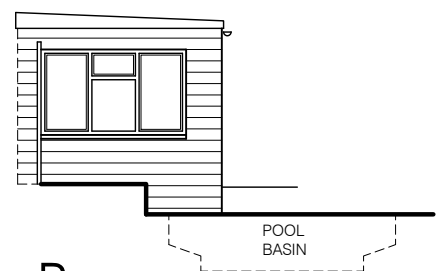

Rear
Elevation

Notes:


This scheme is subject to Town Planning and all other necessary consents.

This drawing is a print and must not be scaled from without reference being made to the accompanying scale bar. Dimensions and levels, where given, are to be checked on site.

This drawing is to be read in conjunction with all other consultants' and specialists' drawings and documents and any discrepancies are to be reported to the architect prior to commencement of the relevant work.


Materials and the workmanship of all relevant trades shall comply fully with the British Standards.

This drawing remains the copyright of **Boyd Seddon Architect**.

 

REV	DATE	
A	14.08.26	side elevation (south west facing) added & updates
B	27.08.26	roof plan added

BOYD SEDDON
architect

 

07880 720711 • boyd@boydseddonarchitect.com
RIBA Chartered • ARB Registered • Green Register

CLIENT
Ms Ritchie & Mr Perrins

PROJECT
13 Langbridge Close
Hitchin
SG4 9EL

DRAWING TITLE
SURVEY

plan, elevations & section

SCALE	1:100 or as noted at A3	DRAWING NUMBER	SU-01	REVISION	B
DATE	Dec 2025				
DRAWN	bjs				
PROJECT NUMBER	25361				