




EXISTING

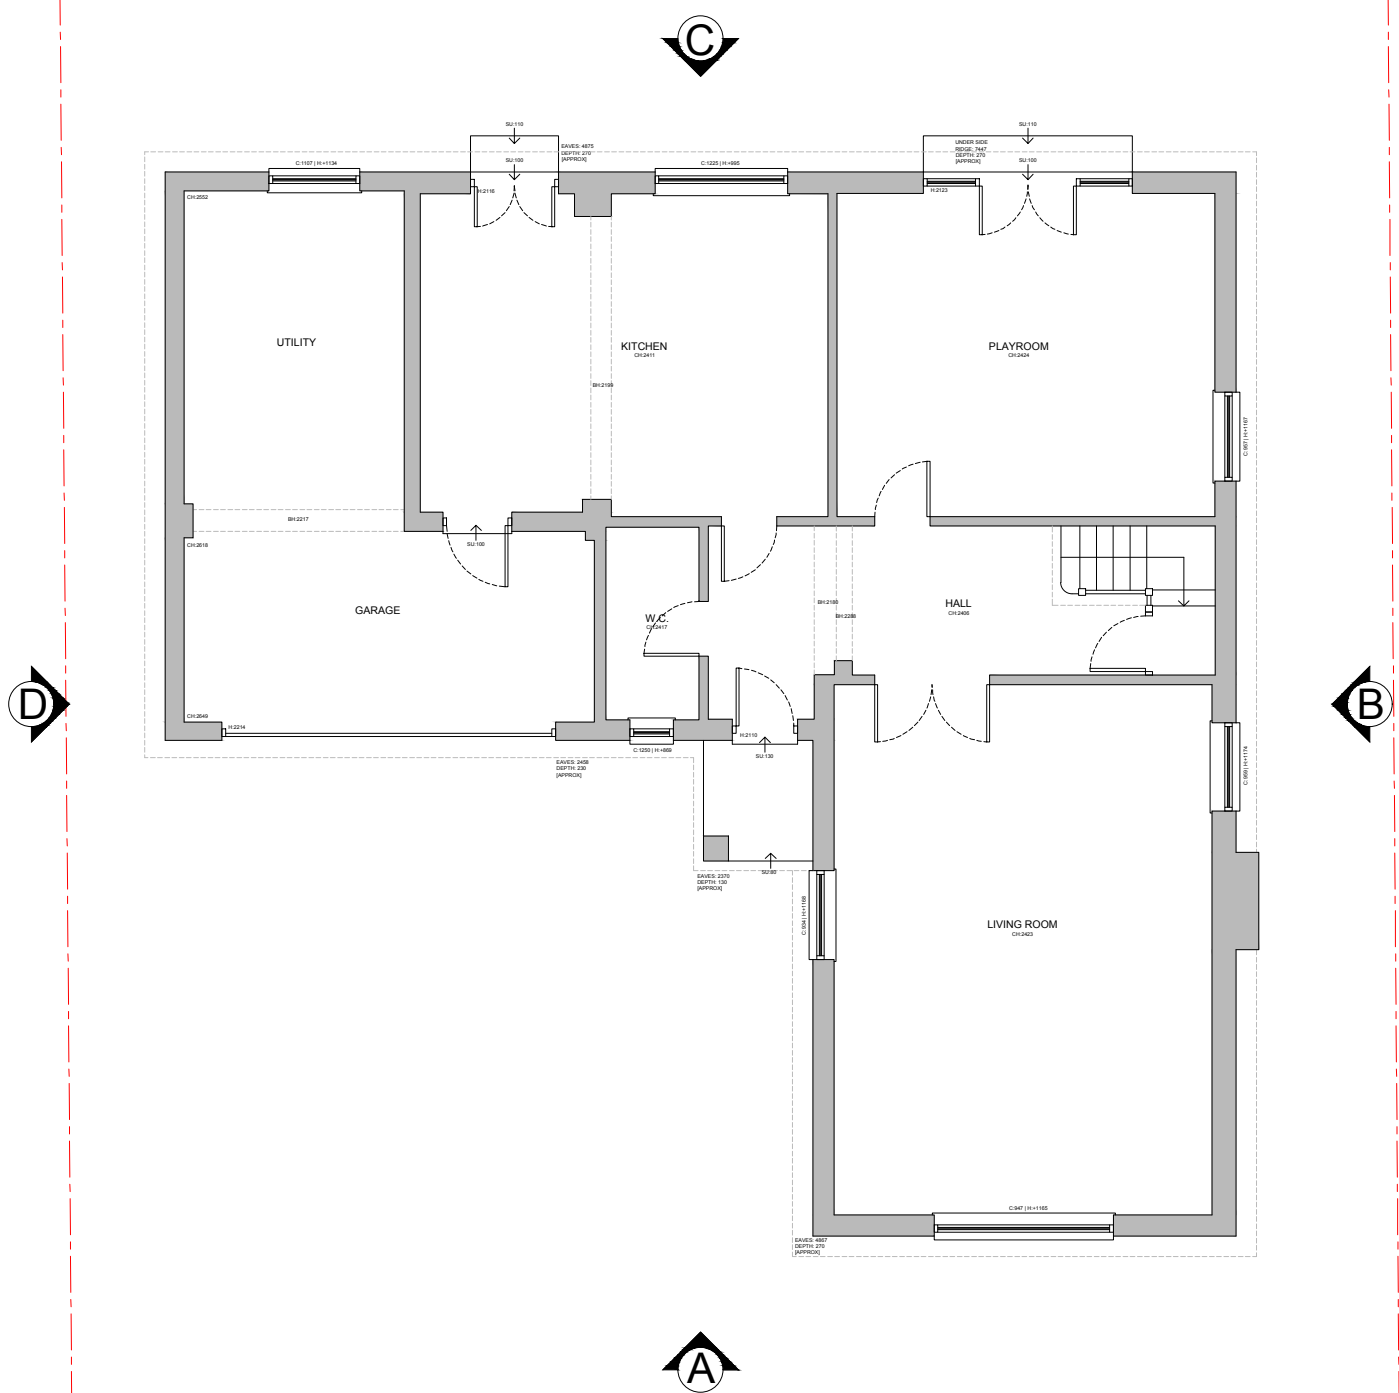

EXISTING GROUND FLOOR PLAN

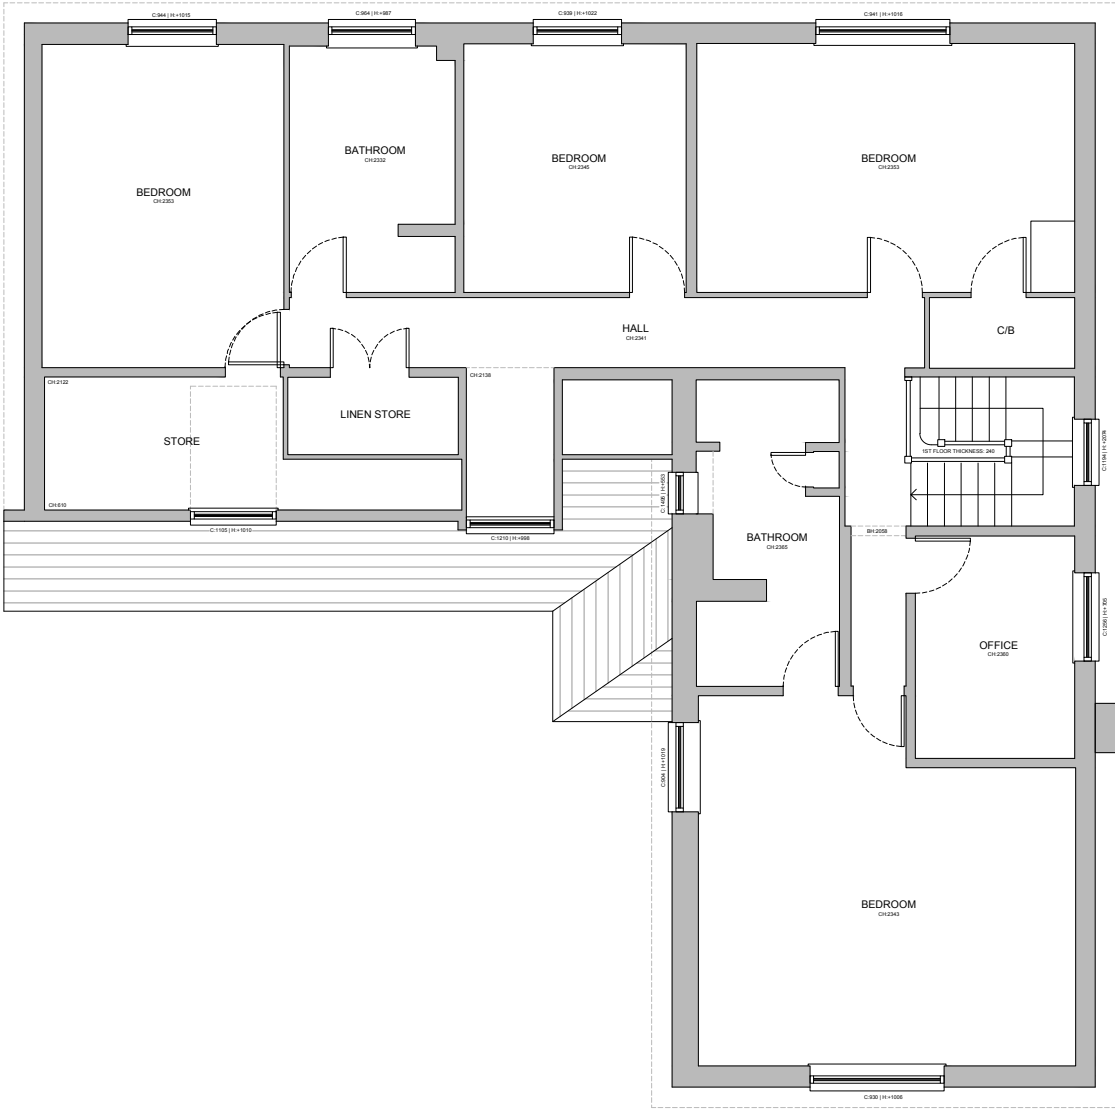


EXISTING FIRST FLOOR PLAN

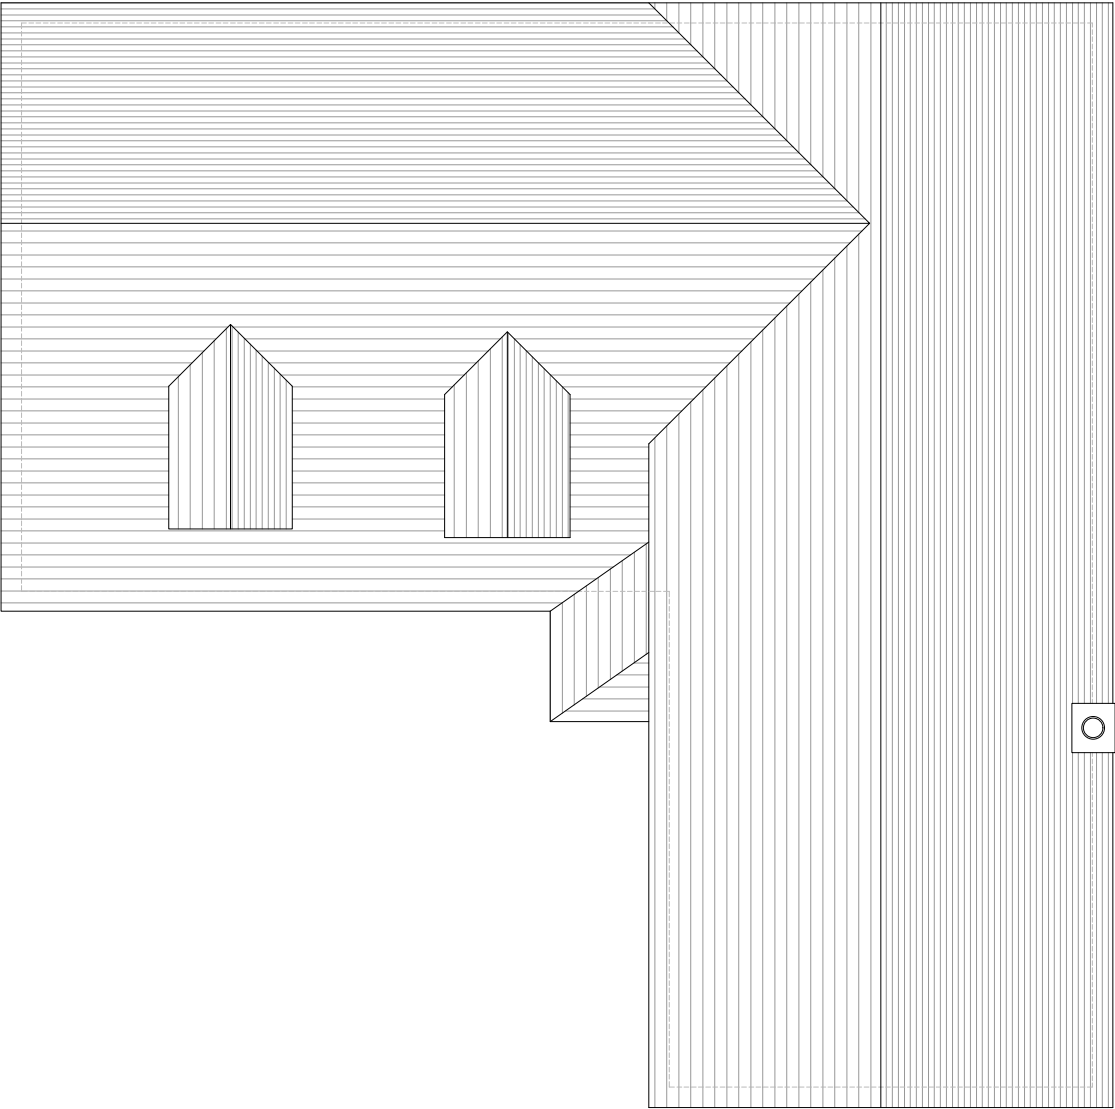

EXISTING ROOF PLAN




EXISTING ELEVATION A

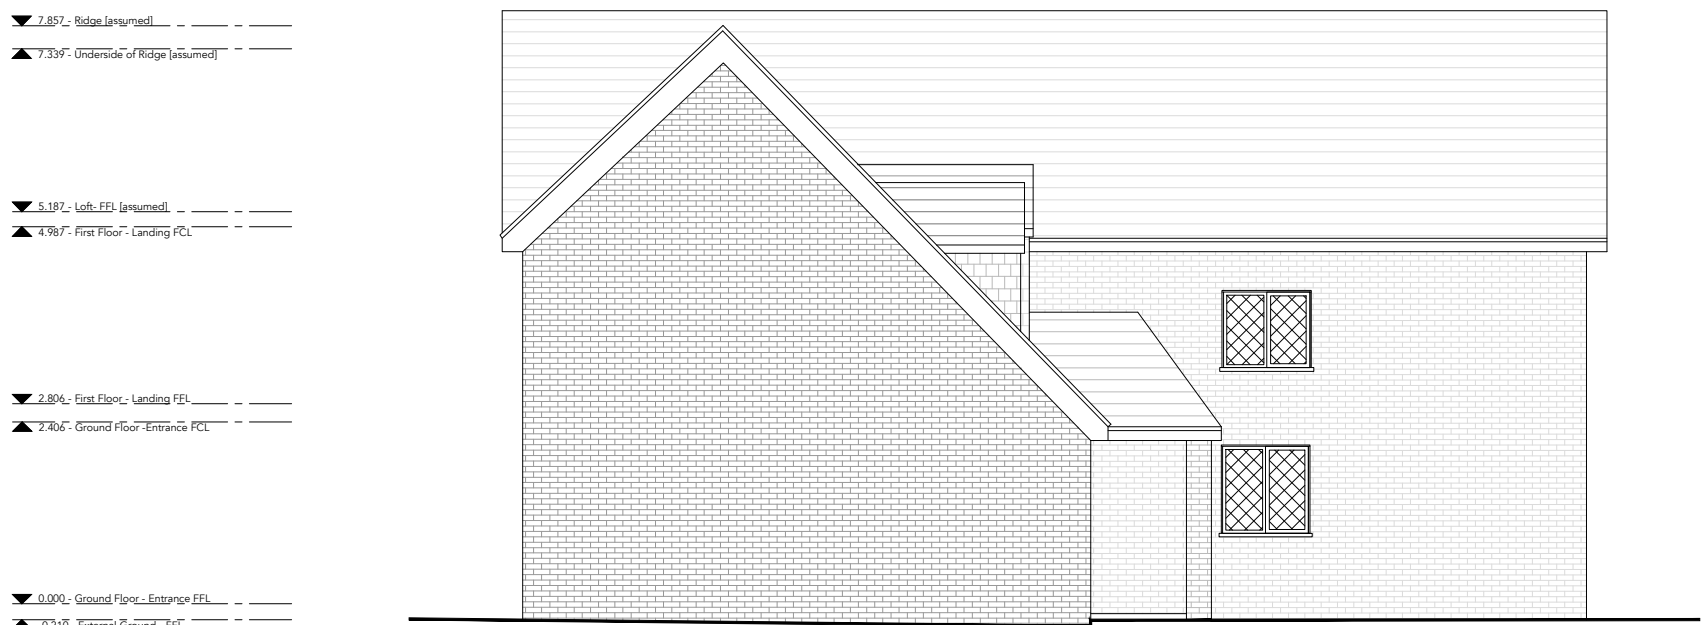

EXISTING ELEVATION B




EXISTING ELEVATION C

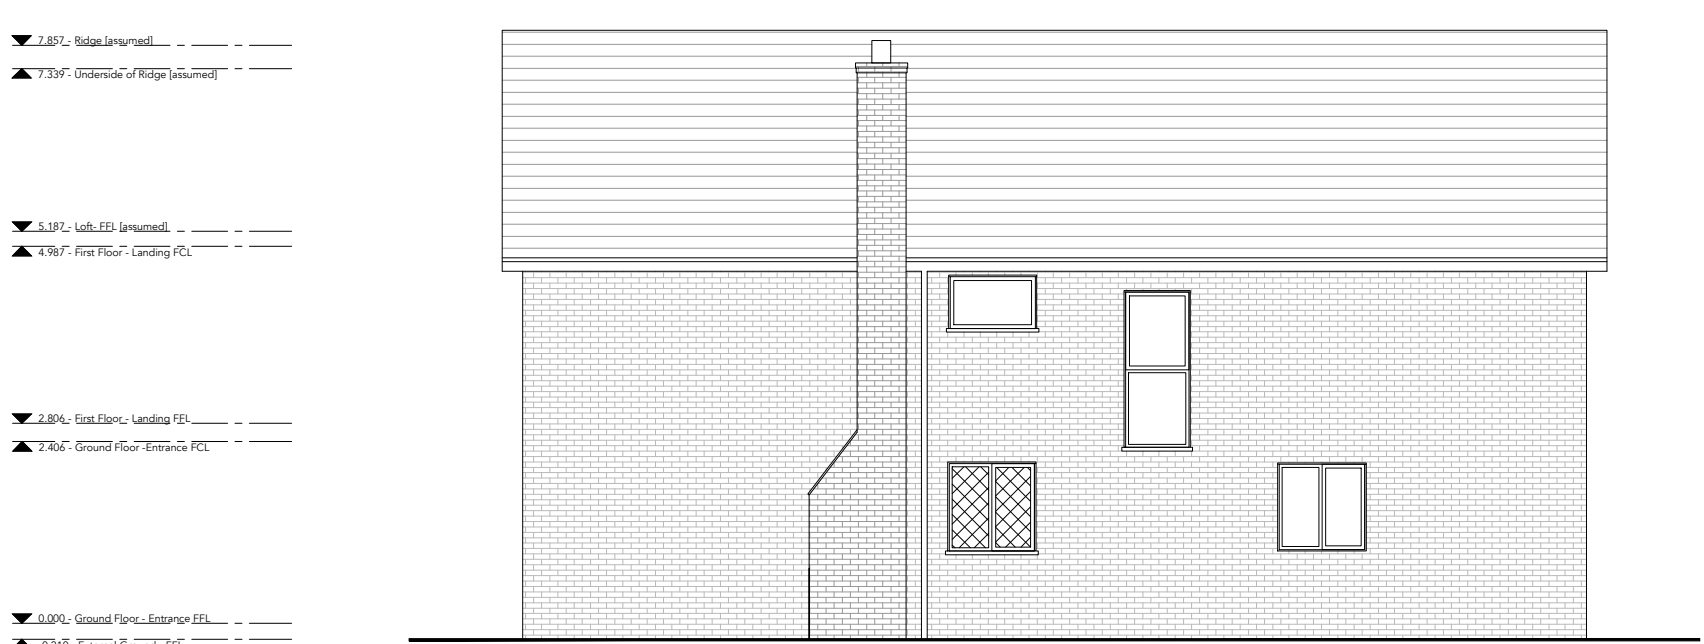

EXISTING ELEVATION D

NOTES/KEY:

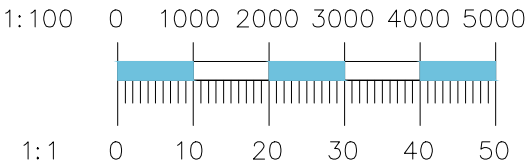

REV A | 23.06.21 | FIRST ISSUE

Only scale from drawings for planning purposes. All discrepancies to be reported to the designer immediately. All dimensions to be verified by contractor on site prior to any works commencing. This drawing is copyright and remains the property of Uskuri Theobald Architects Ltd.

**UskuriTheobald**  
ARCHITECTS

Unit 9, Censeo House, 6 St Peter's Street, St Albans  
AL1 3LF  
info@uskuri-theobald.com

|                  |                                                          |
|------------------|----------------------------------------------------------|
| CLIENT NAME:     | MR COX & MRS COLLINGWOOD                                 |
| PROJECT ADDRESS: | 29 BEECH WAY, BLACKMORE WAY<br>WHEATHAMPSTEAD<br>AL4 8LY |
| DESCRIPTION:     | GENERAL ARRANGEMENT<br>EXISTING PLANS AND ELEVATIONS     |
| SCALE:           | 1:100 @ A1                                               |

INFORMATION

DWG NO: 21042.00.050

REV:A