


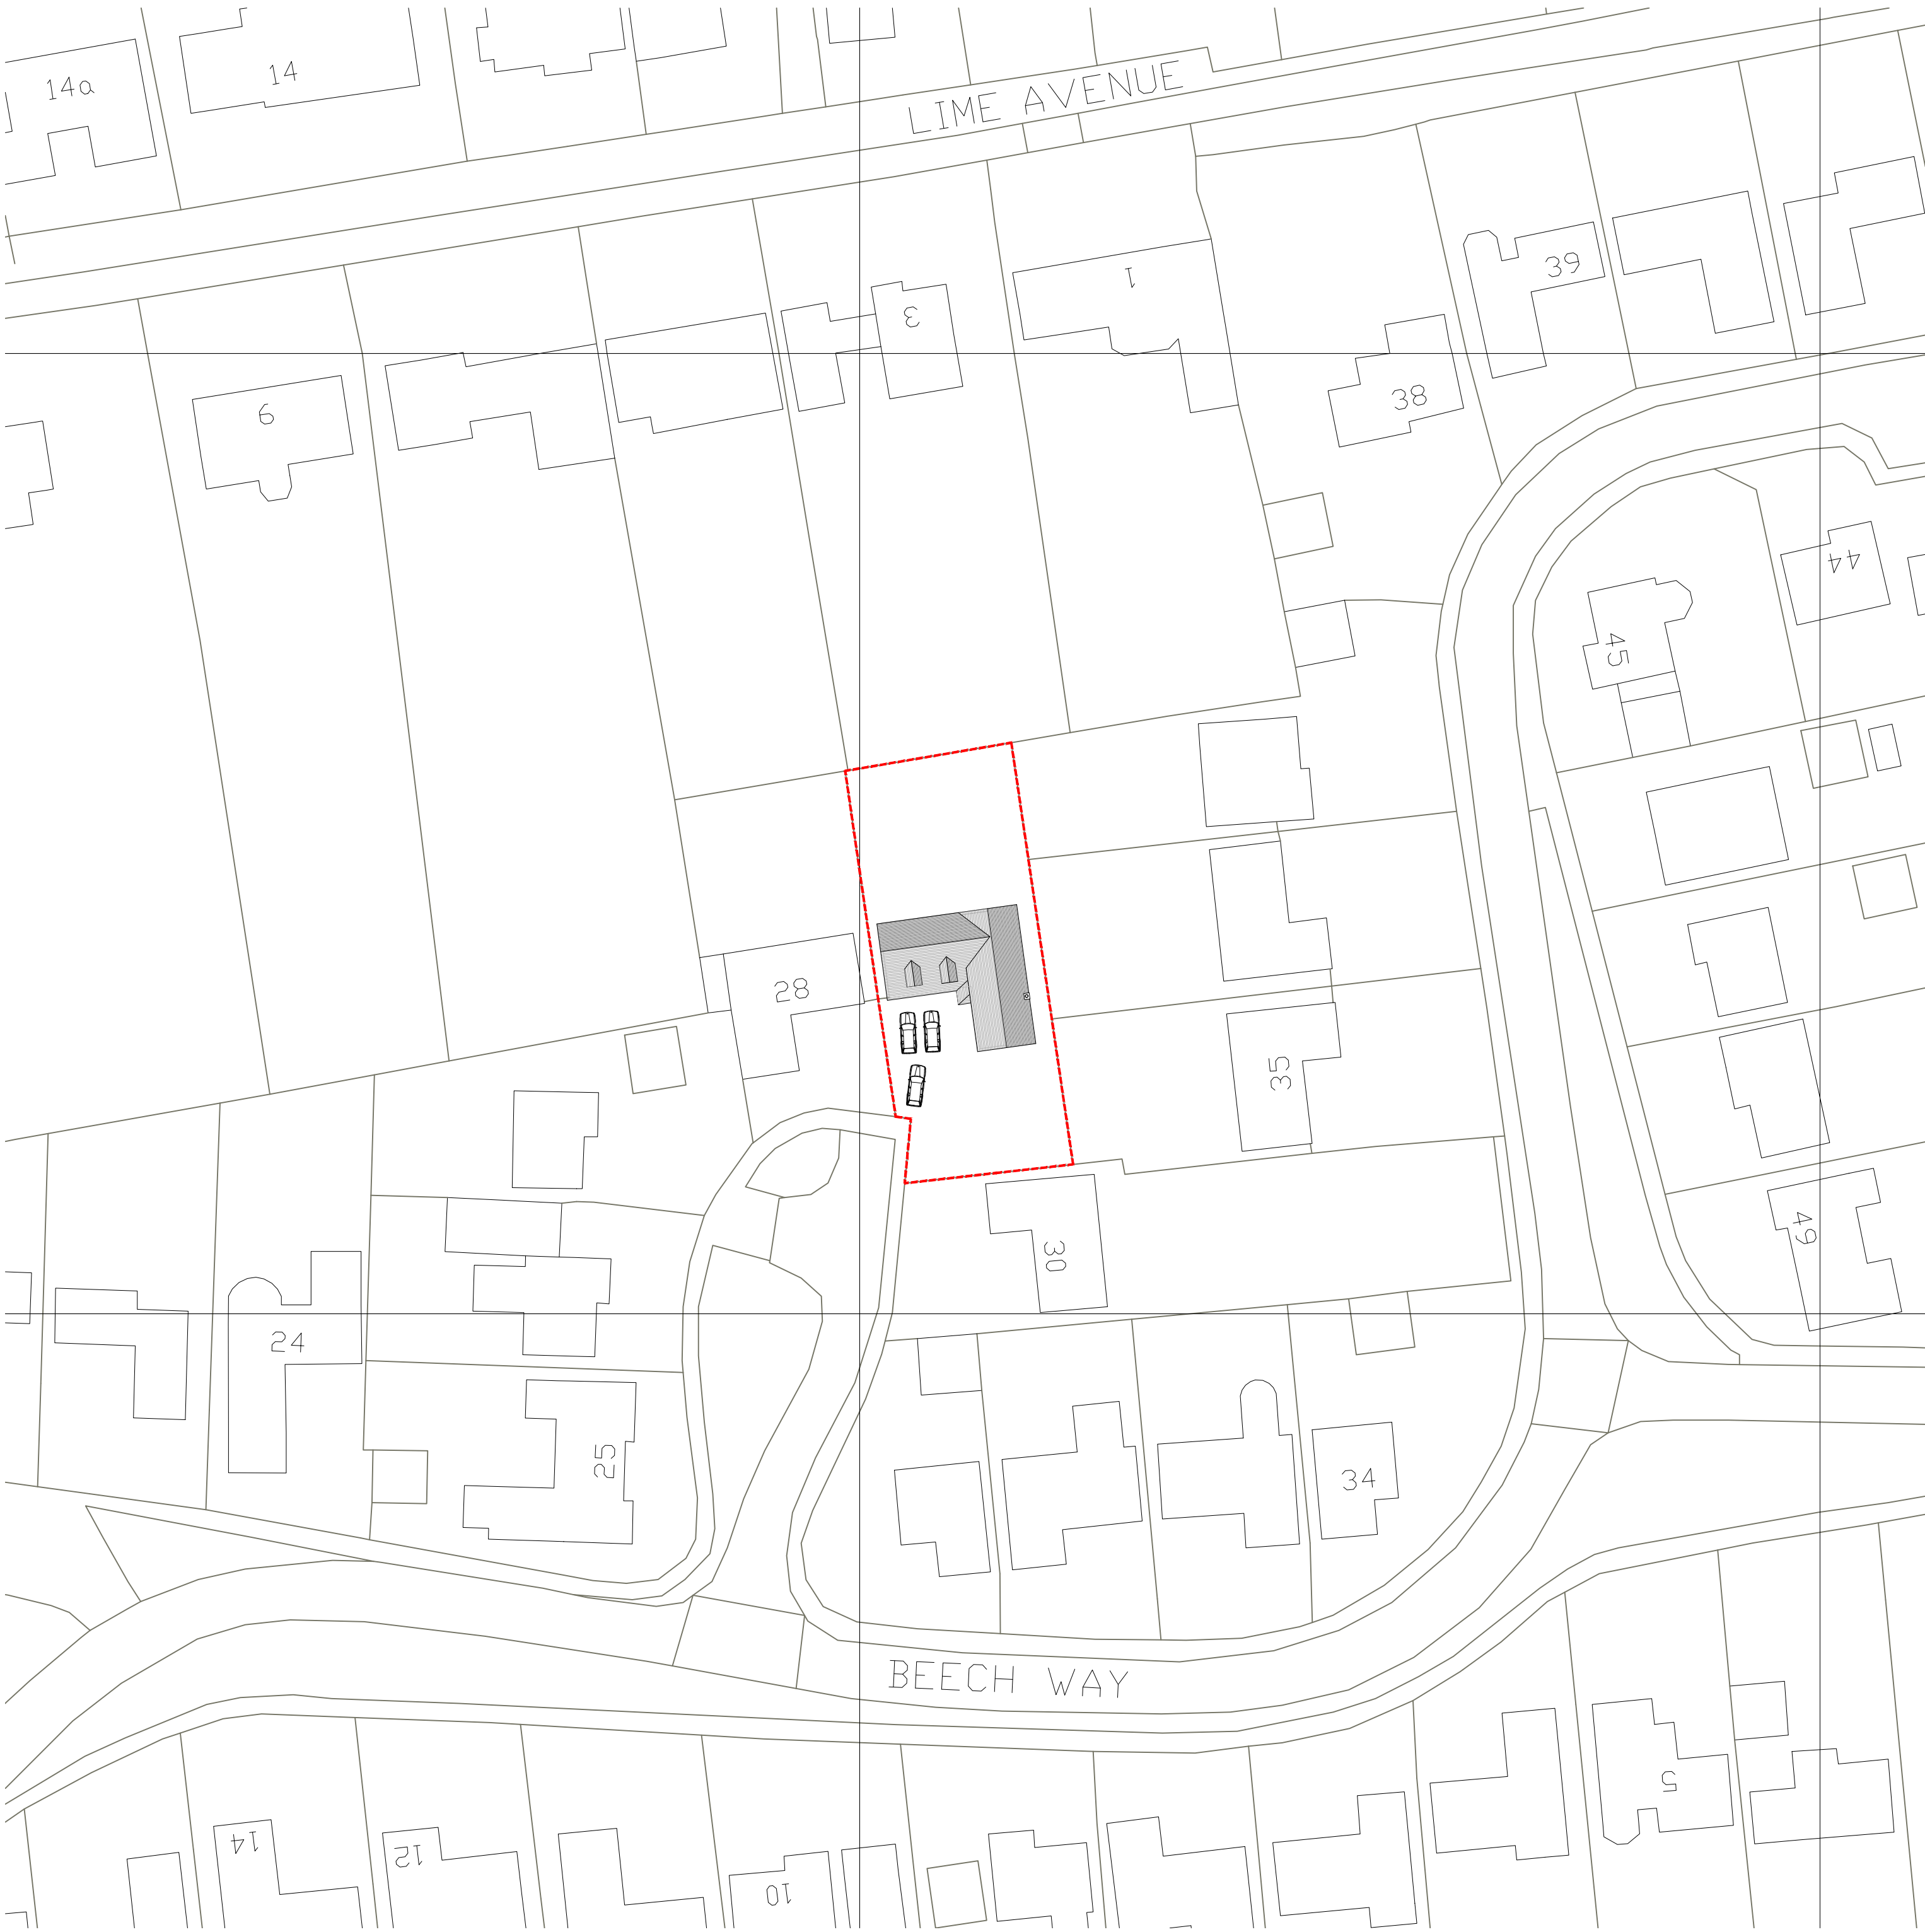
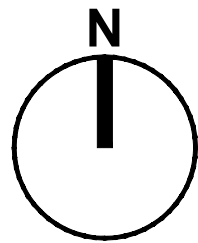


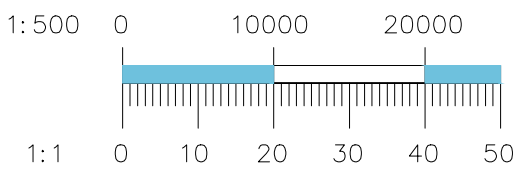

29 BEECH WAY | SITE BLOCK PLAN | 1:500 @ A1
DENOTES SITE BOUNDARY

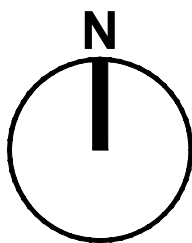

29 BEECH WAY | SITE LOCATION PLAN | 1:1250 @ A1
DENOTES SITE BOUNDARY

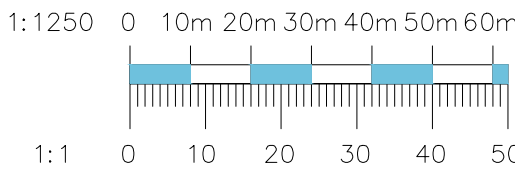

NOTES/KEY:

REV A | 15.01.26 | FIRST ISSUE

Only scale from drawings for planning purposes. All discrepancies to be reported to the designer immediately. All dimensions to be verified by contractor on site prior to any works commencing. This drawing is copyright and remains the property of Uskuri Theobald Architects Ltd.

UskuriTheobald
ARCHITECTS

Unit 9, Censeo House, 6 St Peter's Street, St Albans
AL1 3LF
info@uskuri-theobald.com

CLIENT NAME: MR COX & MRS COLLINGWOOD
PROJECT ADDRESS: 29 BEECH WAY, BLACKMORE WAY
WHEATHAMPSTEAD
AL4 8LY
DESCRIPTION: GENERAL ARRANGEMENT
EXISTING SITE PLANS
SCALE: VARIES @ A1 - SEE DRAWING

PLANNING

DWG NO: 21042.00.001

REV:A