



West Elevation

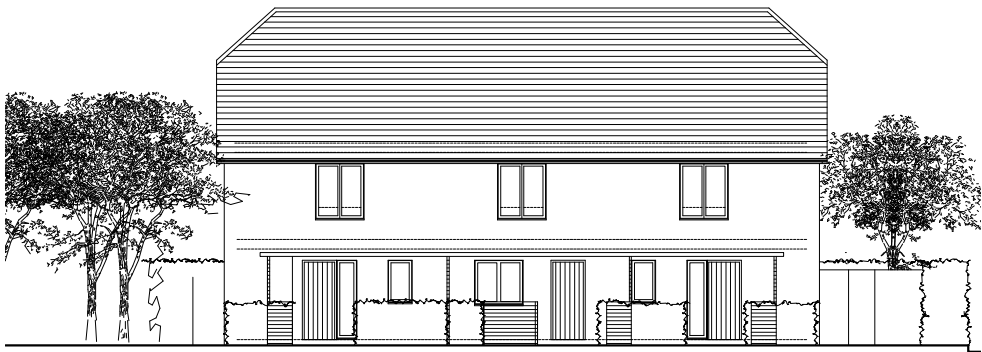

North Elevation



South Elevation

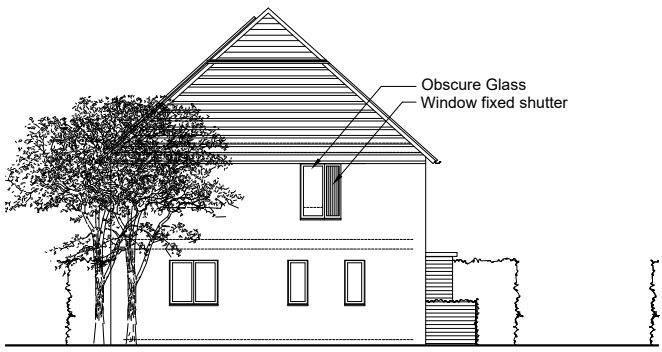


East Elevation

Material key:

- 1 - Red Clay Bricks
- 2 - White PPC Aluminum Windows
- 3 - Slate Roof
- 4 - Recessed Brick
- 5 - Louvre Vent
- 6 - PV Panels

Scale 1:200 @ A3
0 m 2 m 4 m 6 m 8 m 10 m

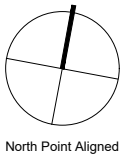

Notes./
Report all errors and omissions to the architect.
Dimensions to be checked on site prior to fabrication.
~~No dimensions to be scaled from this drawing.~~



Unit 2
5 Drysdale Street
London N1 6ND
020 7739 2050
hoxdesign.co.uk

School House, School Lane Offley
SG5 3AT
Three Residential Units
Proposed Elevations

Scale
1:200
Date
Mar 2023
Drawn By
PM

736 /
2-04
Rev.
PD