



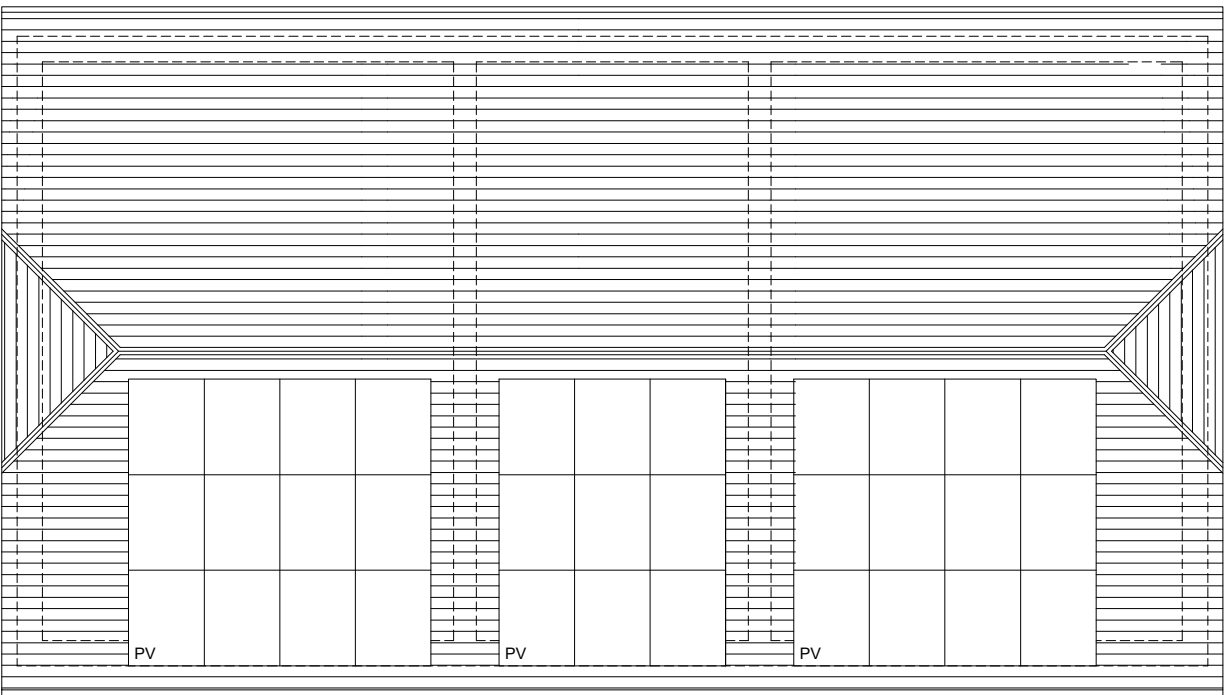


Roof Plan

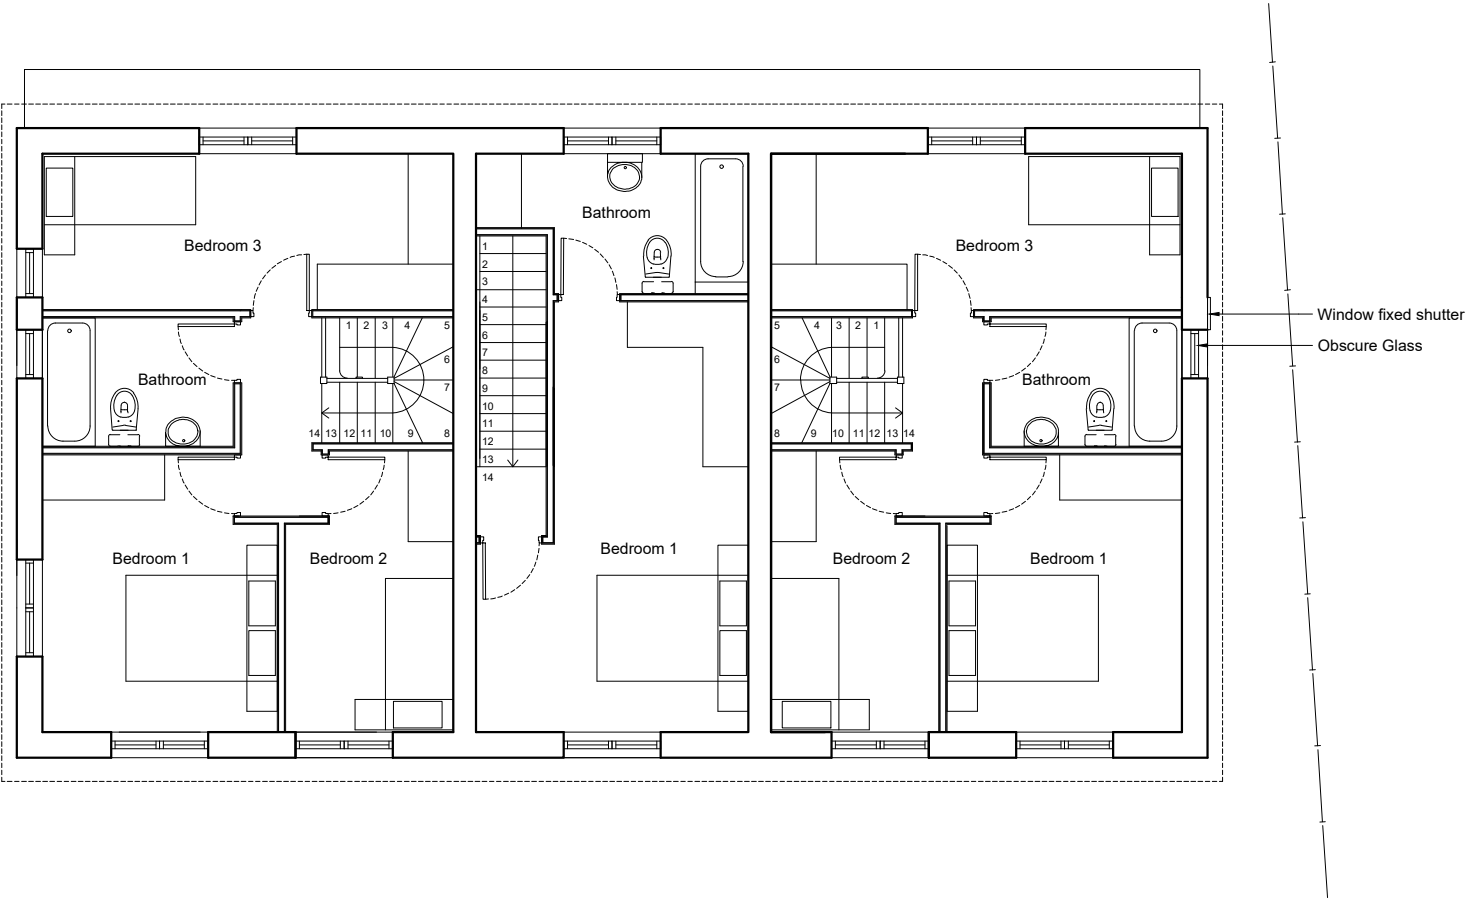

First Floor Plan

Scale 1:100 @ A3
0 m 1 m 2 m 3 m 4 m 5 m

 

Notes./
Report all errors and omissions to the architect.
Dimensions to be checked on site prior to fabrication.
~~No dimensions to be scaled from this drawing.~~

Unit 2
5 Drysdale Street
London N1 6ND
020 7739 2050
hoxdesign.co.uk

School House, School Lane Offley
SG5 3AT
Three Residential Units
Proposed First Floor and Roof Plan

Scale
1:100
Date
Mar 2023
Drawn By
PM

Drawing No.
736 /
2-03
Rev.
PD