



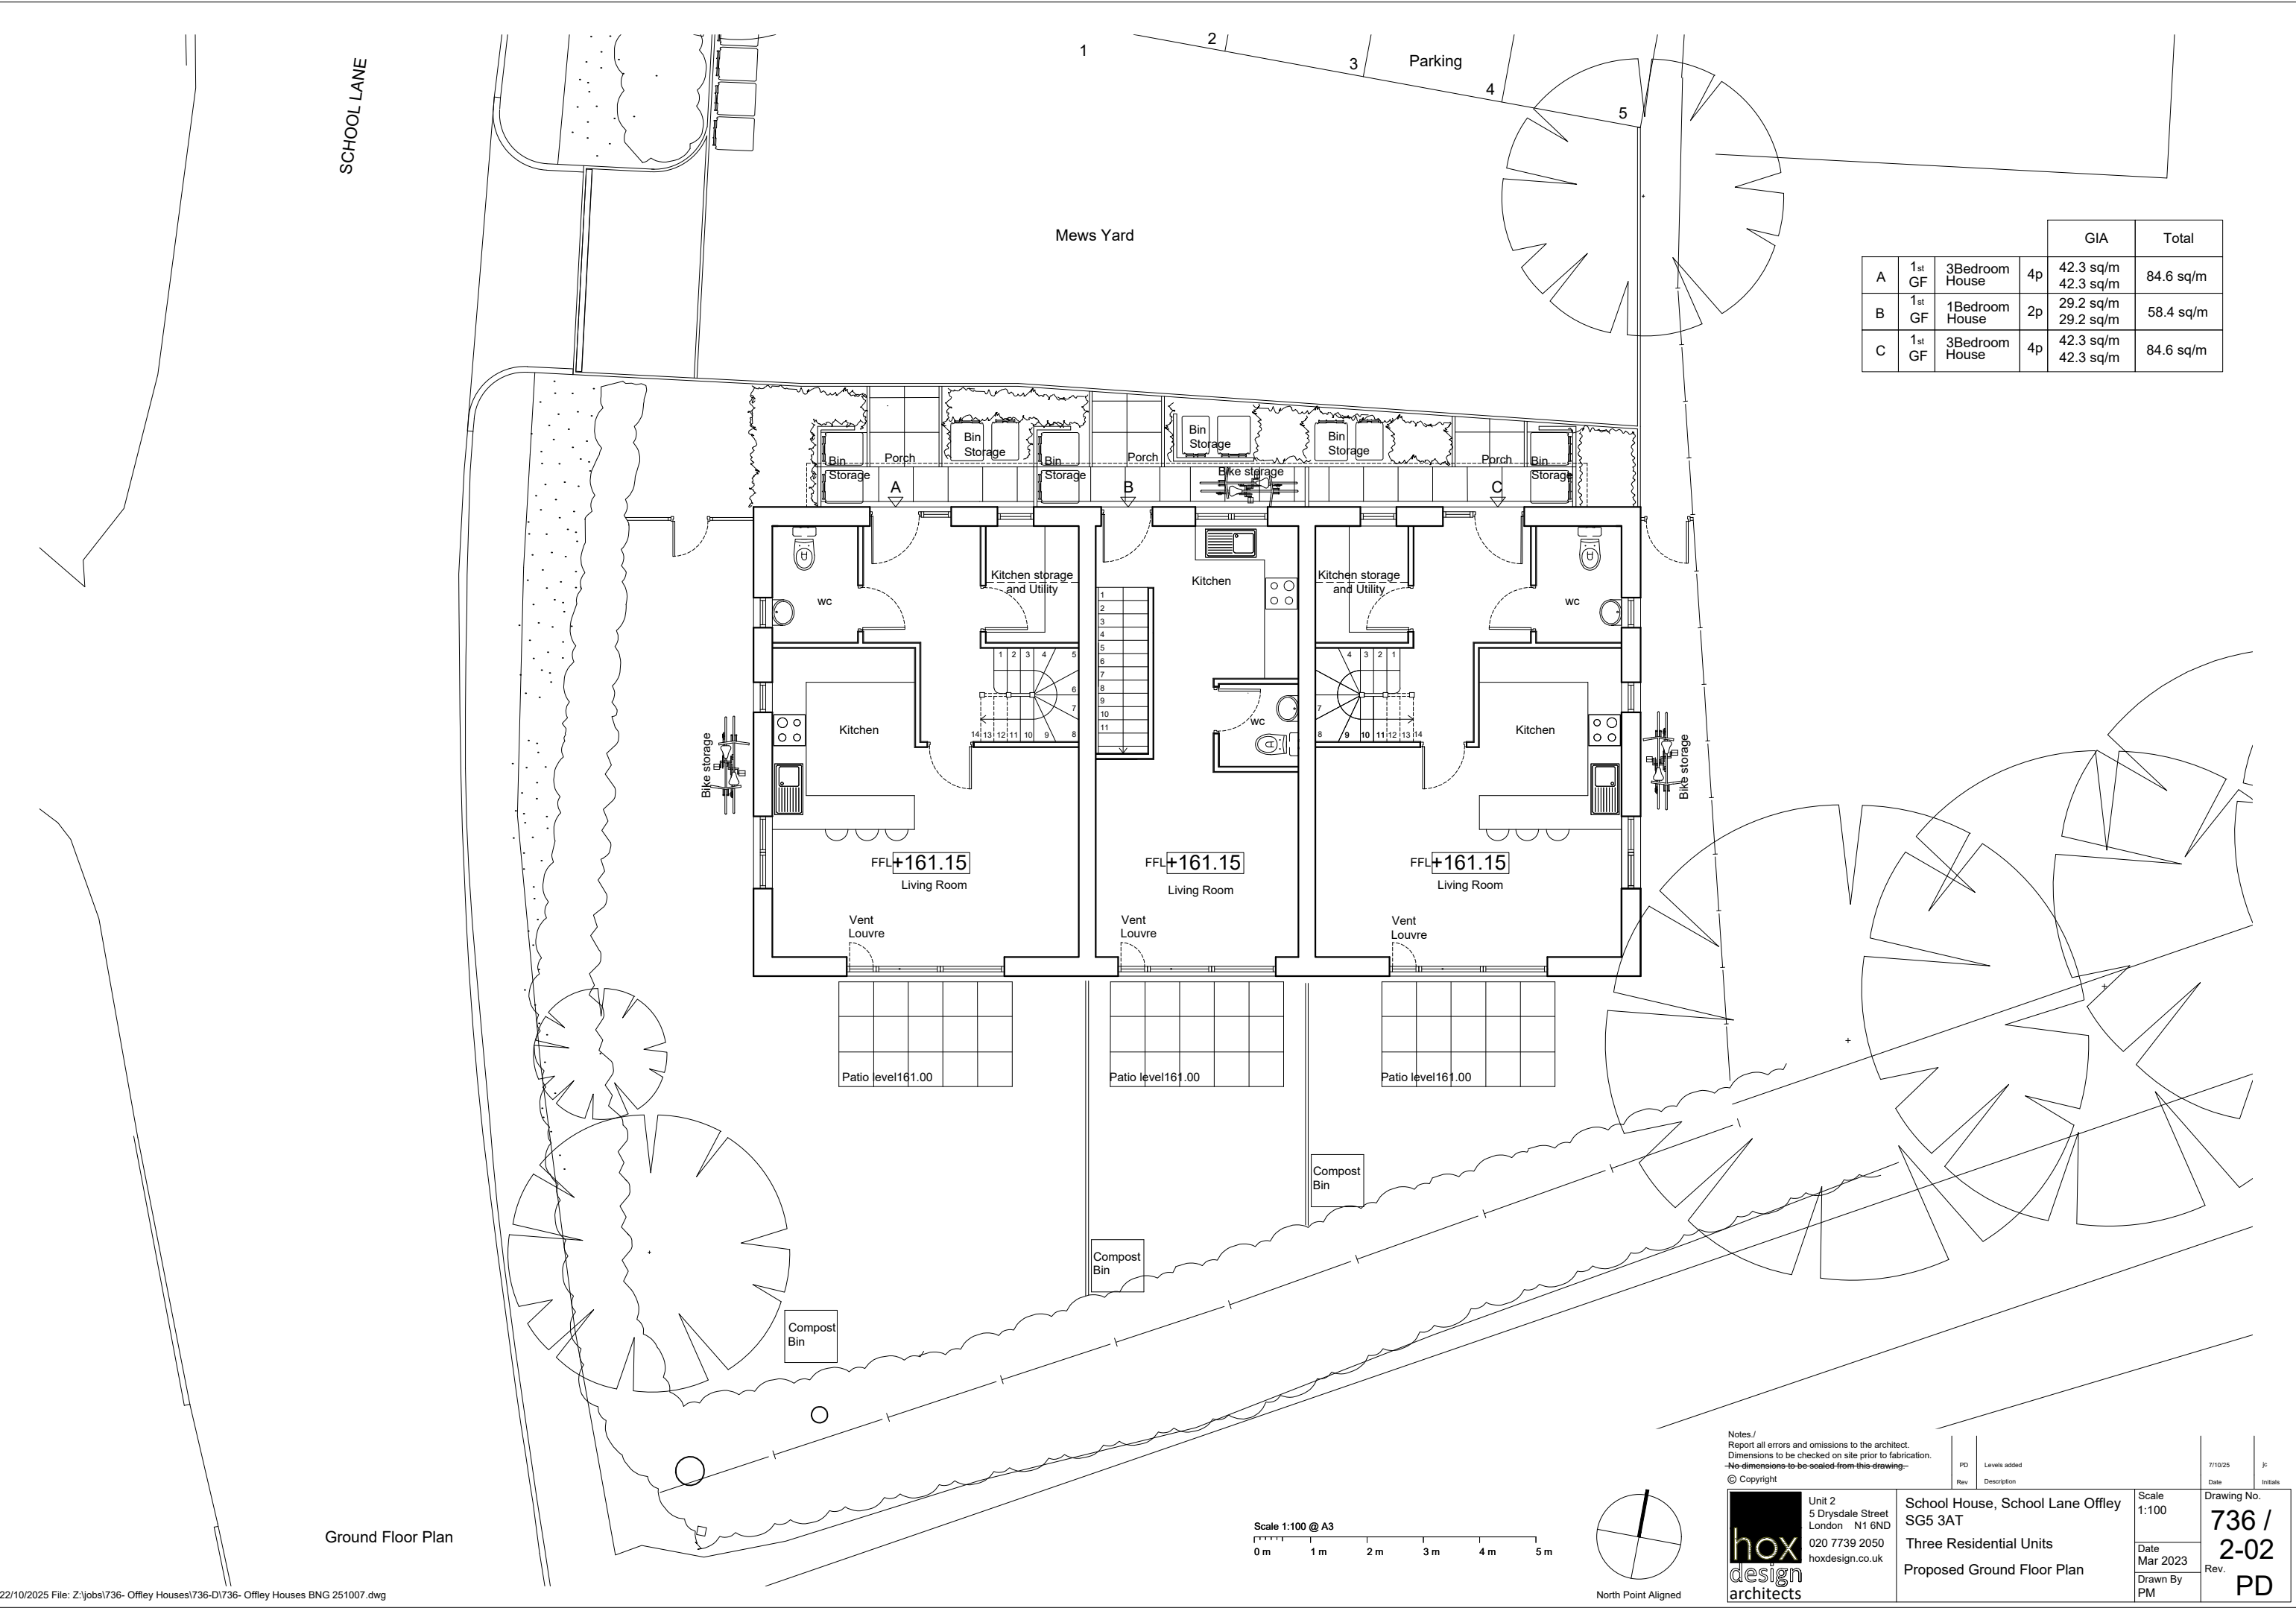

				GIA	Total
A	1 st GF	3Bedroom House	4p	42.3 sq/m 42.3 sq/m	84.6 sq/m
B	1 st GF	1Bedroom House	2p	29.2 sq/m 29.2 sq/m	58.4 sq/m
C	1 st GF	3Bedroom House	4p	42.3 sq/m 42.3 sq/m	84.6 sq/m

Ground Floor Plan

Scale 1:100 @ A3
0 m 1 m 2 m 3 m 4 m 5 m

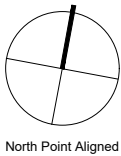

Notes./
Report all errors and omissions to the architect.
Dimensions to be checked on site prior to fabrication.
~~No dimensions to be scaled from this drawing.~~
© Copyright

Unit 2
5 Drysdale Street
London N1 6ND
020 7739 2050
hoxdesign.co.uk

hox
design
architects

PD	Rev	Levels added	Description	7/10/25	jc
				Date	Initials
School House, School Lane Offley SG5 3AT				Scale 1:100	Drawing No. 736 / 2-02
Three Residential Units				Date Mar 2023	Rev.
Proposed Ground Floor Plan				Drawn By PM	PD