




West Elevation

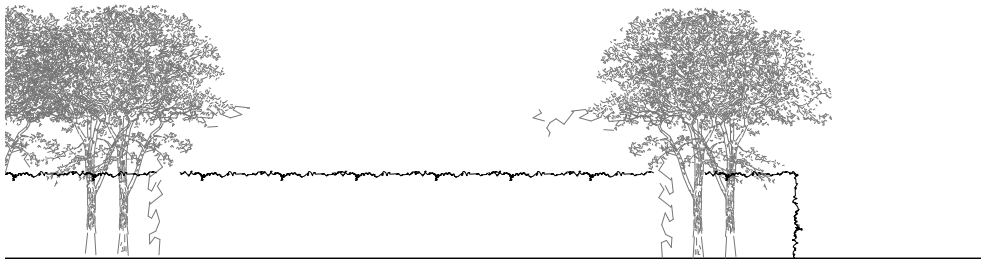


North Elevation

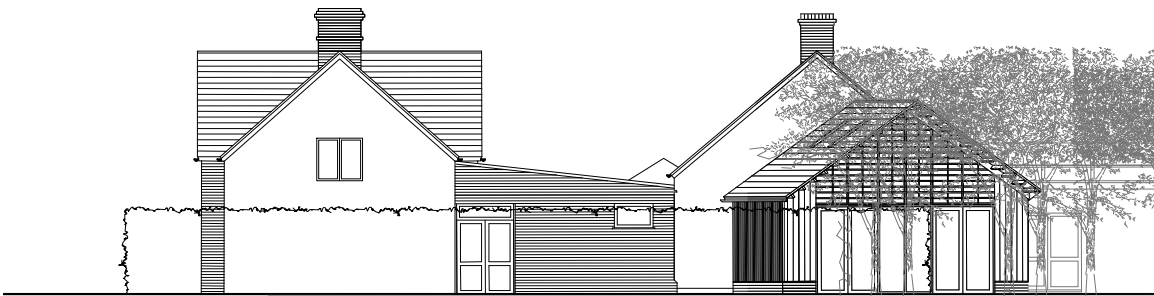

South Elevation

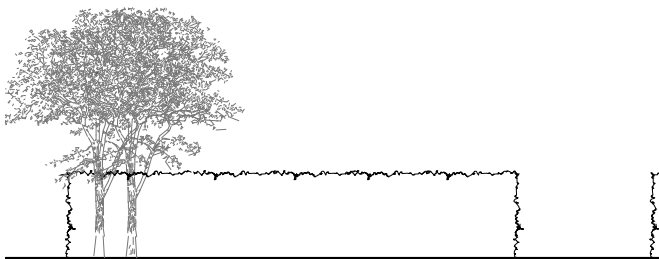

East Elevation

 

Notes./
Report all errors and omissions to the architect.
Dimensions to be checked on site prior to fabrication.
~~No dimensions to be scaled from this drawing.~~



Unit 2
5 Drysdale Street
London N1 6ND
020 7739 2050
hoxdesign.co.uk

Rev	Description
	School House, School Lane Offley SG5 3AT Three Residential Units Existing Elevations

Scale 1:200
Date Mar 2023
Drawn By PM

Drawing No. 736 / 1-03
Rev. PC