





EXISTING FRONT ELEVATION

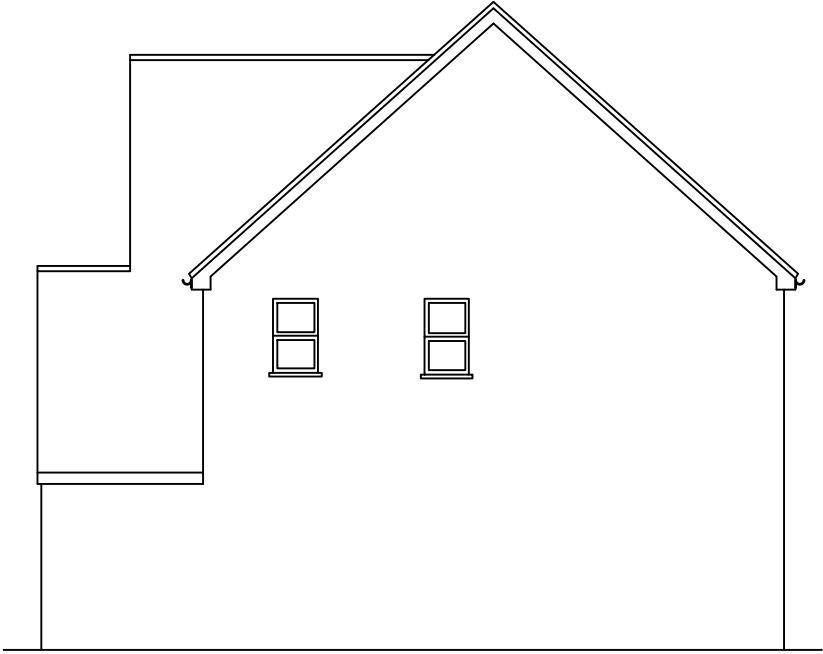

EXISTING SIDE ELEVATION



EXISTING REAR ELEVATION

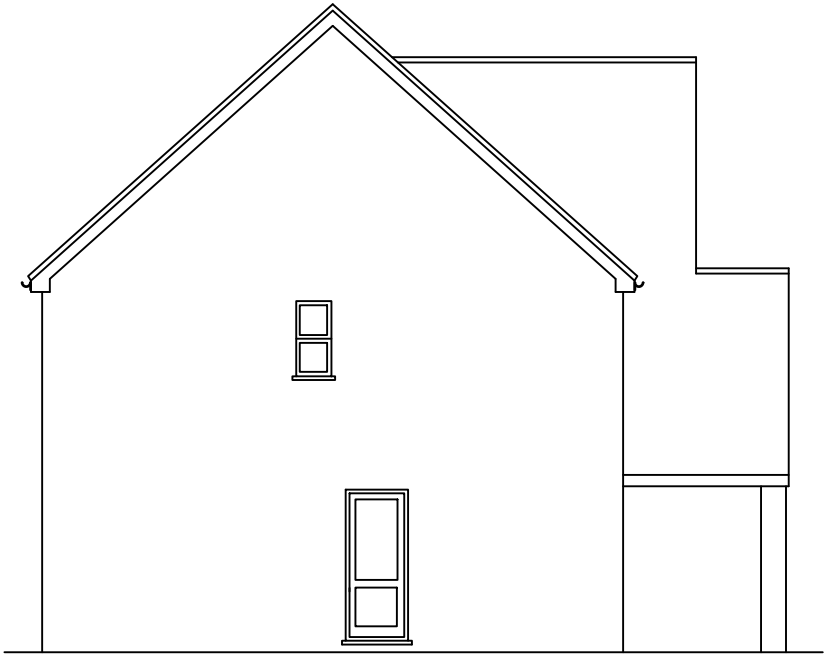

EXISTING SIDE ELEVATION

Notes

All drawings to be signed off by building control before the commencement of any works. If works commence on a Building Notice, the Builder/property owner commences works at their own risk and ELA Design (or its Officer's) cannot accept and liability whatsoever for these works carried out.



Rev	Date	Details	By
A	15/08/25	Revision A	CE

Project: Loft Extension

Drawing: Existing Elevations

Address: 32 Windermere Close,
Stevenage, Herts, SG1 6AG

Drawing N°: ELA/2 Rev: A

A3 Scale: 1:100 Drawn By: CE Job No: X Date: 15/08/25



ELA Design
Beechcroft
Riverside Avenue
Broxbourne
Herts
EN10 6RA
www.ela-design.co.uk

ELA Design
Beechcroft
Riverside Avenue
Broxbourne
Herts
EN10 6RA
Tel:- 07979510821