


NOTES

1. BRICKWORK WALLS TO MATCH EXISTING
2. TILES TO MATCH EXISTING AND NEW FLAT ROOF
3. DOORS AND WINDOWS TO MATCH EXISTING WITH EQUAL SIGHT LINES WHITE UPVC
4. FOR MATERIALS AND NOTES SEE SEPERATE SPECIFICATION SHEETS
5. ALL DIMENSIONS TO BE CHECKED ON SITE PRIOR TO CONSTRUCTION

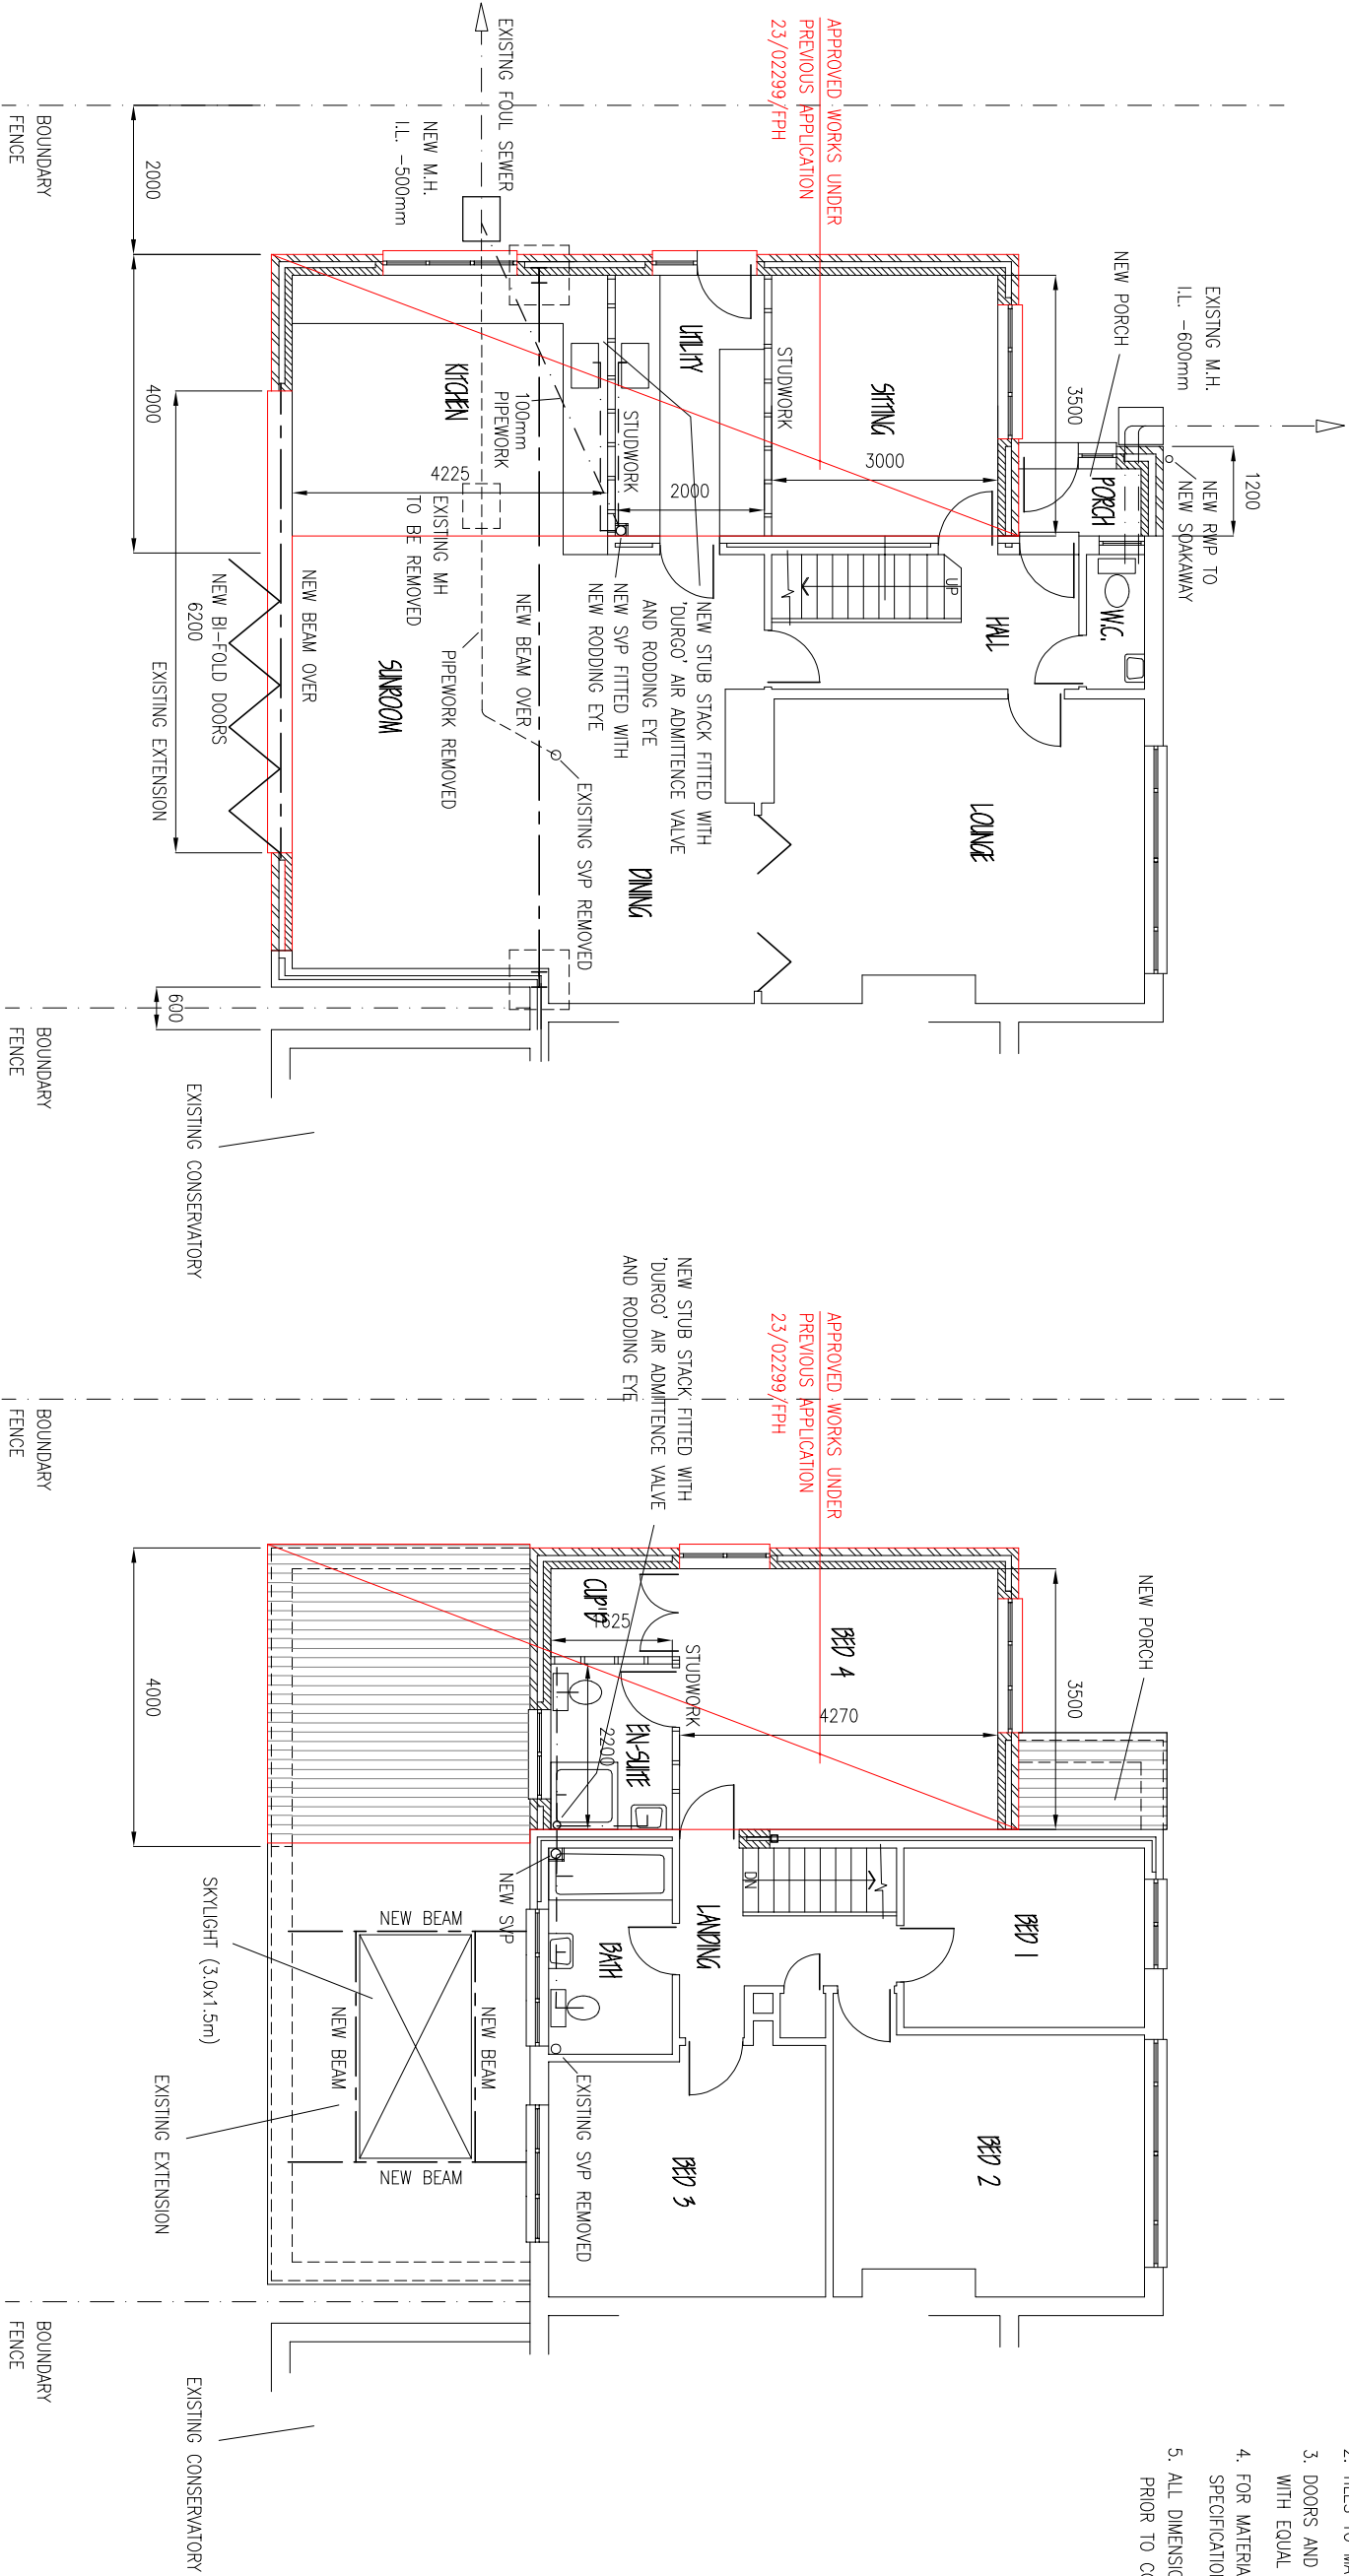

GROUND FLOOR PLAN

FIRST FLOOR PLAN

- D** NOTE ADDED **01/SEP/25**
C PORCH ADDED & SKYLIGHT REVISED 05/AUG/25

PROPOSED TWO STOREY /
SINGLE STOREY SIDE EXTENSION
(PROPOSED)

CLIENT: MRS J KANDOLA,
50 HOWARD DRIVE,
LETCHWORTH G. C., HERTS, SG6 2DQ.

B NEW BI-FOLD DOORS 23/FEB/23
A SCHEME REVISED 22/FEB/22

IMPROVE.IT DESIGN LTD
97 PIXMORE WAY, LETCHWORTH GARDEN CITY,
HERTS, SG6 3TP. Tel: 07850 243045
Email: improve.it@ntlworld.com



Scale Bar

SCALE: 1:100 (A3)

DRG No.

22921/04