


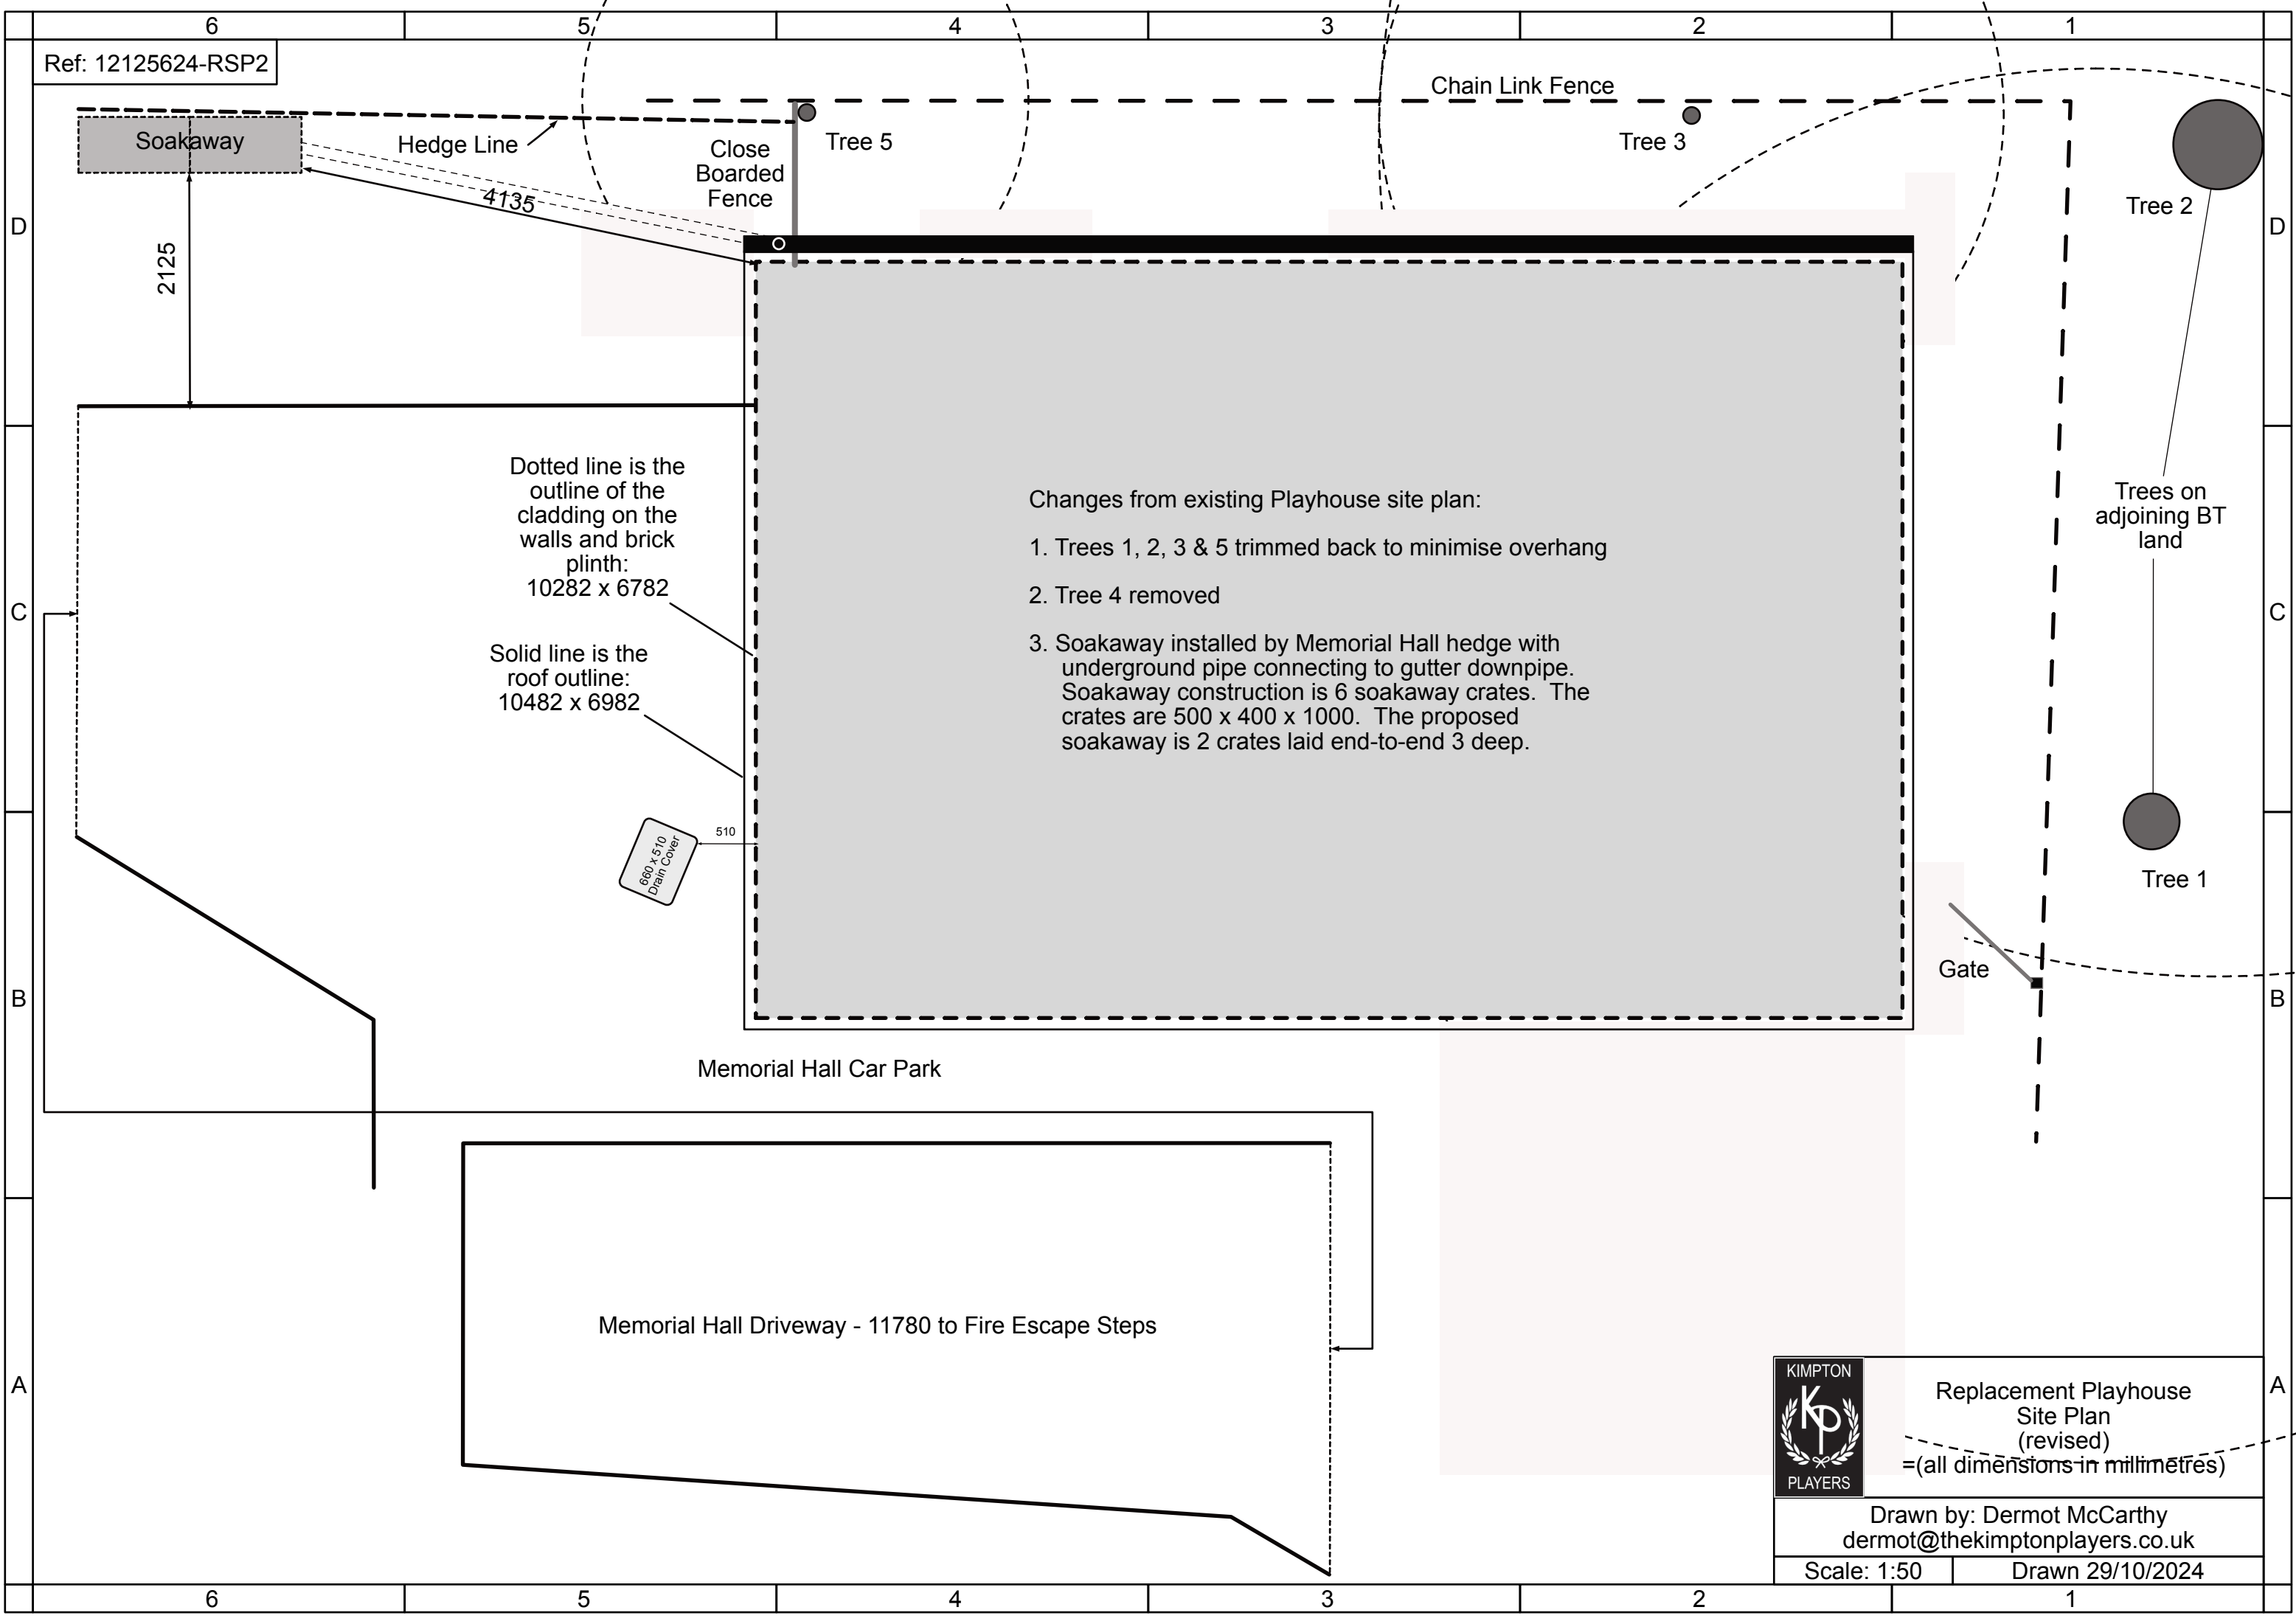

Replacement Playhouse
Site Plan
(revised)
=(all dimensions in millimetres)

Drawn by: Dermot McCarthy
dermot@thekimptonplayers.co.uk

Scale: 1:50 Drawn 29/10/2024