




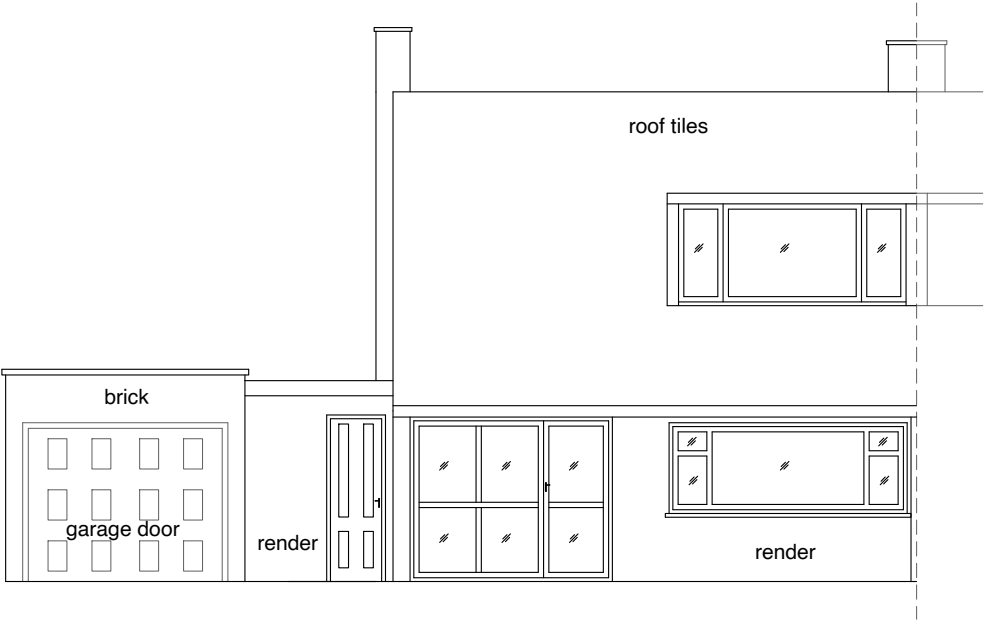

Elevation 1 (Front) - Existing and Proposed - Unchanged

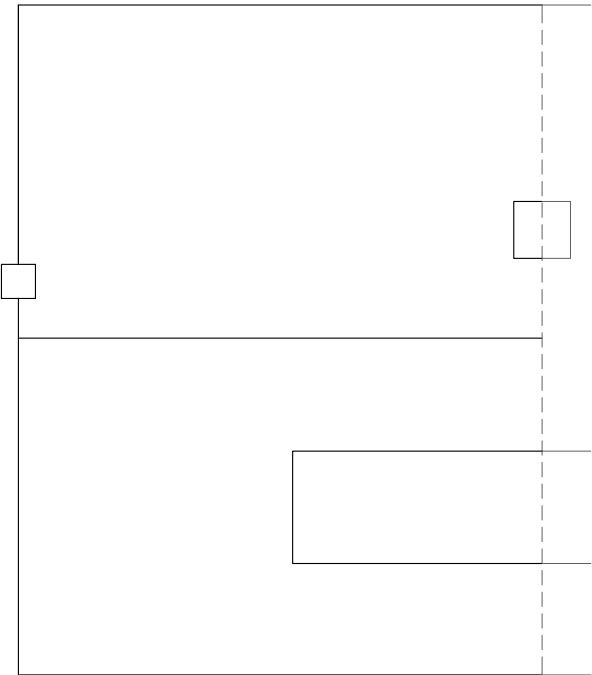

Existing Roof Plan

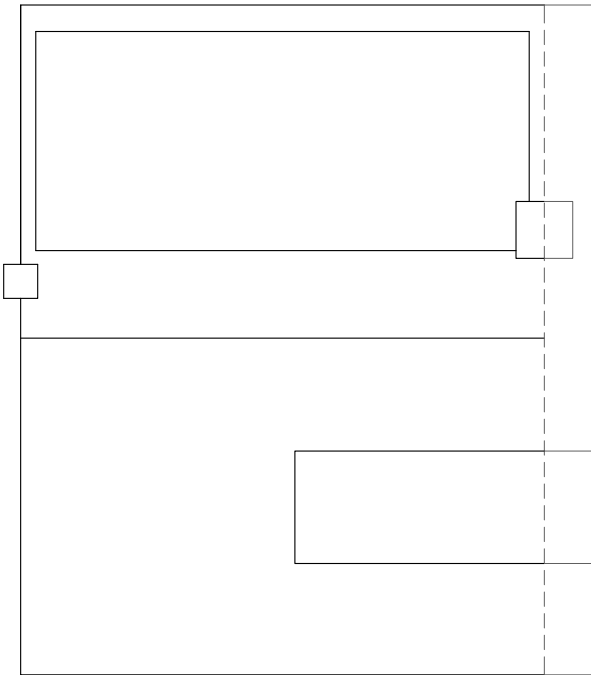

Proposed Roof Plan

Site Address:	84 Grovelands Avenue, Hitchin, SG4 0QZ
Drawing Title:	Front Elevation and Roof Plan
Client:	Mr N Jennings & Miss J Bond

Drawing Type:		Planning	
Date:	10/07/2024	Drawn By:	CS
Scale:	1:100	Revision:	
Drawing Number:		084 / 504	

2

3

4

1

Paper Size: A3

Scale 1:100

0

1

2

3

4

5

10

15