


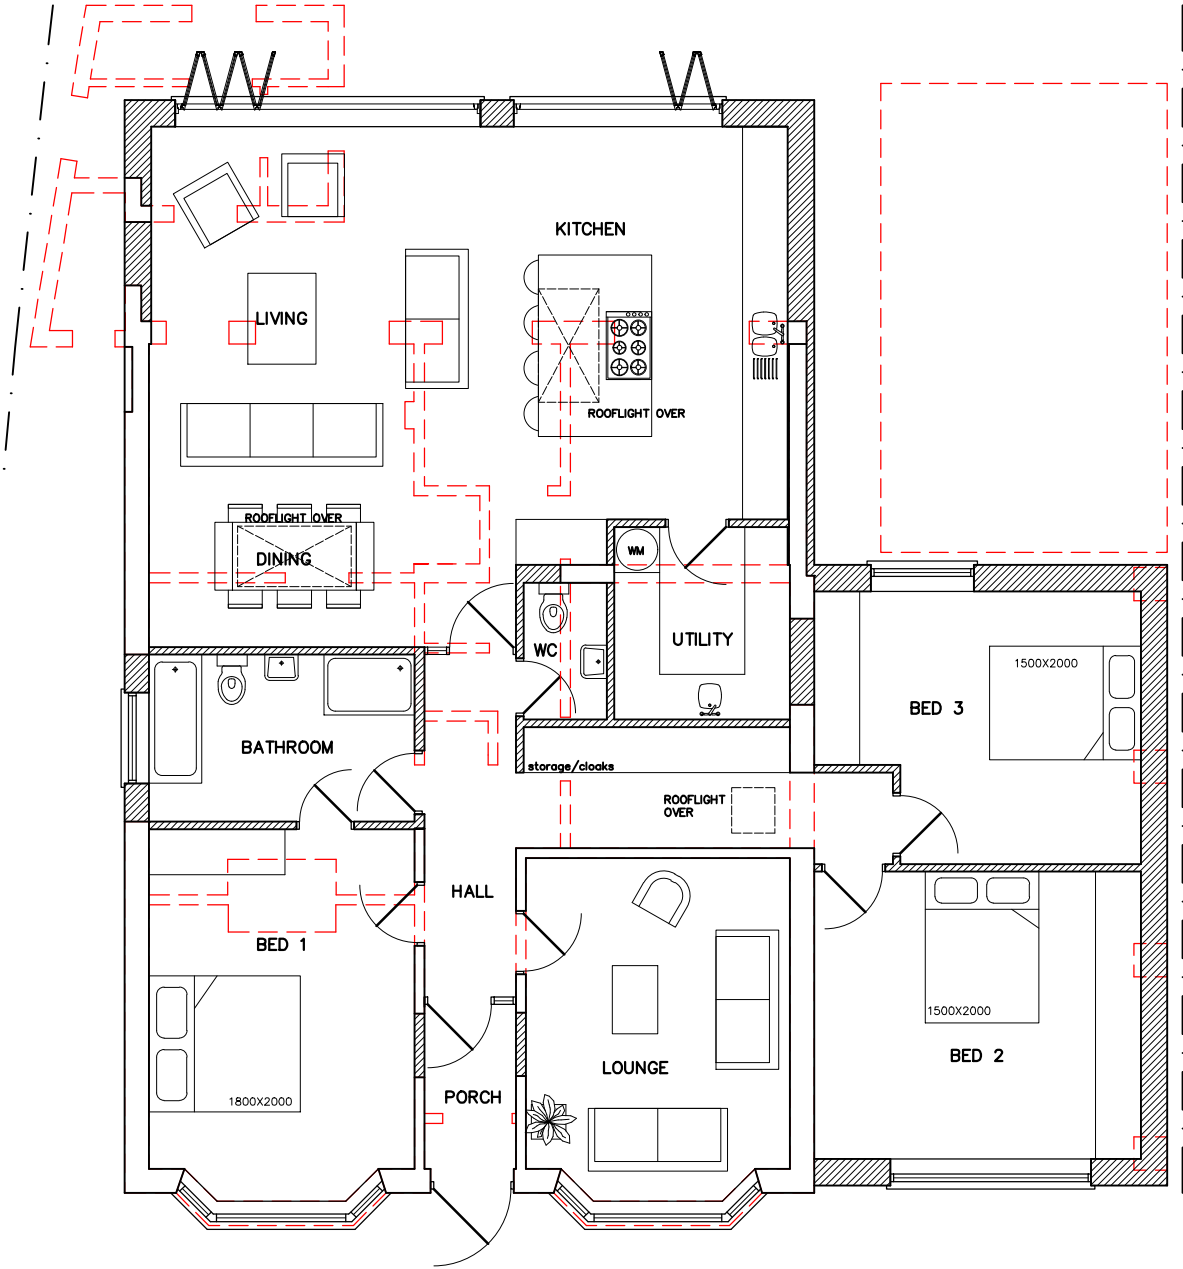

PROPOSED GROUND FLOOR PLAN


GENERAL NOTES:
UNLESS OTHERWISE NOTED ALL DIMENSIONS ARE GIVEN IN MILLIMETRES
ALL DIMENSIONS MUST BE VERIFIED ON SITE BEFORE THE COMMENCEMENT OF WORK OR THE FABRICATION OF ANY ITEM. DISCREPANCIES MUST BE REPORTED TO THE ARCHITECT
THIS DRAWING IS NOT FOR CONSTRUCTION – FOR CDM AND BUILDING REGULATIONS COMPLIANT DETAILS CONTACT TURQUOISE NOISE LTD.
THIS DRAWING AND DESIGN REMAINS THE COPYRIGHT OF TURQUOISE NOISE LTD. AND MAY NOT BE REPRODUCED WITHOUT PERMISSION

Weltech Business Centre
Ridgeway, Welwyn Garden City AL7 2AA
mail@turquoisenoise.com 07808 294467



REAR EXTENSION
PREVIOUSLY APPROVED
AS PER PLANNING
APPLICATION
REF NO.: 25/01752/FPH

WALLS ETC. TO
BE DEMOLISHED
NEW PROPOSED
WALLS

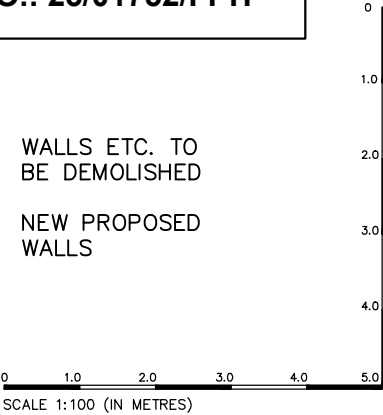

Date of this revision: -		
drawn by: MR	drawn date: MAR 26	scale: 1:100 @ A3
project: 70 ST ALBANS ROAD CODICOTE, HITCHIN, SG4 8UU		
client: MR & MRS JOHNSON		
dwg title: PROPOSED FLOOR PLANS		
dwg no: 3905 PL 25	rev: -	