
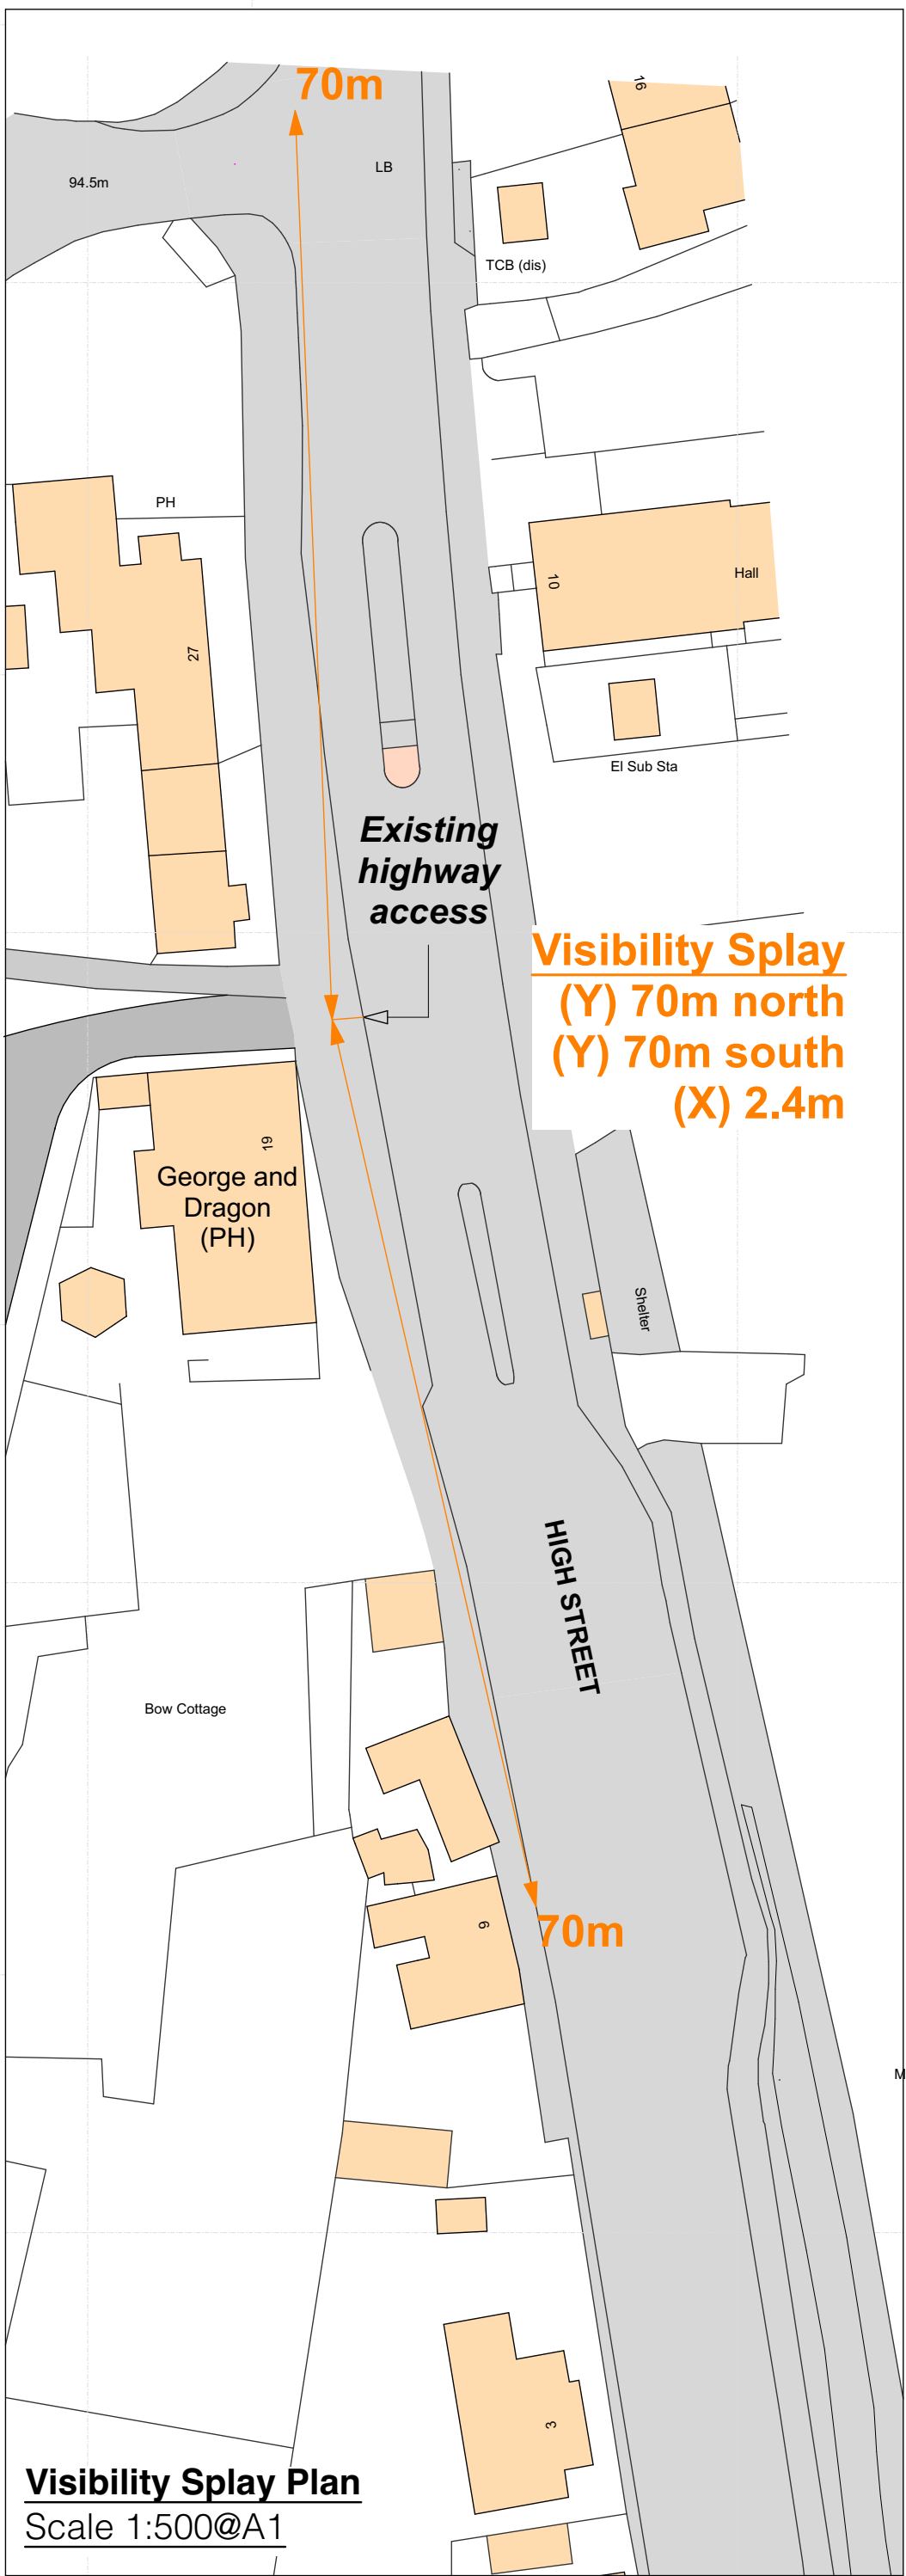
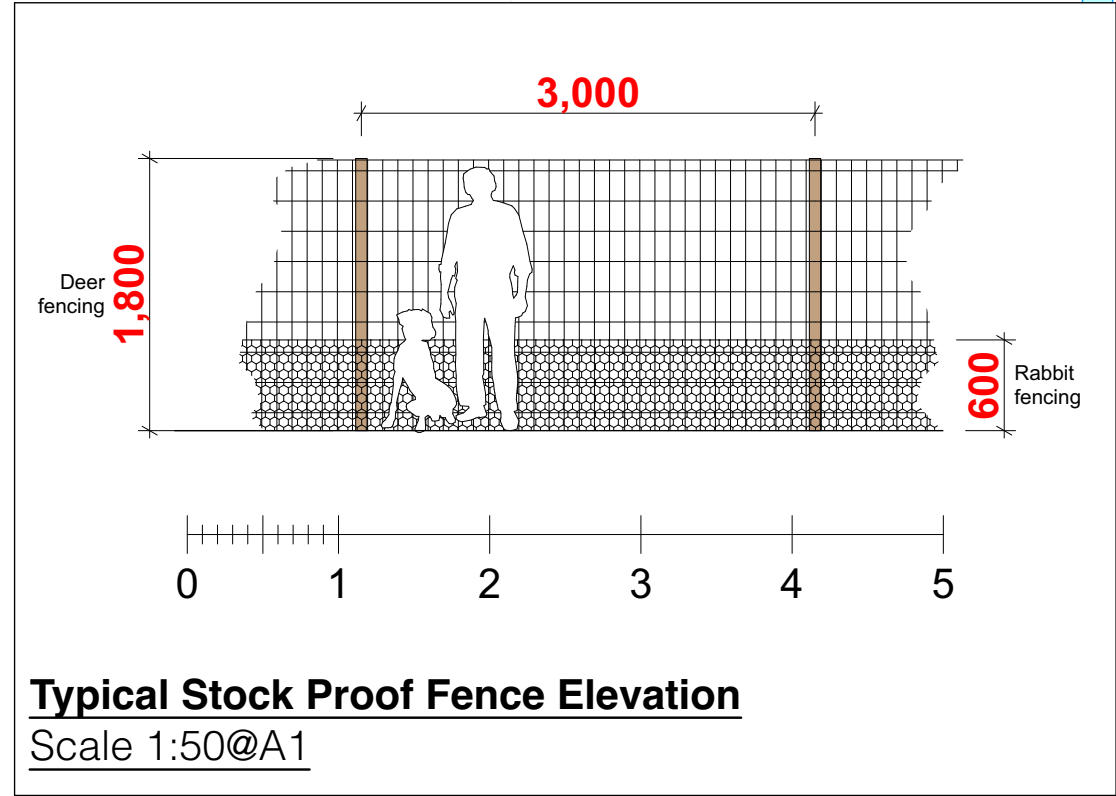


- NOTES**
- 1) This drawing has been produced/issued for the specific use as stated in the drawing status below. The drawing should only be used therefore for matters concerning the identified use.
 - 2) Until technical approval, consents and/or licensing has been obtained from the relevant authority, it should be understood that all drawings issued are preliminary and NOT for construction. Should the contractor commence site work prior to such approval being given, it is entirely at their own risk.
 - 3) All dimensions and/or levels to be checked on site prior to works proceeding.

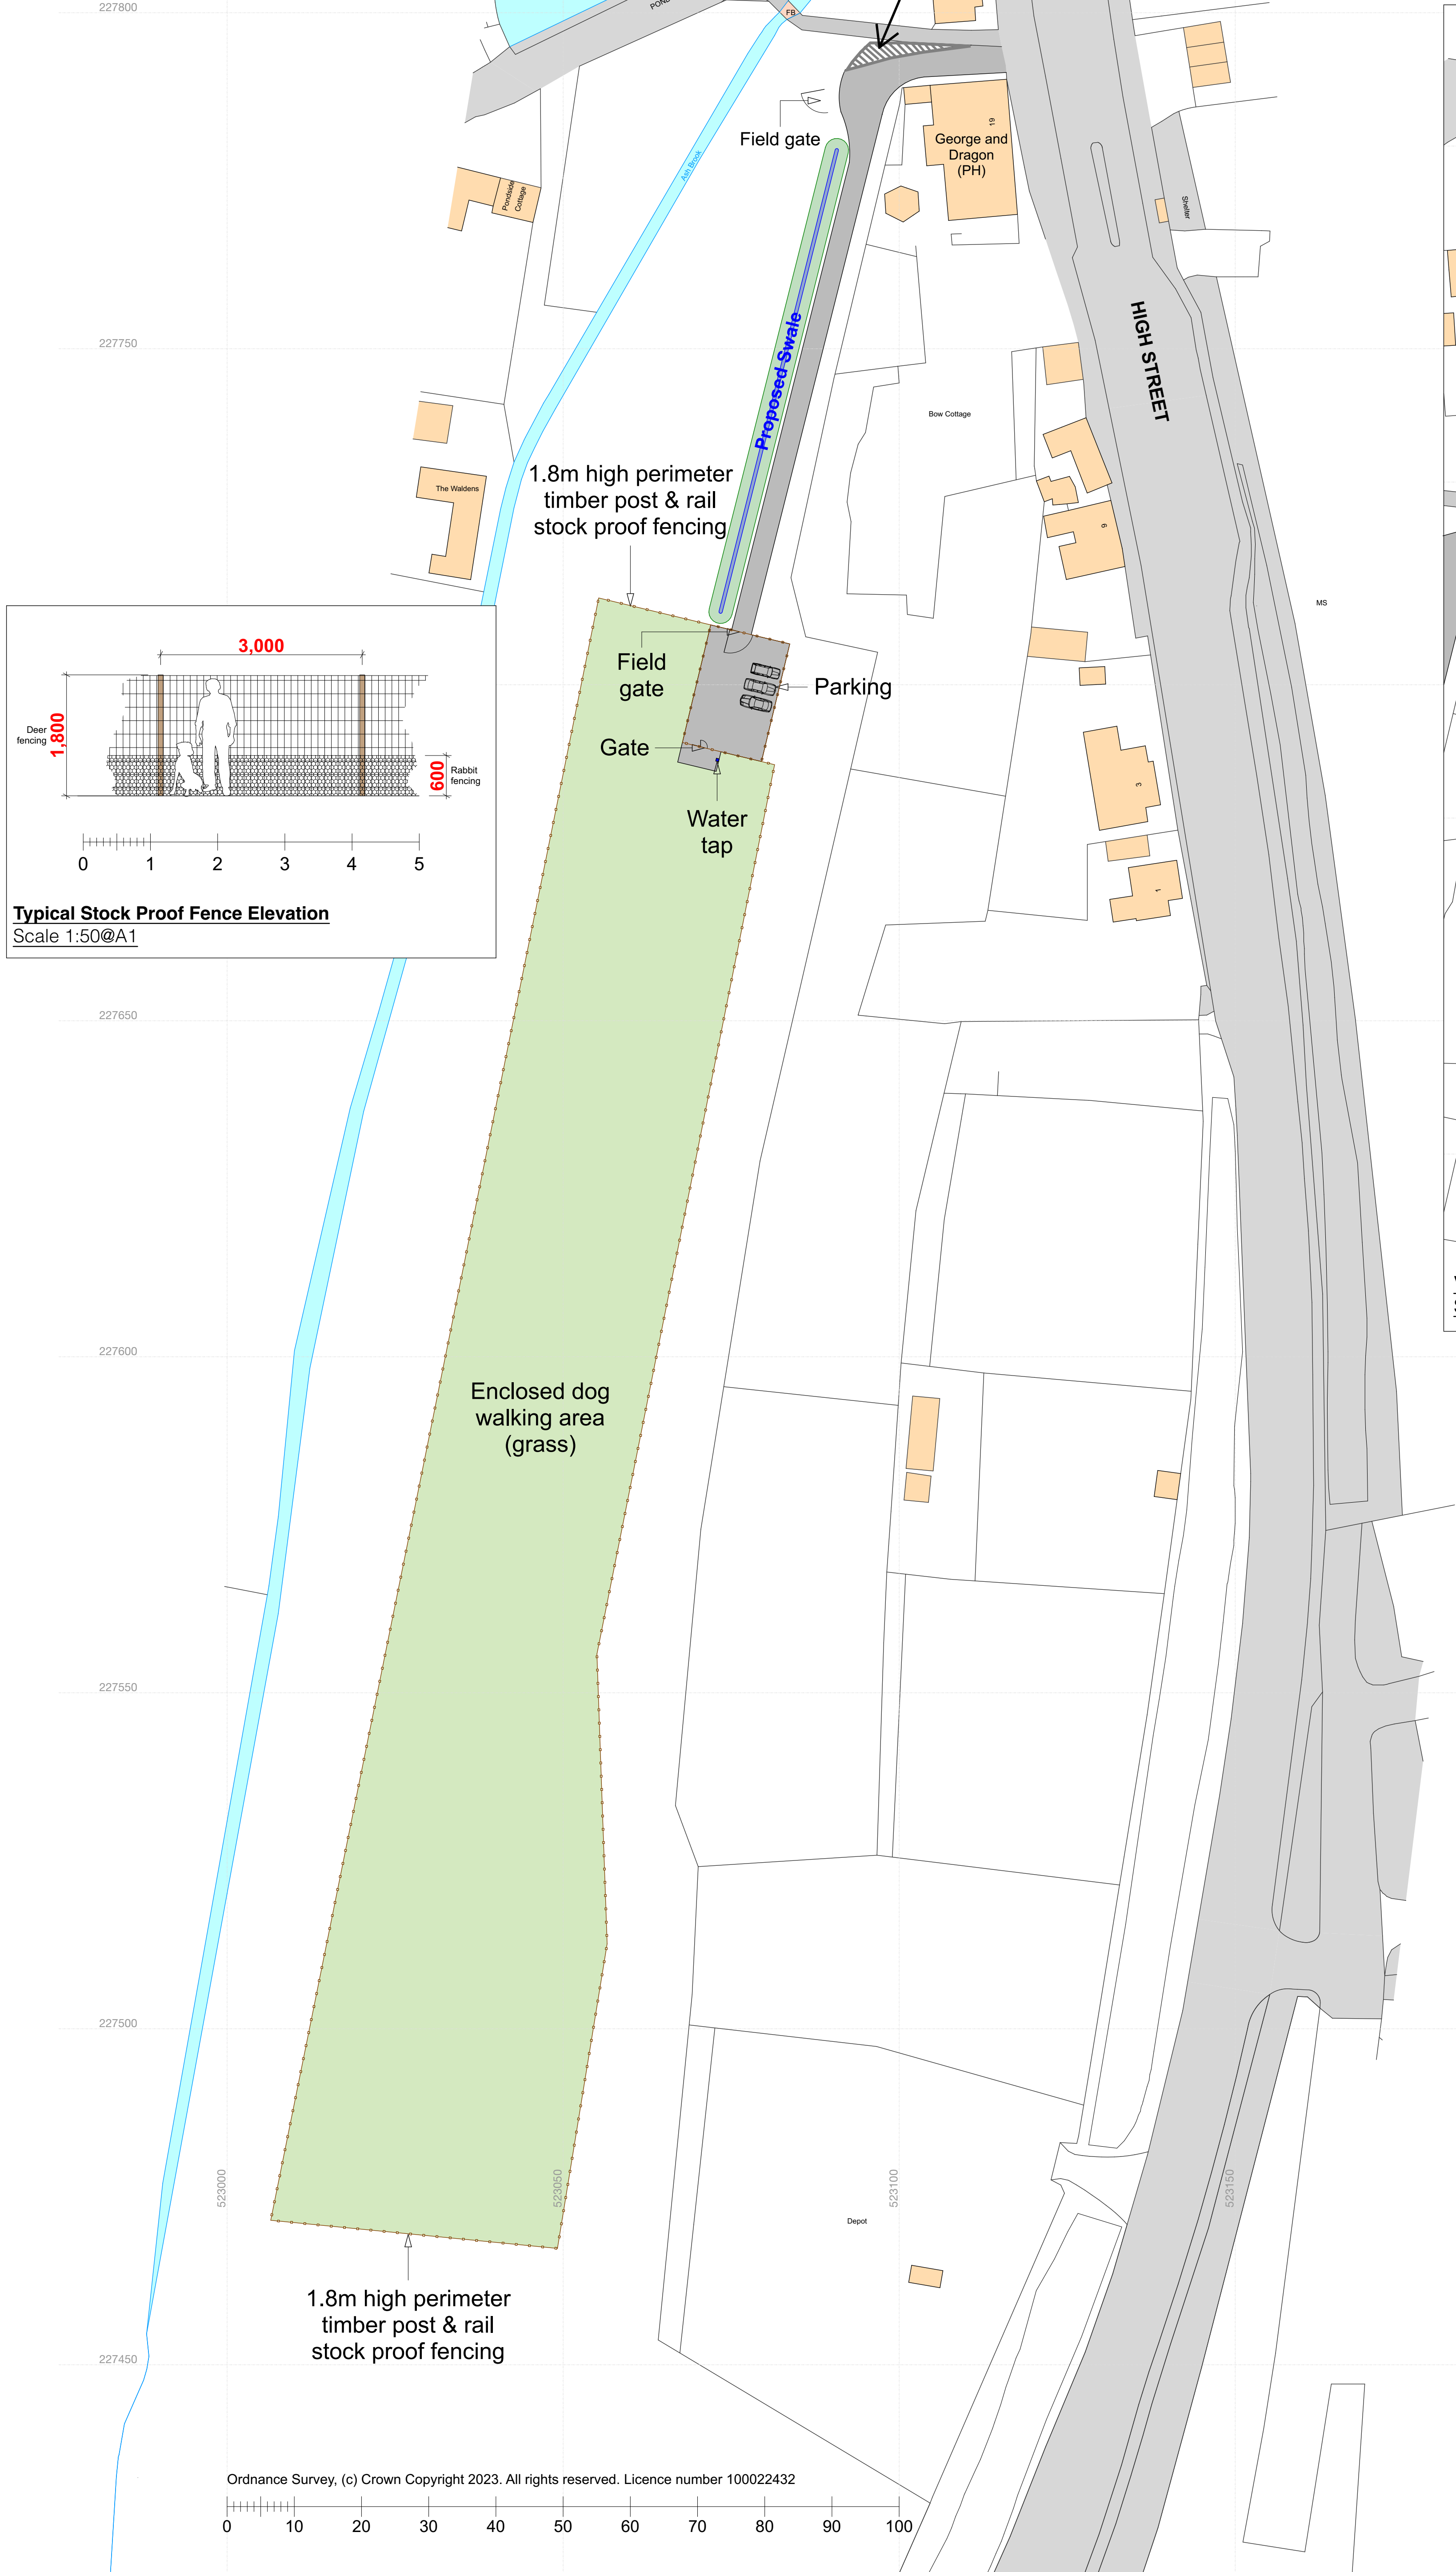

Ordnance Survey, (c) Crown Copyright 2023. All rights reserved. Licence number 100022432

CHARTERED SURVEYORS
Tresh
Frewertha Road
Preston
Preston
PR1 2JY

SBRice
www.sbrice.co.uk

Client: **GROW WALKIES LTD**

Project Ref: **GROWWS**

Project Title: **'GROW WALKIES' (STEVENAGE)**
High Street, Graveley,
Hitchin, SG4 7LE

Drwg Title: **PROPOSED SITE PLAN**

Drwg status: **PLANNING**

Drawn by: **DJJ** Drwg No: **GROWWS-1-1-003**

Date: **05.09.2023** Scale: **1:500@A1** Rev: **B**

Registered in England & Wales no: 08018937 | VAT reg no: 127 6836 89

© This drawing and details depicted are the copyright of SBRice Ltd and may not be reproduced in any form except by written permission.