



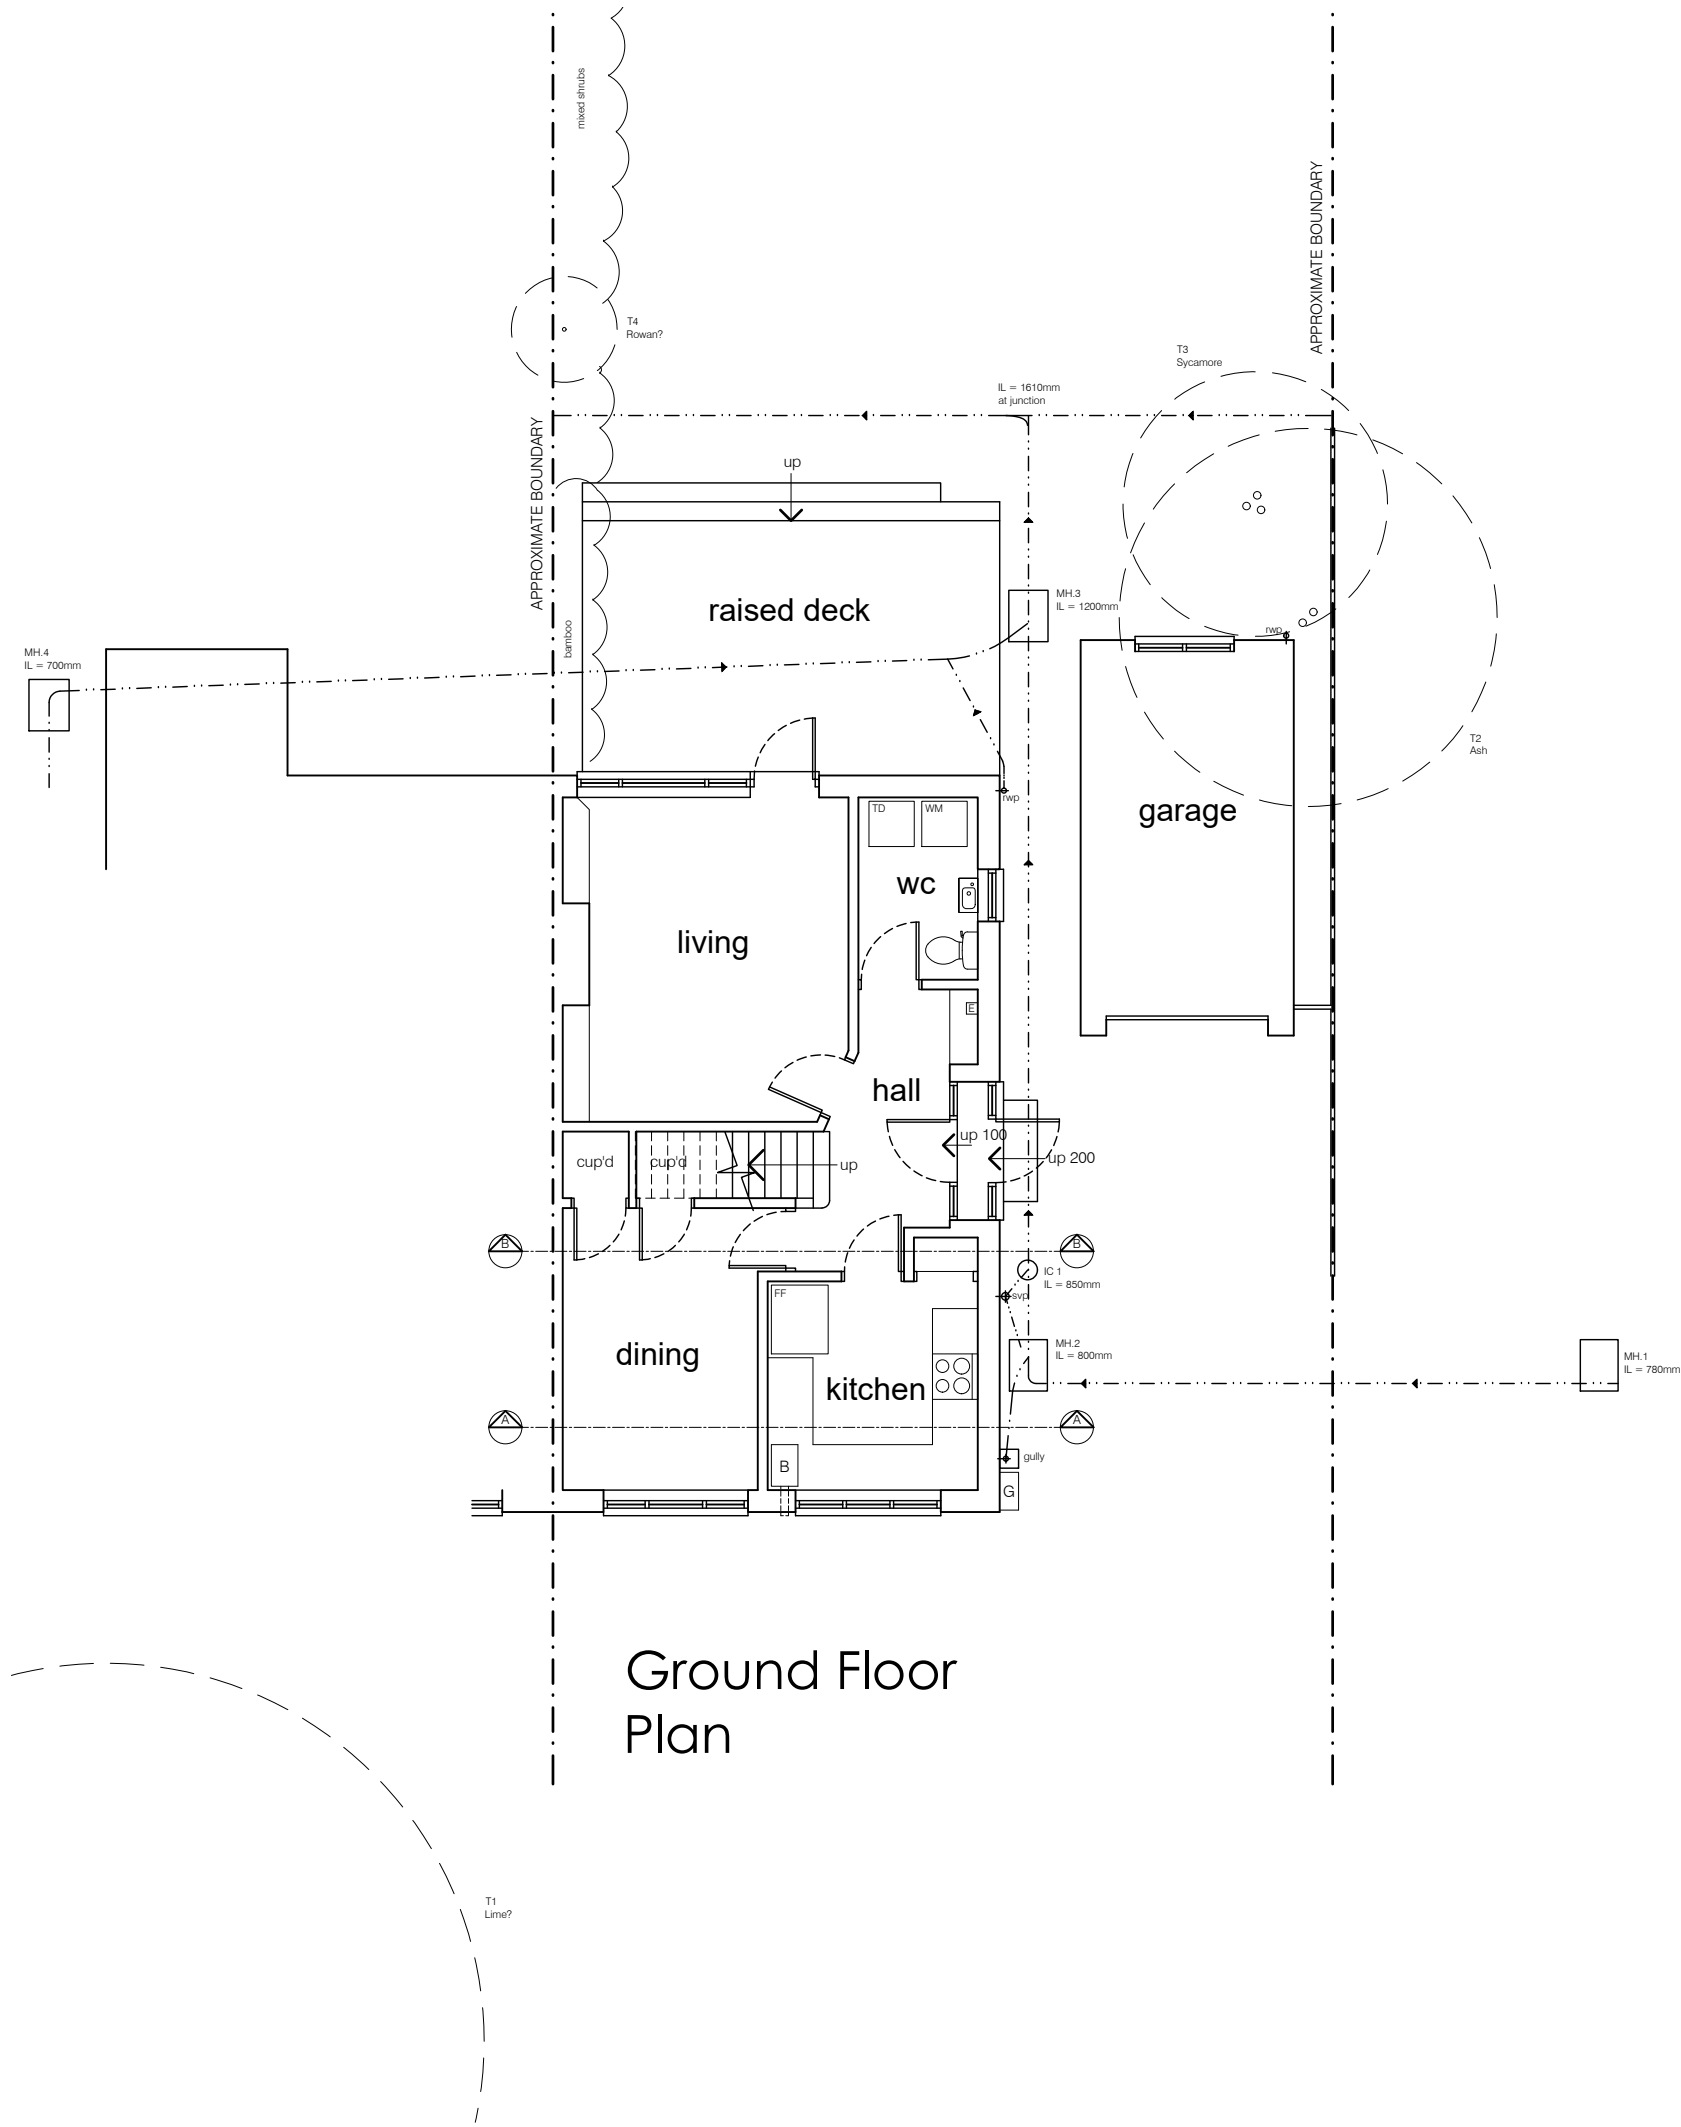

Ground Floor  
Plan

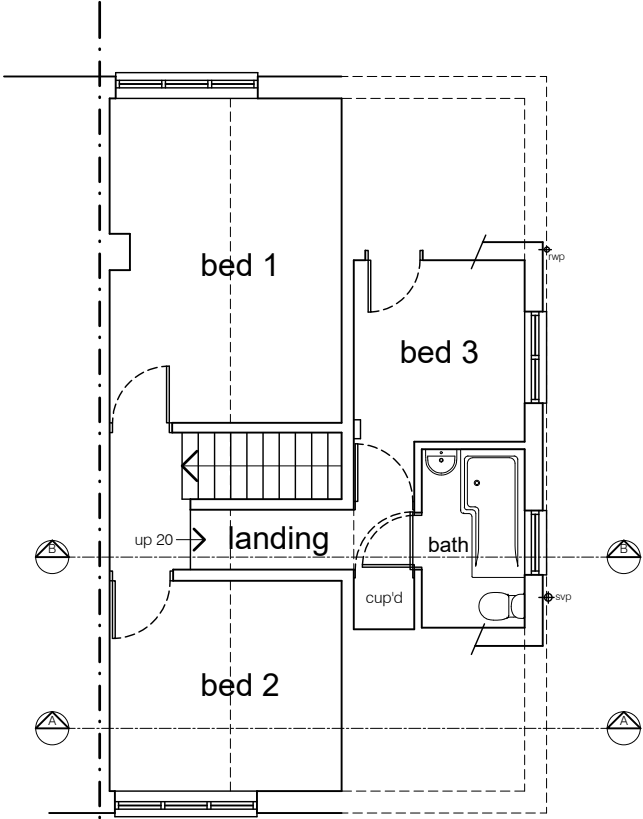

First Floor  
Plan

Notes:

This scheme is subject to Town Planning and all other necessary consents.

This drawing is a print and must not be scaled from without reference being made to the accompanying scale bar. Dimensions and levels, where given, are to be checked on site.

This drawing is to be read in conjunction with all other consultants' and specialists' drawings and documents and any discrepancies are to be reported to the architect prior to commencement of the relevant work.


Materials and the workmanship of all relevant trades shall comply fully with the British Standards.

This drawing remains the copyright of **Boyd Seddon Architect**.

METERS 0 0.5 1 1.5 2  
1:50  
1:100  
0 1 2 3 4

| REV | DATE     |                                    |
|-----|----------|------------------------------------|
| A   | 15.08.24 | drains added; trees added          |
| B   | 12.09.25 | MH.4 updated following site survey |

BOYD SEDDON  
architect

 

07880 720711 • boyd@boydseddonarchitect.com  
RIBA Chartered • ARB Registered • Green Register

CLIENT  
Mr & Mrs Marriott

PROJECT  
174 Wymondley Road  
Hitchin  
SG4 9QL

DRAWING TITLE  
SURVEY

ground & first floor plans

|                |             |                |          |
|----------------|-------------|----------------|----------|
| SCALE          | 1:100 at A3 | DRAWING NUMBER | REVISION |
| DATE           | March 2024  | SU-01          | B        |
| DRAWN          | bjs         |                |          |
| PROJECT NUMBER | 24328       |                |          |