



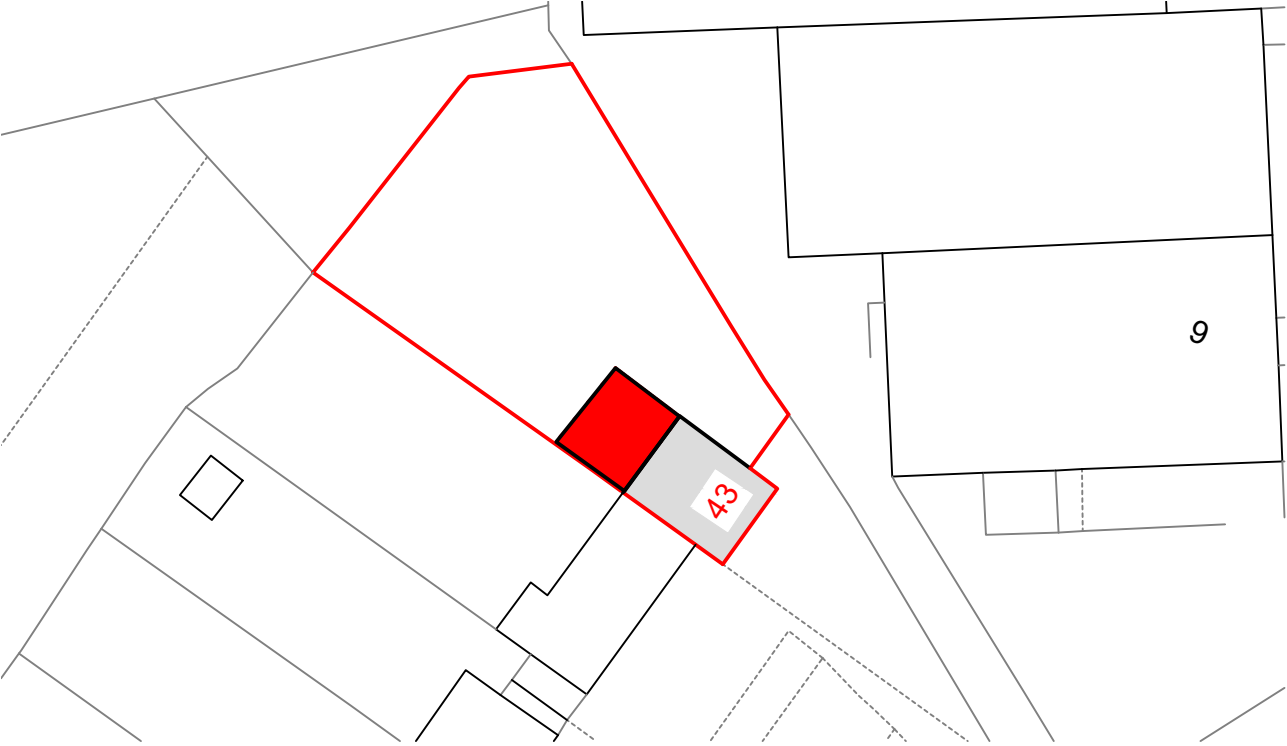

Proposed Site Plan 1:500

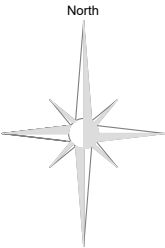

Title

rear extension

Client

settle HA

Address

43 Hillfield Avenue,
Hitchin,
SG4 0AL

Herts Home Improvement Agency

Hertfordshire Home Improvement Agency
Adult Care Services, Hertfordshire County Council
Farnham House, Six Hills Way, Stevenage SG1 2FQ
Tel: 01438 843467

Date

AUG 25

Drawing No.

Site plan 43 hillfield CA-021093/5

Scale 1:500

Proposed rear extension in red