


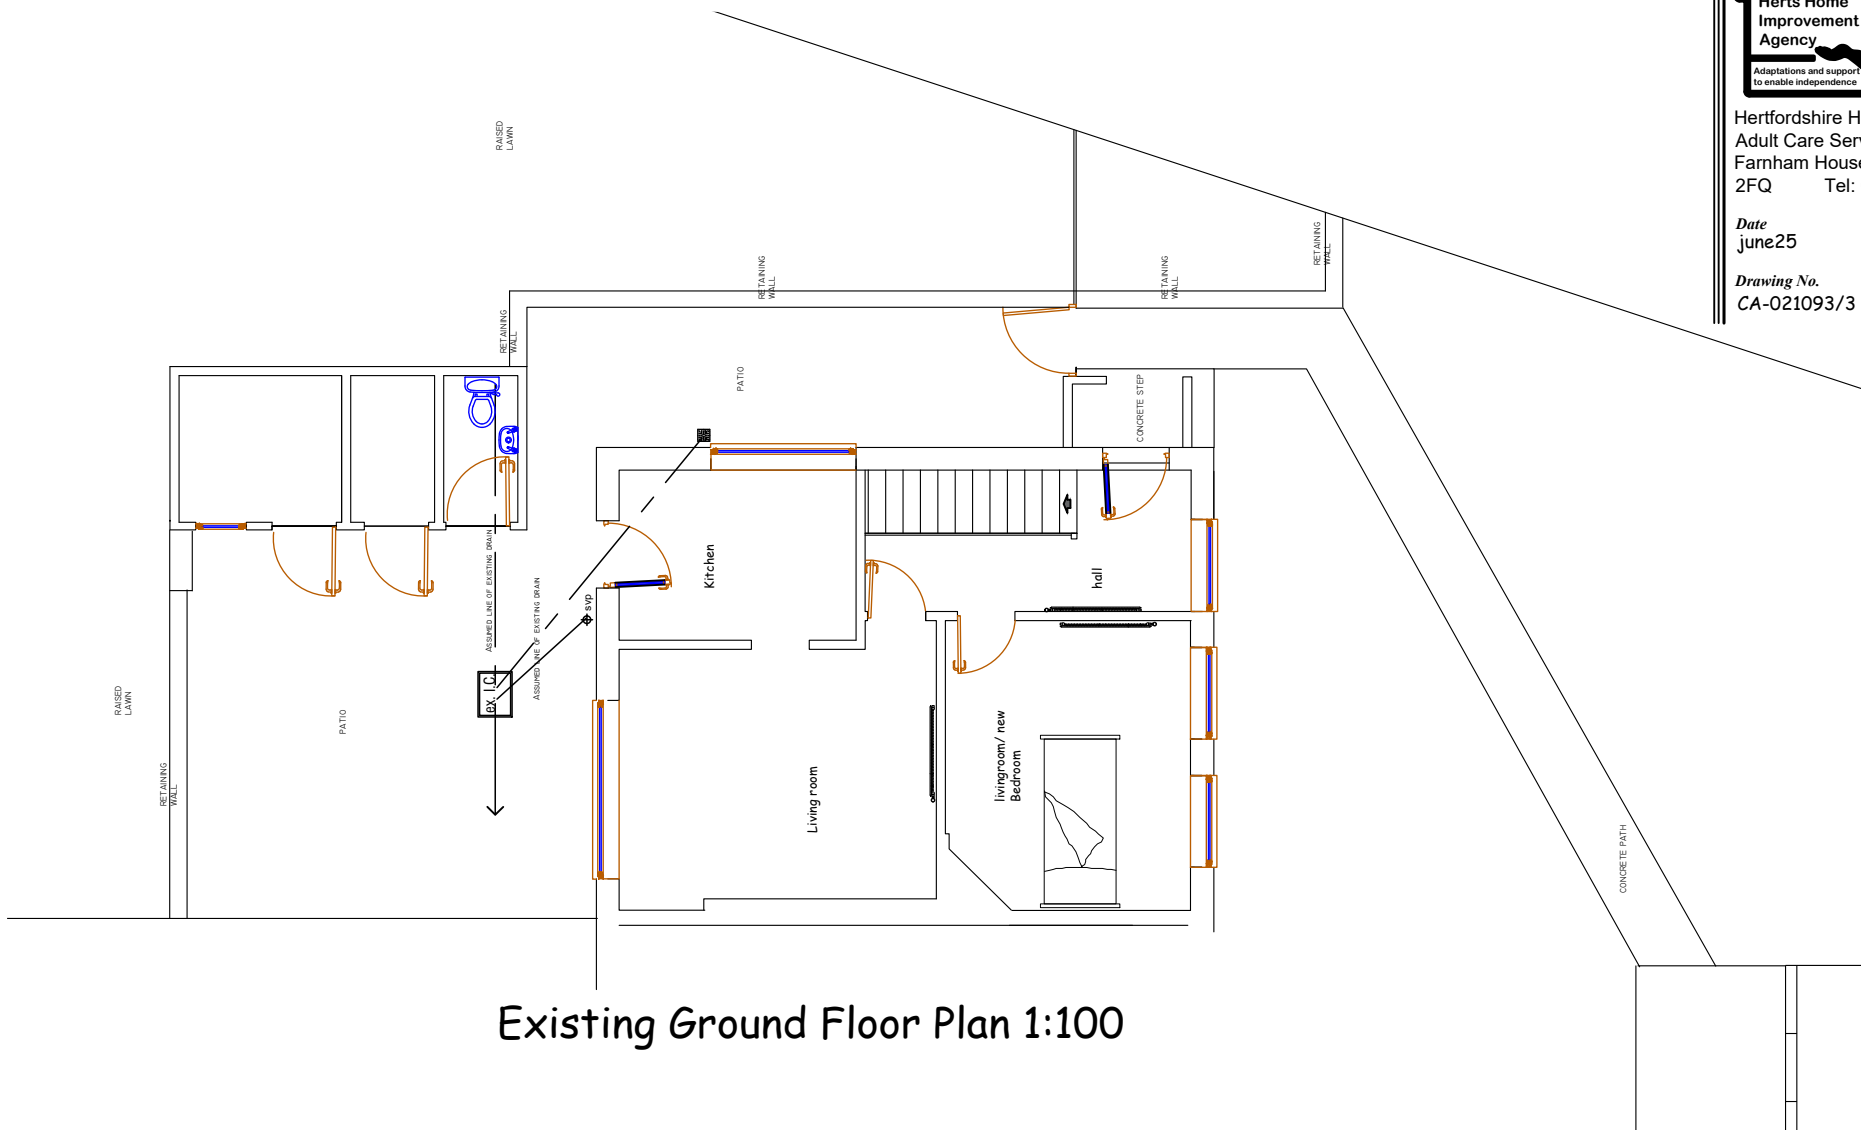

Existing Ground Floor Plan 1:100

Title
existing layout 43 Hillfield rd
Client
Mrs Jasvinder Kaur
Address
43 Hillfield Avenue,
Hitchin,
SG4 0AL



Hertfordshire Home Improvement Agency
Adult Care Services, Hertfordshire County Council
Farnham House, Six Hills Way, Stevenage SG1
2FQ Tel: 01438 843467

Date june25 Scale 1:100

Drawing No.
CA-021093/3 existing layout