




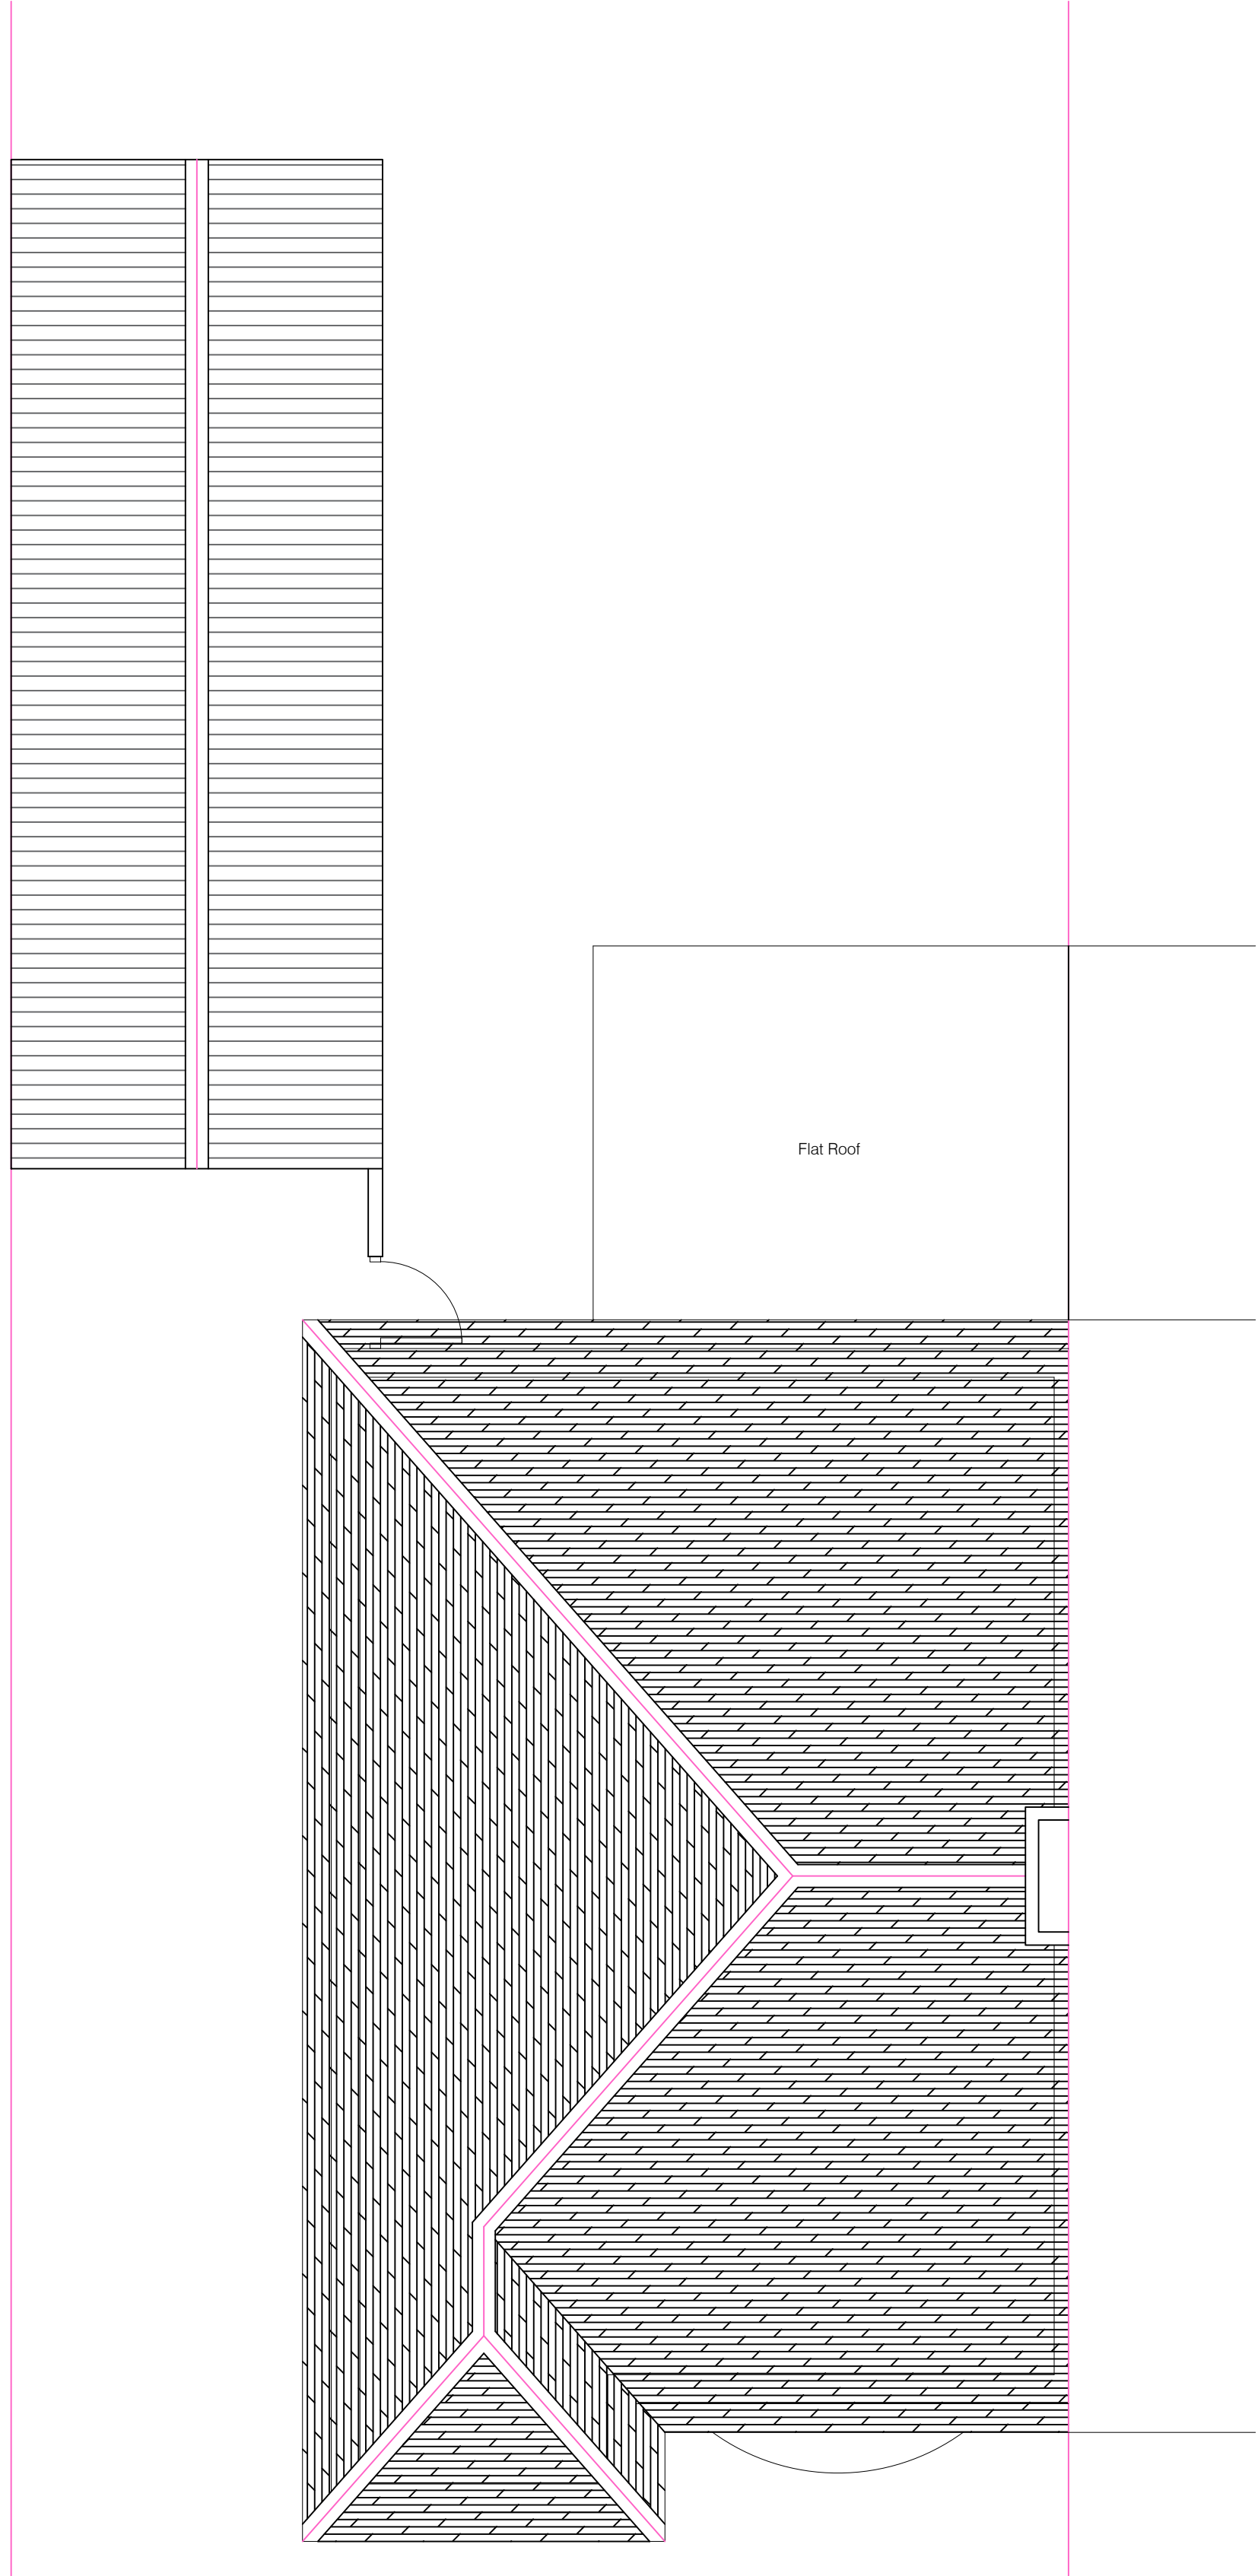



EXISTING ROOF PLAN

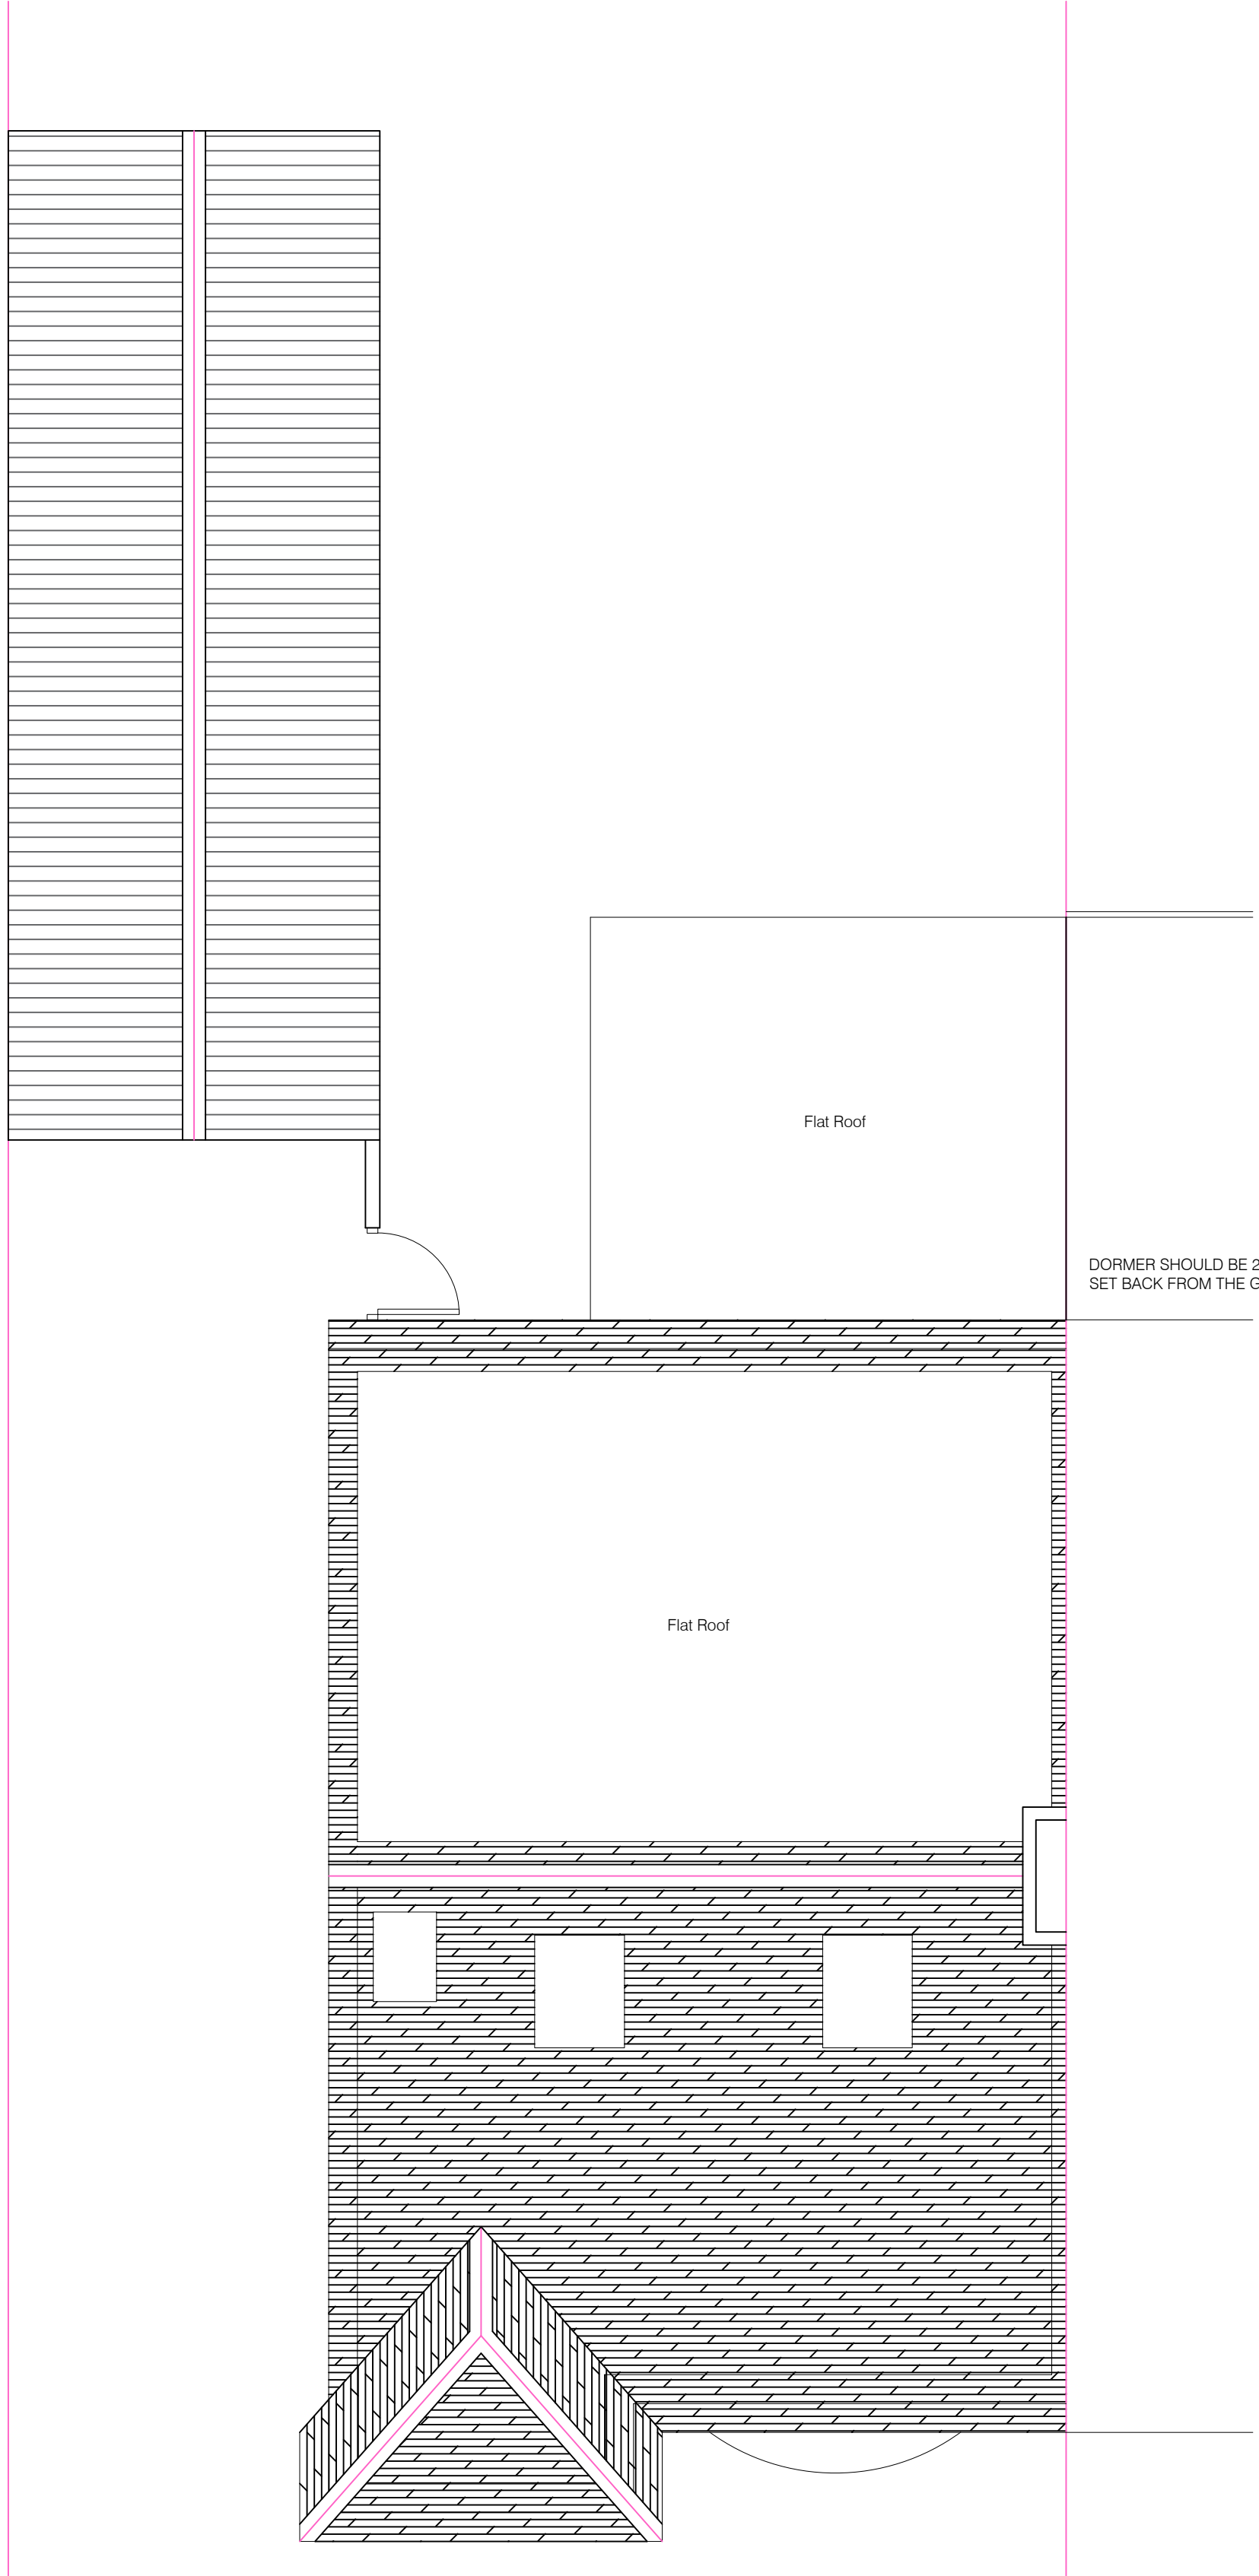

PROPOSED ROOF PLAN

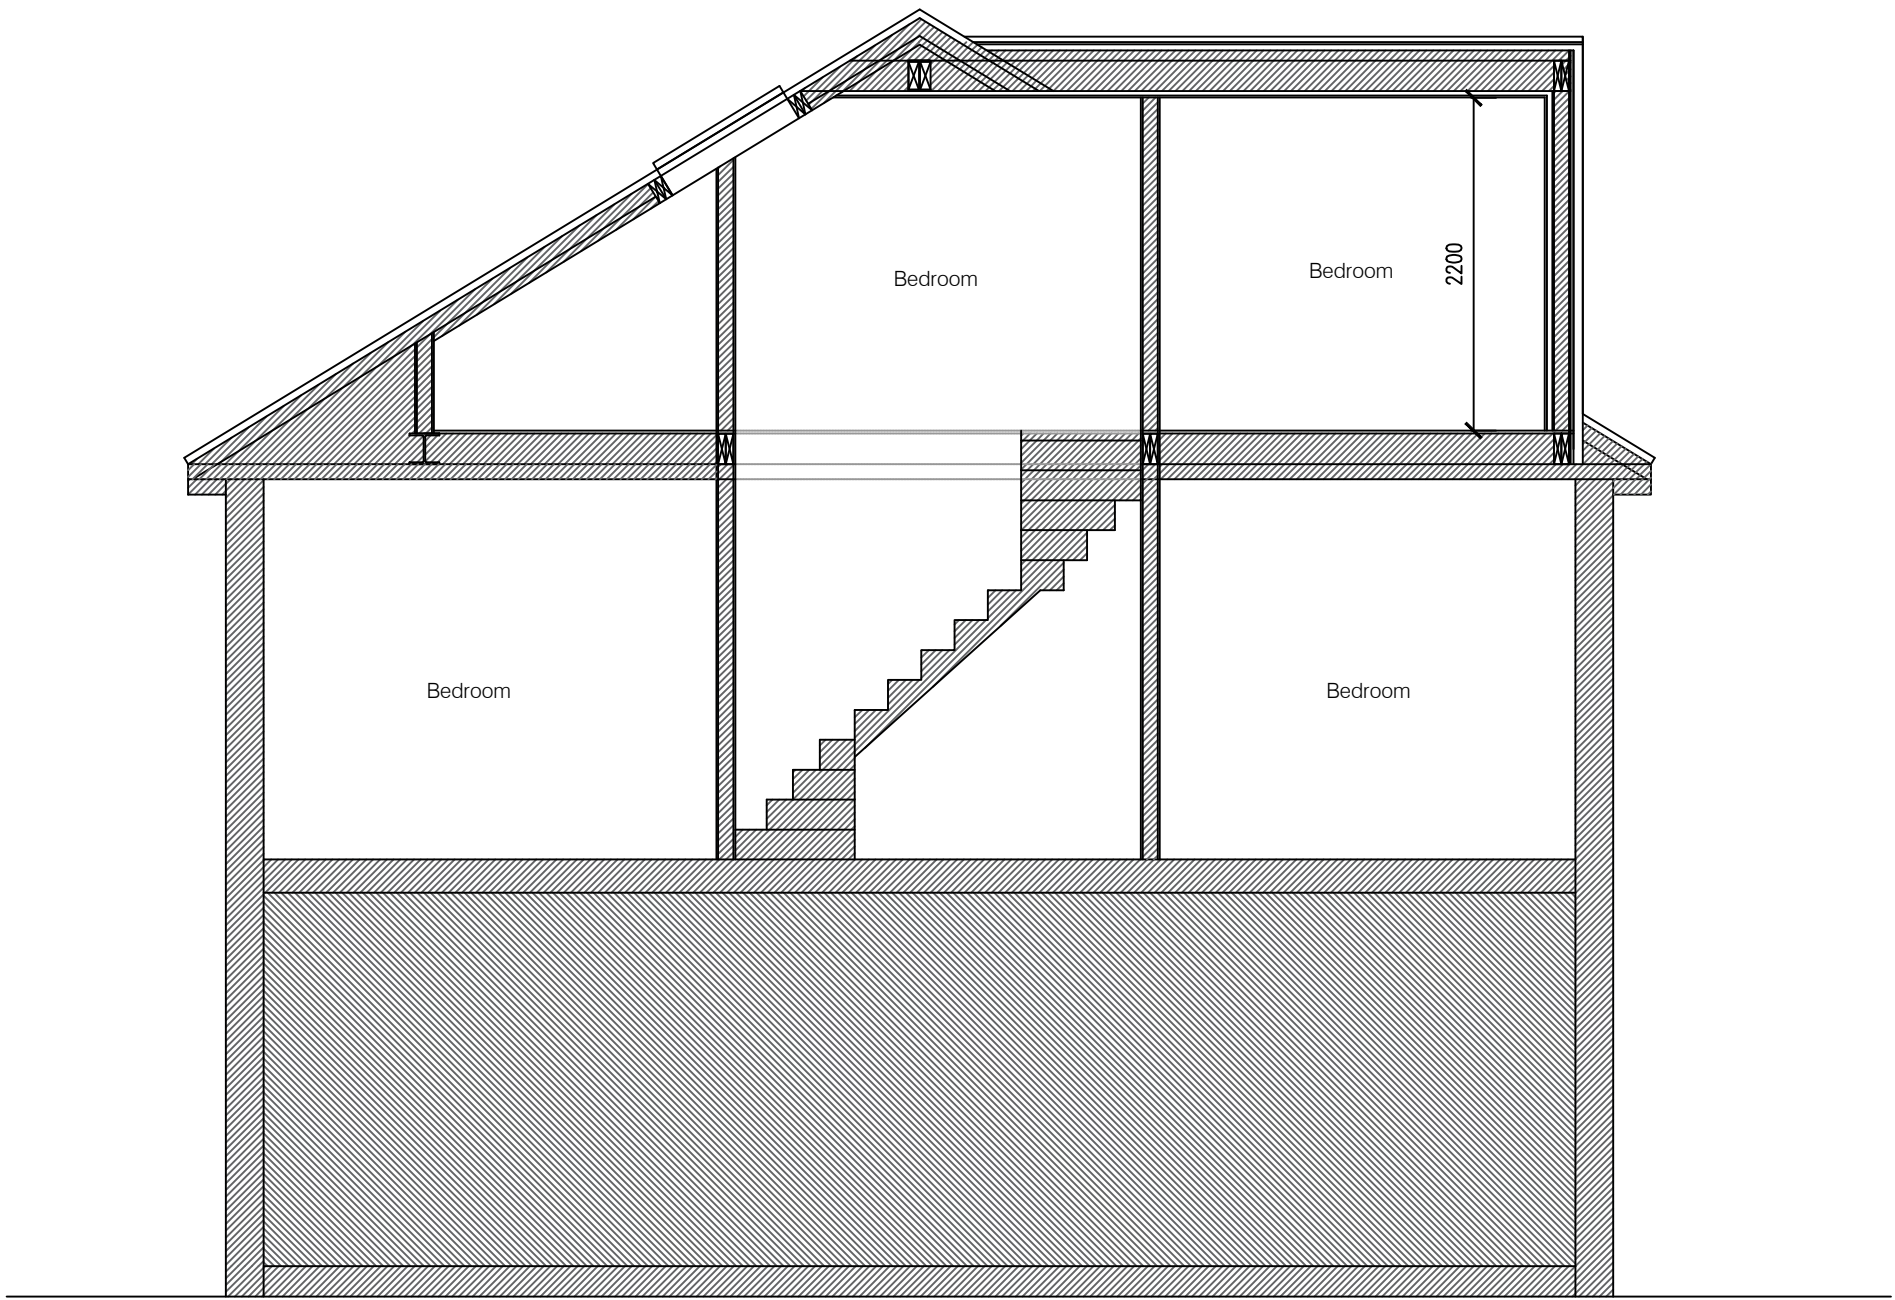

PROPOSED SECTION XX

  

THIS DRAWING AND ALL THE INFORMATION SHOWN SHALL NOT BE COPIED WHOLE OR IN PART, OR USED FOR ANY OTHER PURPOSE WITHOUT WRITTEN PERMISSION OF THE COMPANY.
ALL DIMENSIONS TO BE CHECKED ON SITE. DO NOT SCALE FROM THIS DRAWING.
ALL DRAWINGS TO BE READ IN CONJUNCTION WITH SPECIFICATION.

CLIENT: 43 LONDON ROAD, BALDOCK, SG7 6NB			
PROJECT: HOME EXTENSION & LOFT CONVERSION			
TITLE: ROOF PLANS			
DATE: 17/06/2025	SCALE: 1:50 @ A1	DRAWING NUMBER:	03