




PROPOSED FRONT ELEVATION



PROPOSED REAR ELEVATION

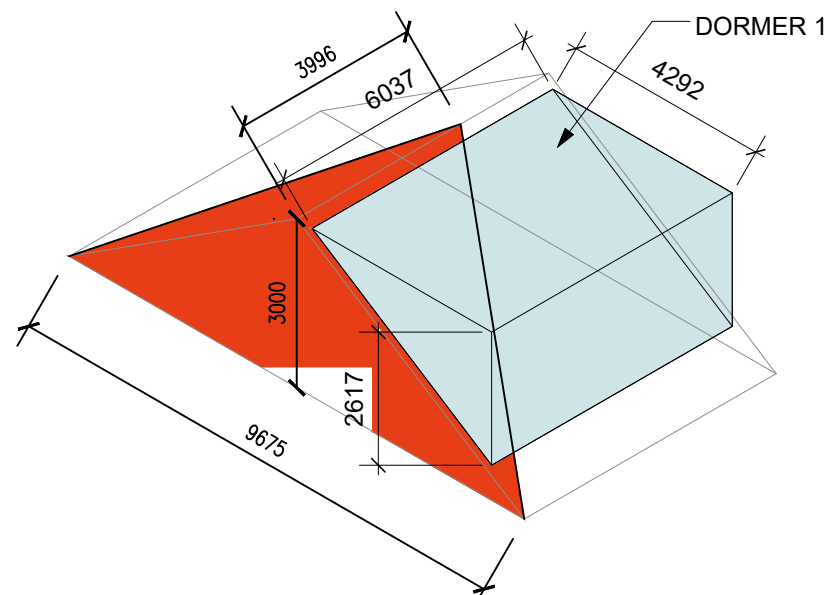


Dormer 1 = 5.07 (Area) x 6.03 (Length) = 30.57 m³

Hip to gable = 19.29 m³



Total Volume = 30.47 + 19.29 = 49.86 m³



PROPOSED SIDE ELEVATION A

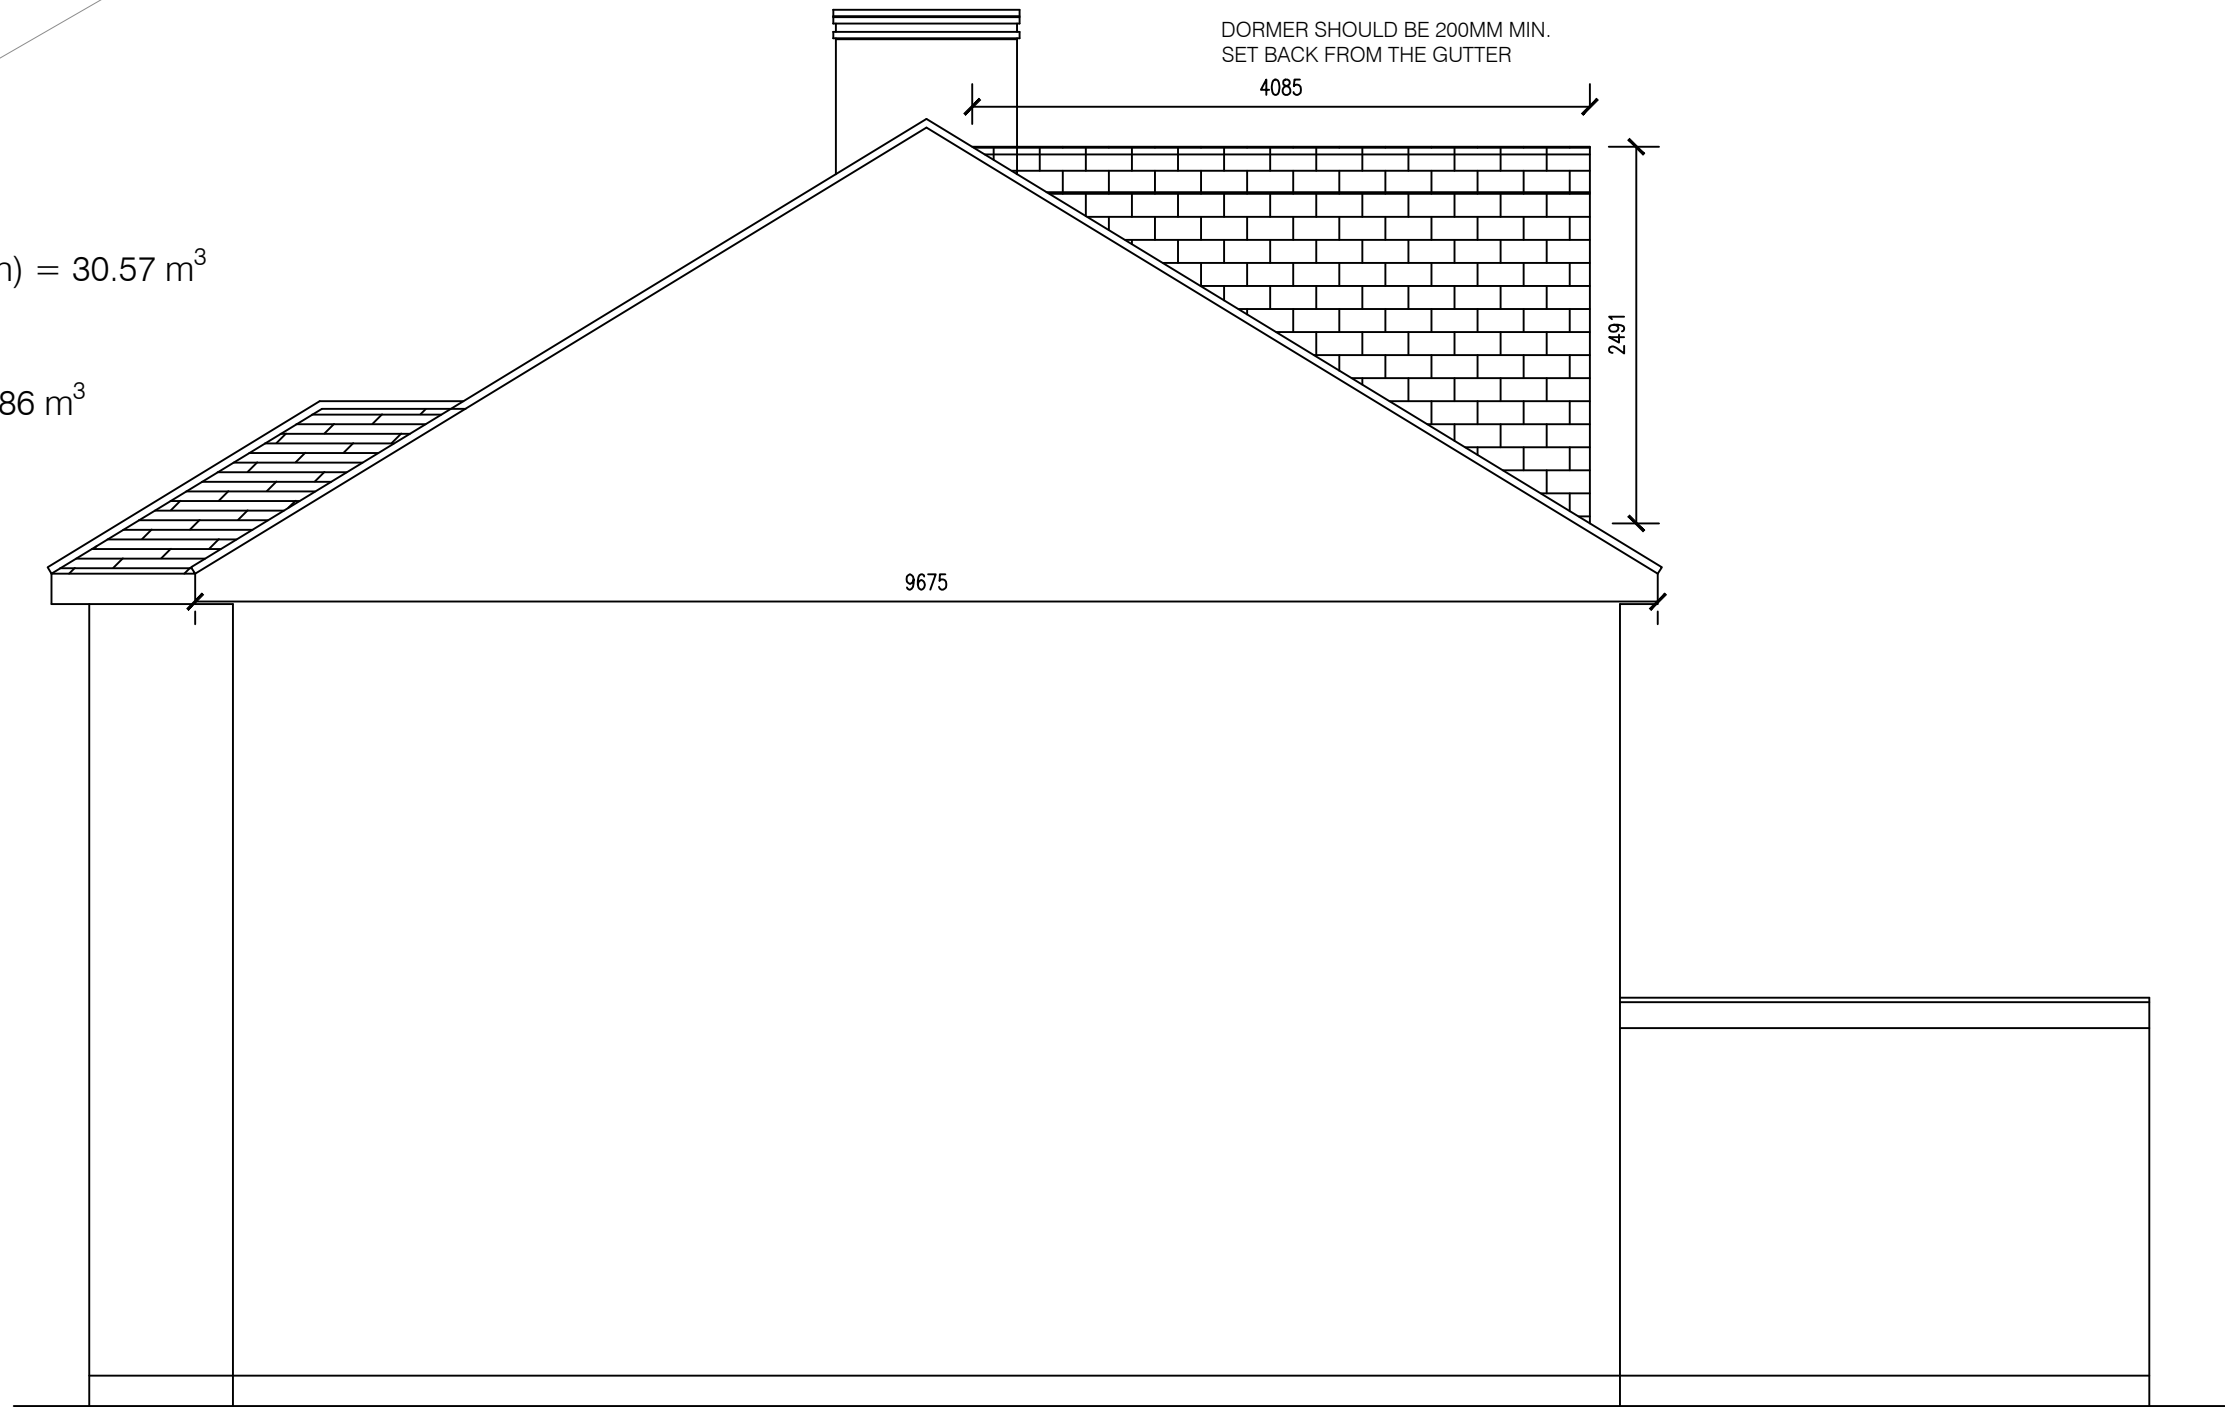

PROPOSED SIDE ELEVATION B

  

THIS DRAWING AND ALL THE INFORMATION SHOWN SHALL NOT BE COPIED WHOLE, OR IN PART, OR USED FOR ANY OTHER PURPOSE WITHOUT WRITTEN PERMISSION OF THE COMPANY.
ALL DIMENSIONS TO BE CHECKED ON SITE. DO NOT SCALE FROM THIS DRAWING.
ALL DRAWINGS TO BE READ IN CONJUNCTION WITH SPECIFICATION.

CLIENT: 43 LONDON ROAD, BALDOCK, SG7 6NB		
PROJECT: HOME EXTENSION & LOFT CONVERSION		
TITLE: PROPOSED ELEVATIONS		
DATE: 17/06/2025	SCALE: 1:50 @ A1	DRAWING NUMBER: 05