


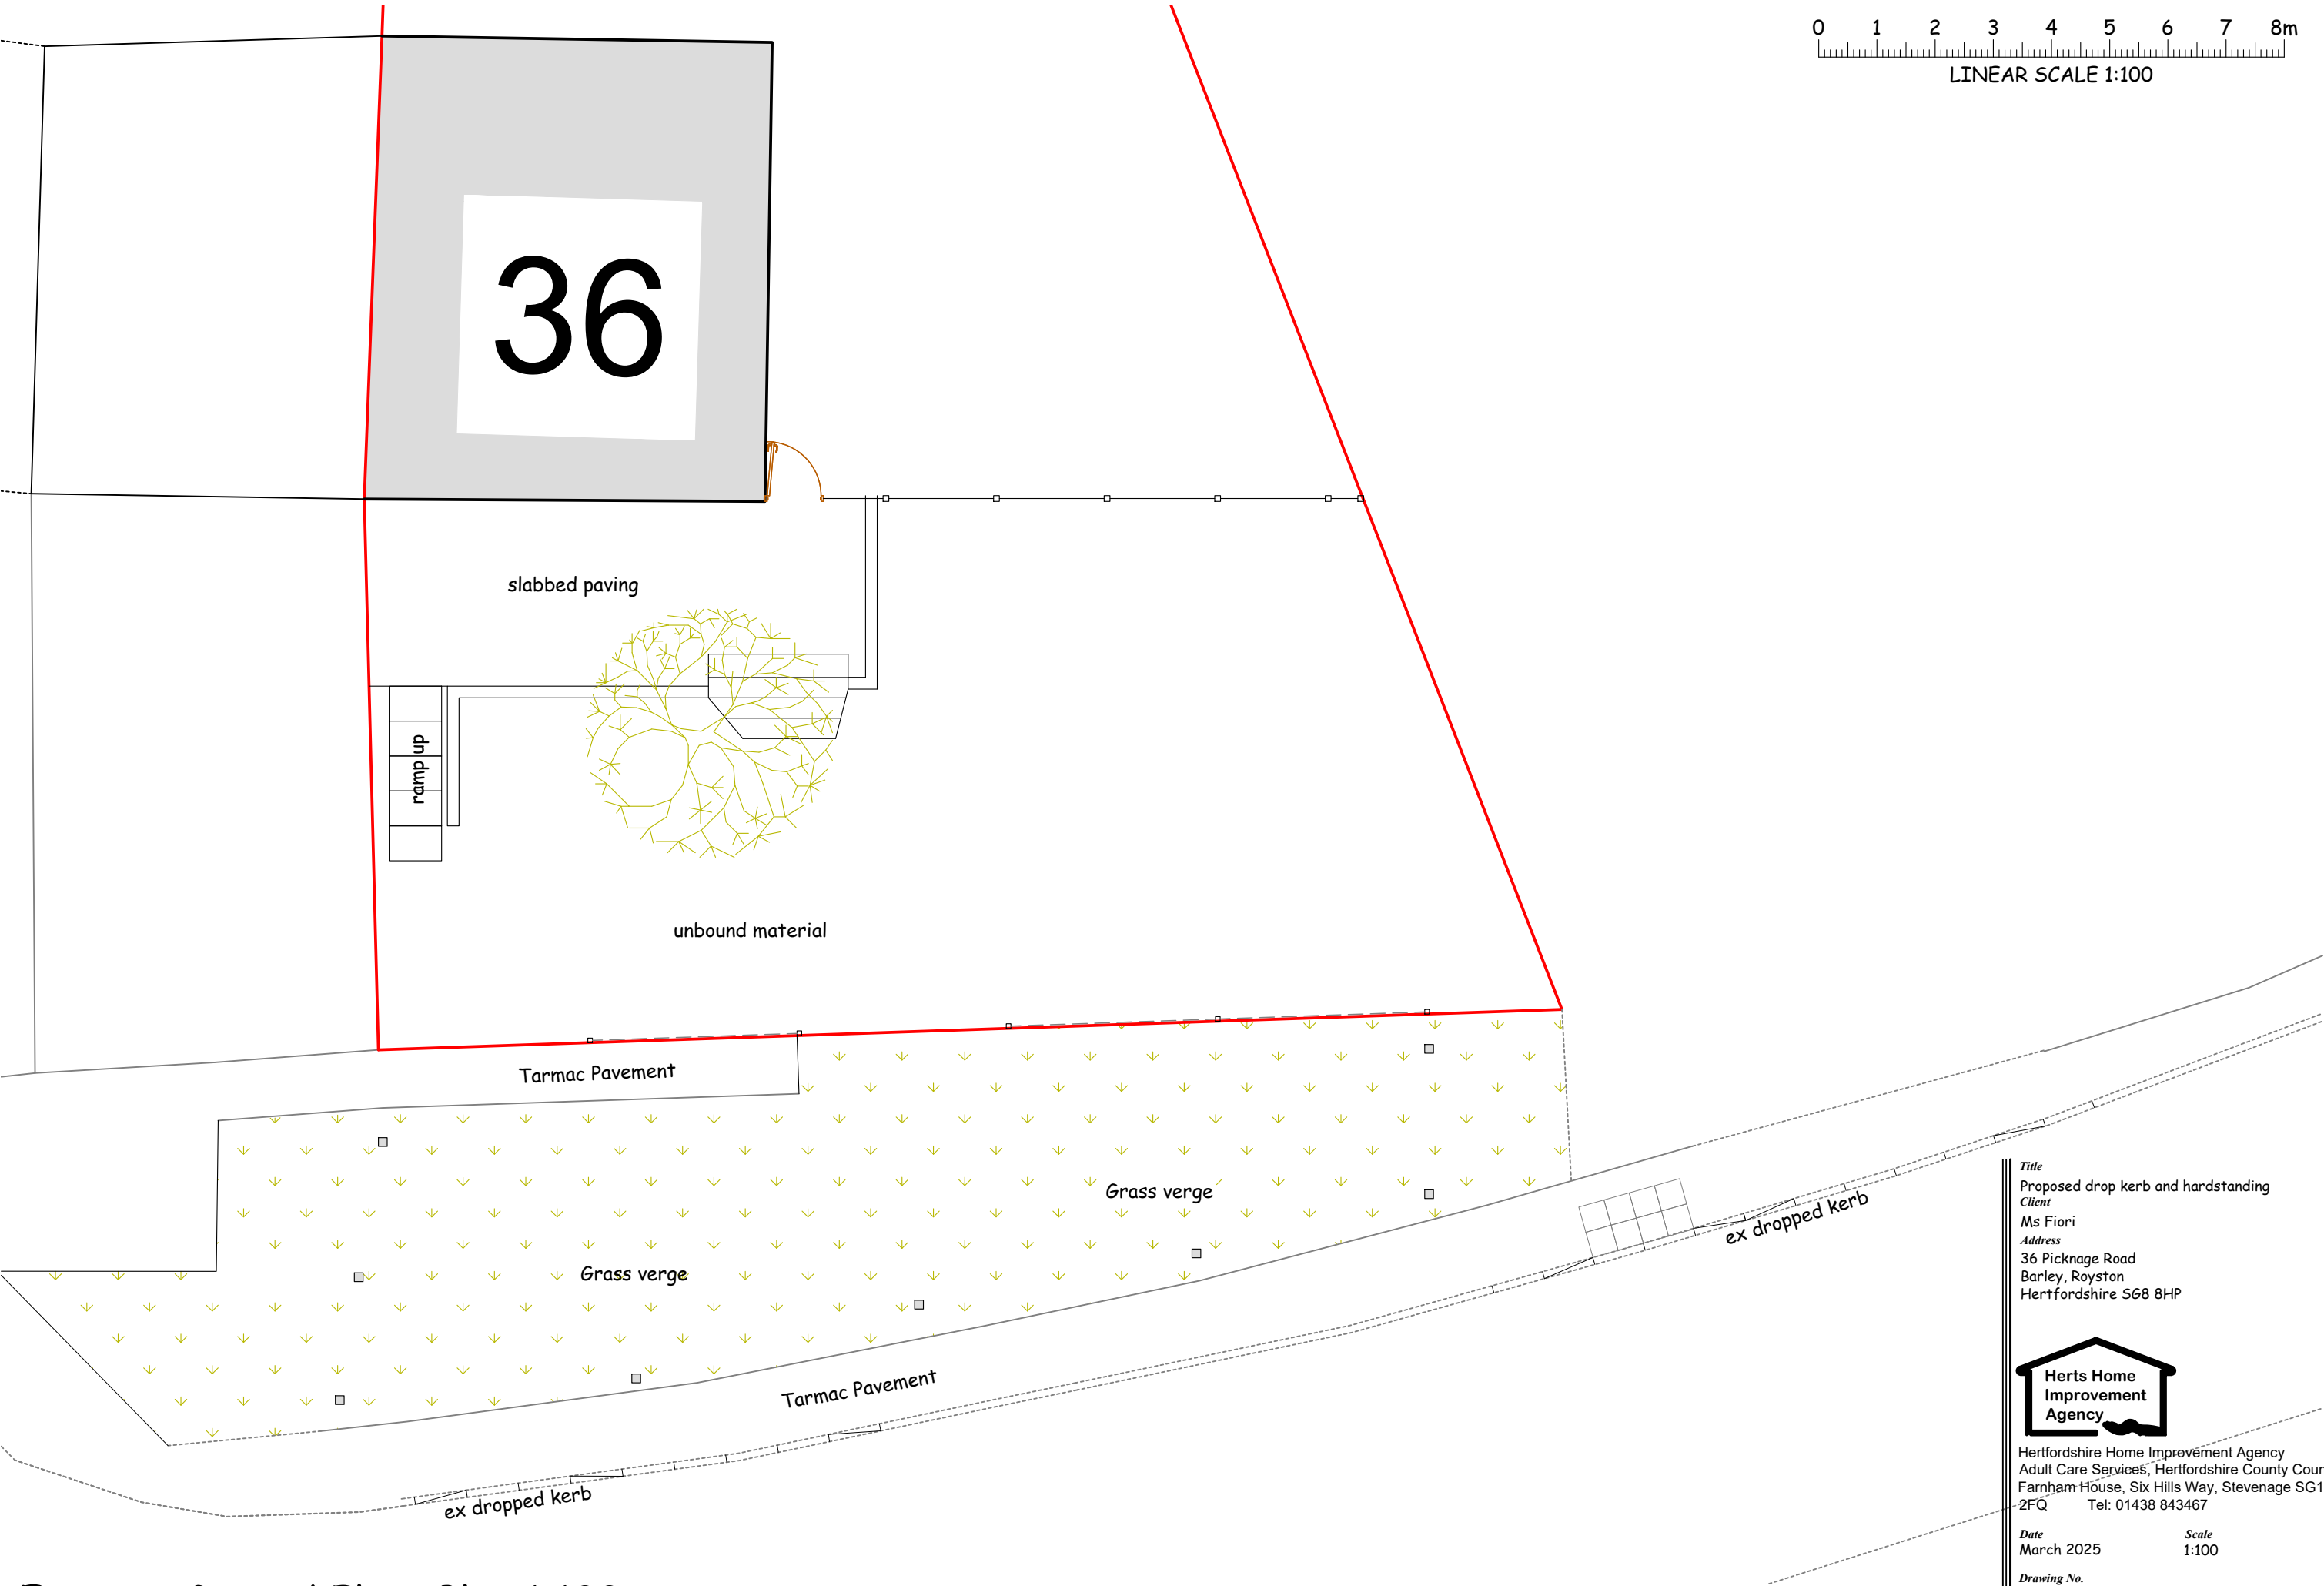

Existing Ground Floor Plan 1:100

Title
Proposed drop kerb and hardstanding

Client
Ms Fiori

Address
36 Picknage Road
Barley, Royston
Hertfordshire SG8 8HP

Herts Home Improvement Agency

Hertfordshire Home Improvement Agency
Adult Care Services, Hertfordshire County Council
Farnham House, Six Hills Way, Stevenage SG1 2FQ
Tel: 01438 843467

Date
March 2025

Scale
1:100

Drawing No.
CA-036507/1