



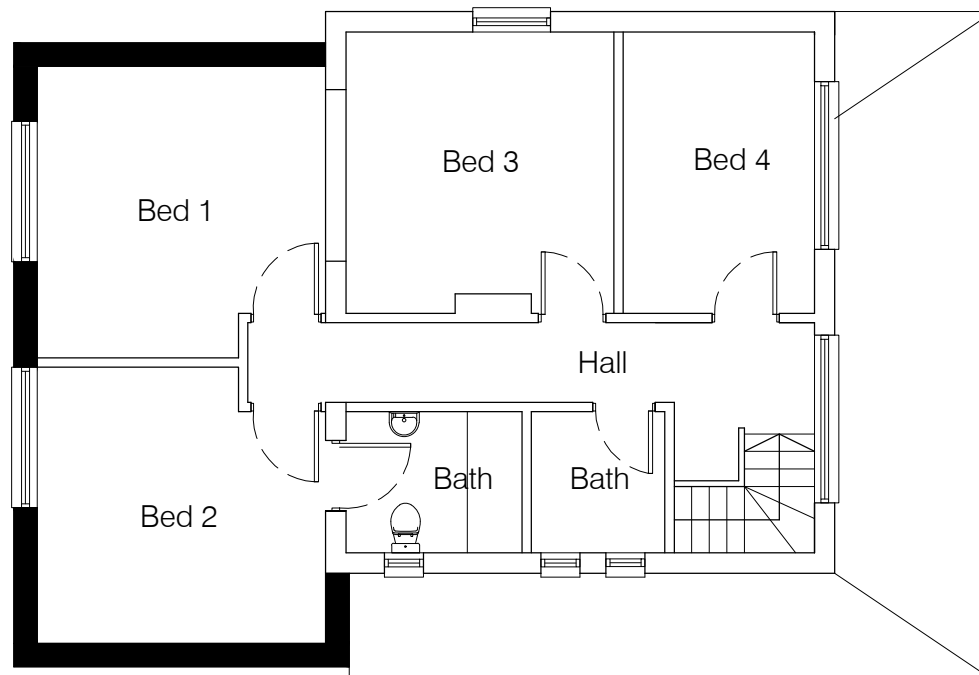

First Floor Plan - scale 1:100

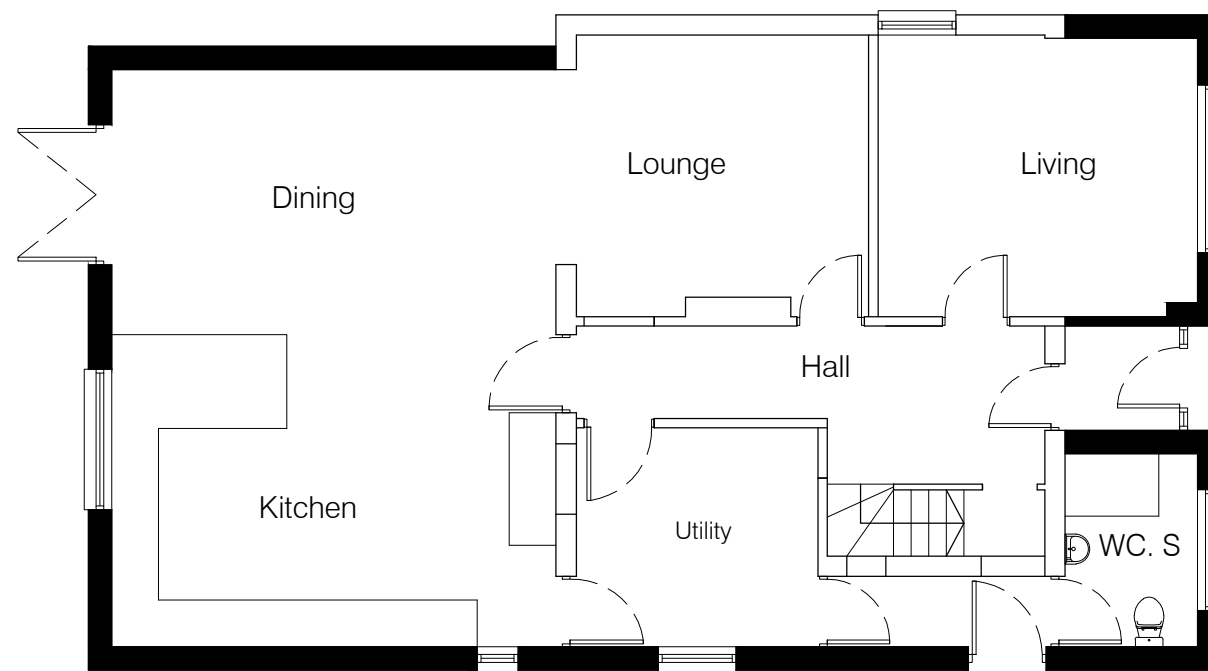


Ground Floor Plan - scale 1:100

Notes

Setting Out Dimensions;
All dimensions and levels shown on drawings to be checked prior to commencement of work, any discrepancies to be reported to the Architect.

Subject to Statutory Approvals

Client to serve Party Wall Notice as required

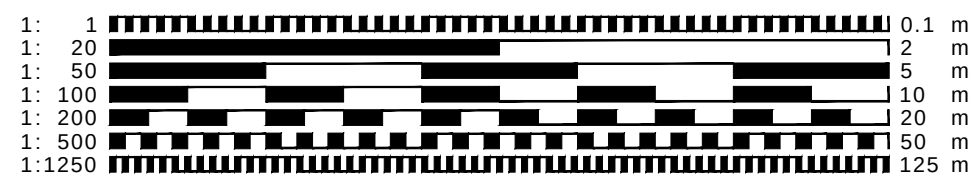

This drawing is protected under © copy right



for approval

CONTRACT		
Proposed Extension & Alterations		
217 Weston Drive, Baldock,		
Hertfordshire		
DRAWING TITLE		
Existing Floor Plans		
SCALE	1:100@A3	DRAWING NUMBER
DATE	Sept 2020	PO6
DRAWN	JEI	CHECKED BY
JOB NUMBER	SS-01	
redshed design 45 Hoo Road Meppershall Bedfordshire sg17 5lp telephone: 01462 817075, 07884008970 fax: 01462 817075 e-mail: james/karen@redsheddesign.co.uk www.redsheddesign.co.uk		