




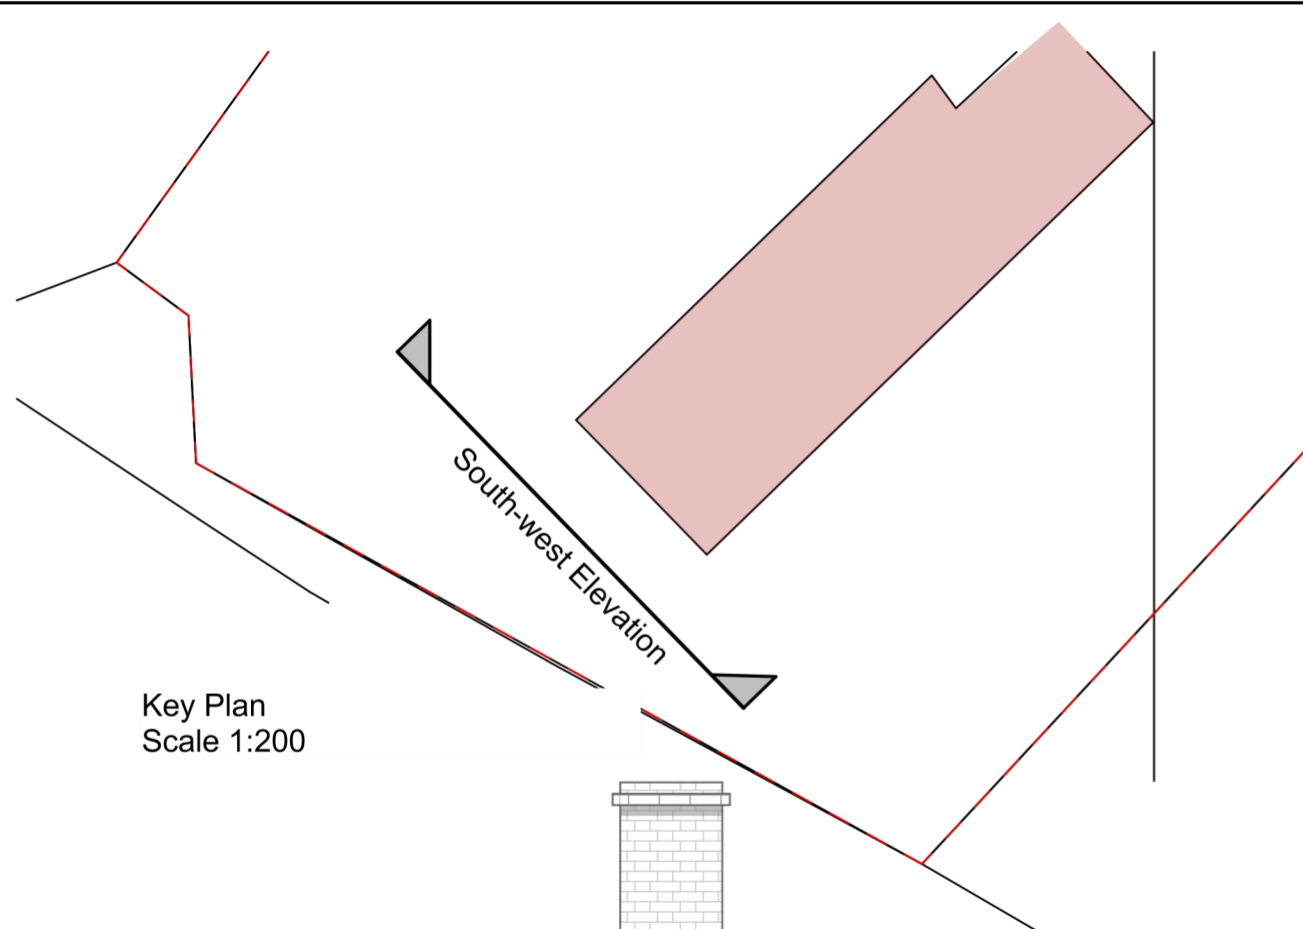


Location Plan
Scale 1:1250

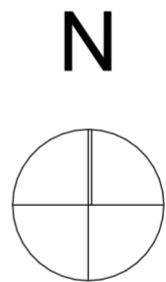

Key Plan
Scale 1:200

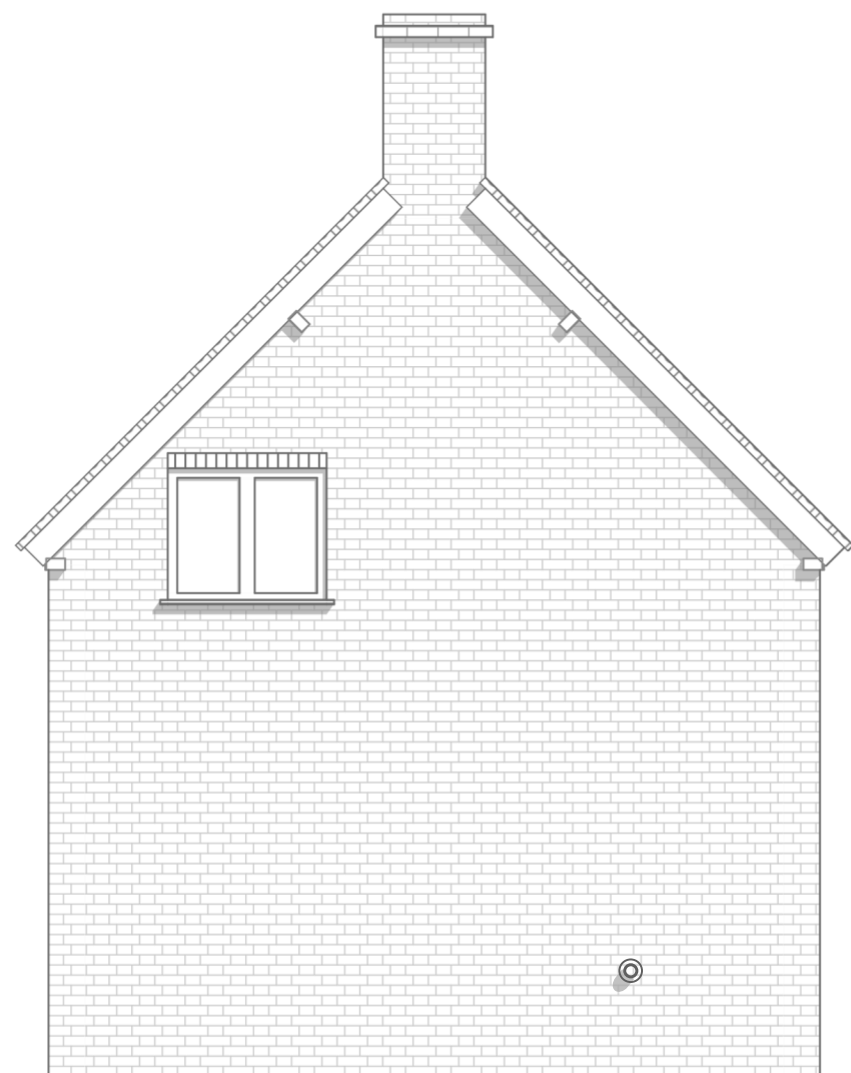

South-west Elevation- Existing
Scale 1:50

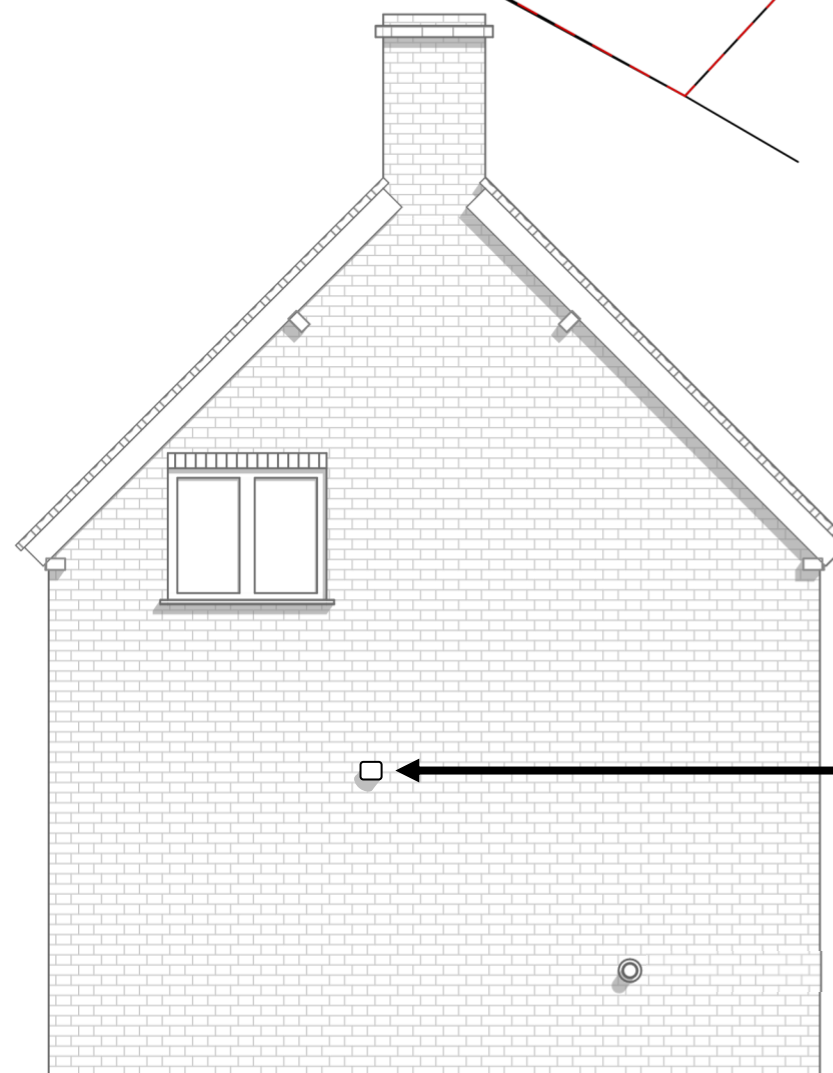

South-west Elevation- Proposed
Scale 1:50

New Extractor Baffle -
Colour Terracotta



Key			
by	Checked	Date Created	
Address			
Far End, Maiden Street, Weston, SG4 7DL			
Drawing Title			
Proposed New Extractor to Gable Wall			
Scale		Status	
1:250, 1:200, 1:1250 @A3		Proposed Works to a Listed Building	
Drawing no.			Revision
001			
Copyright protected. Do not scale from this drawing. Use figured dimensions only. All dimensions and levels to be checked and confirmed on site.			