






ATTENUATION BASIN SECTIONAL DETAIL A-A
SCALE 1:25

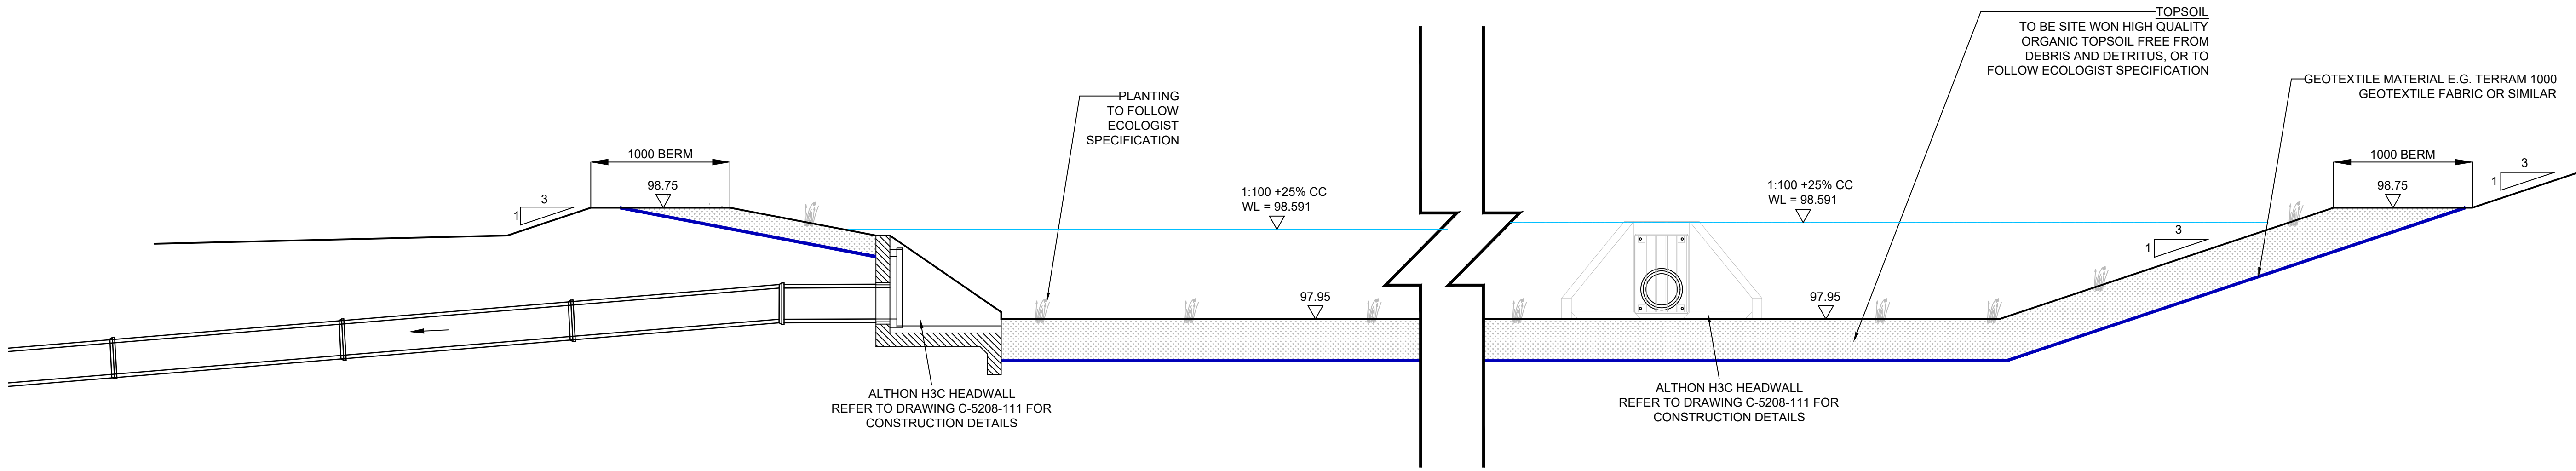

ATTENUATION BASIN SECTIONAL DETAIL B-B
SCALE 1:25

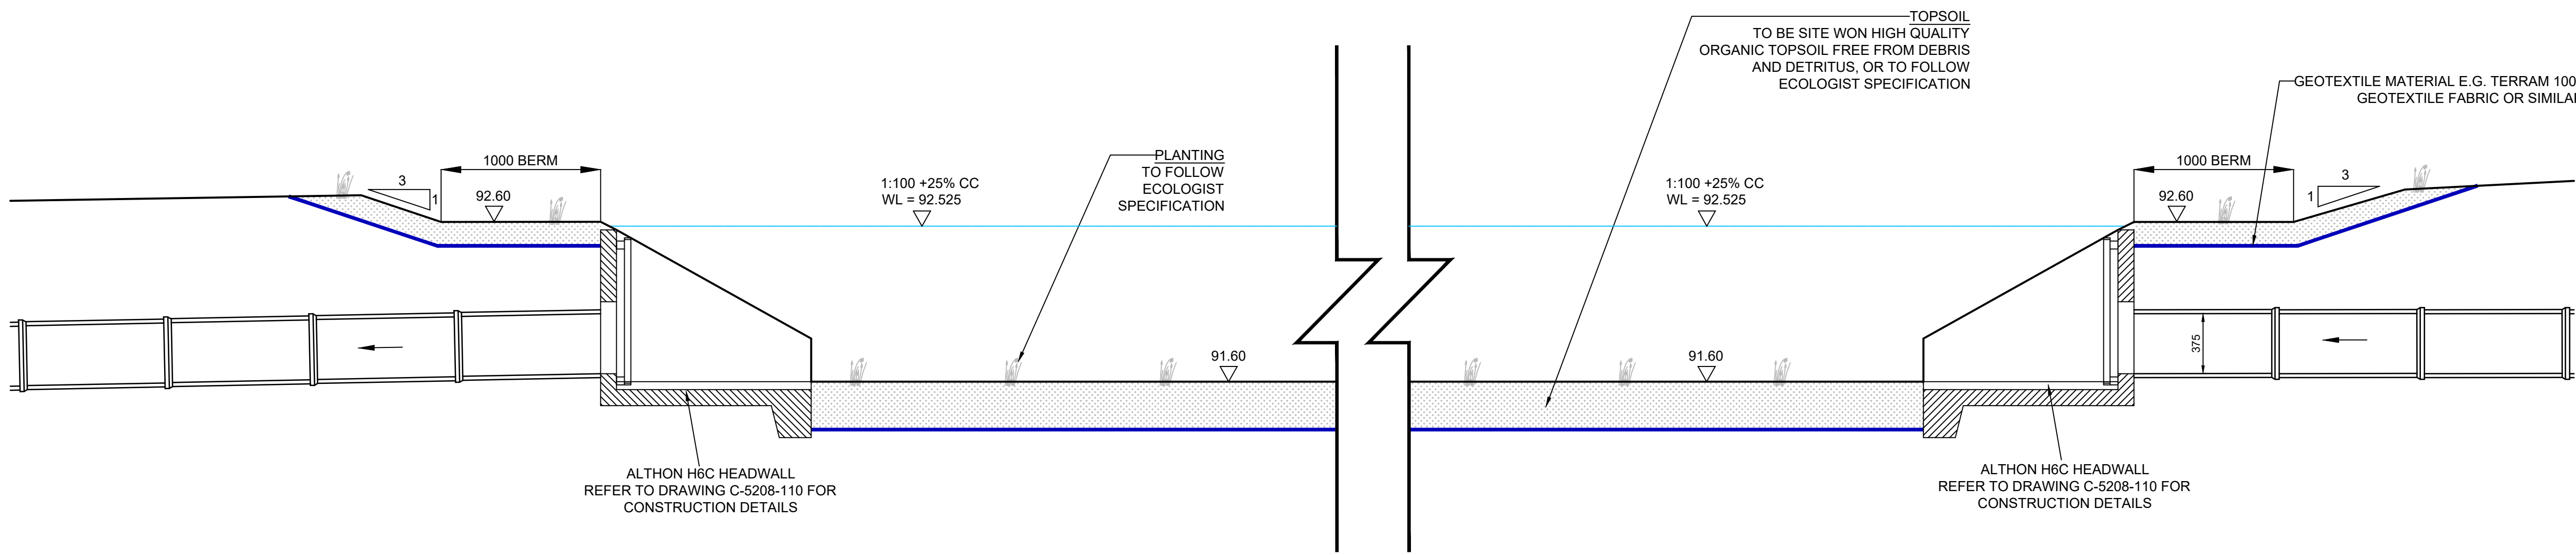

ATTENUATION BASIN SECTIONAL DETAIL C-C
SCALE 1:25

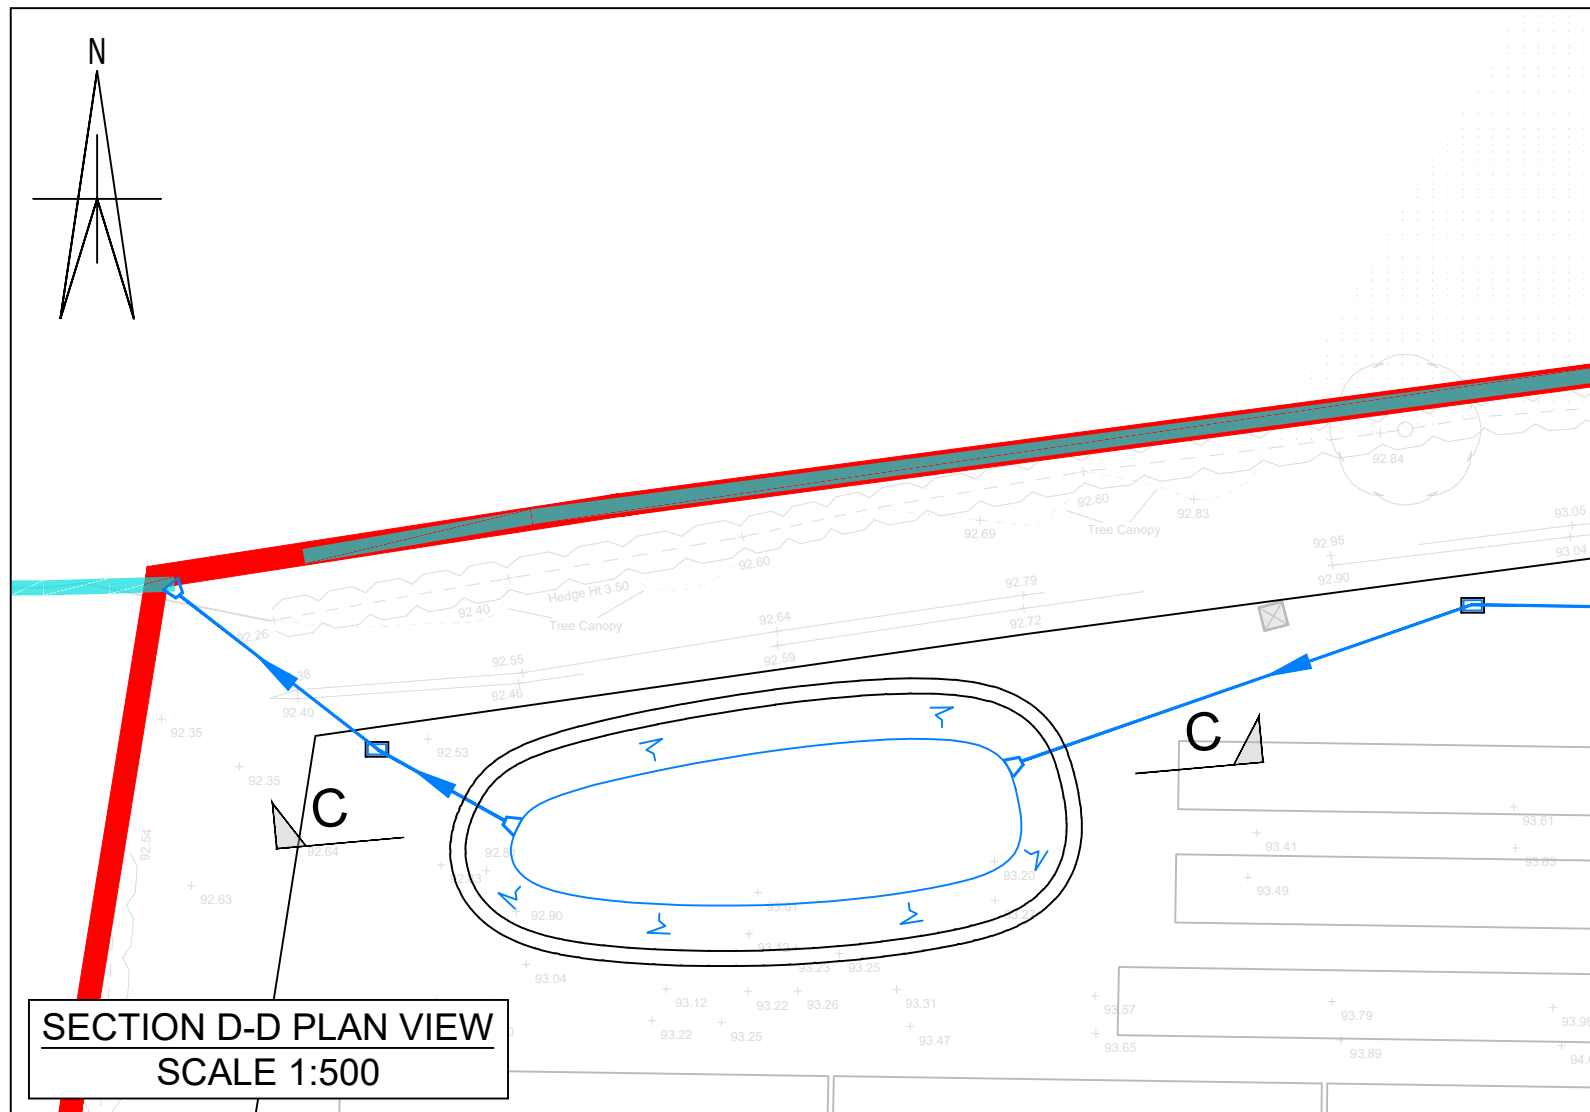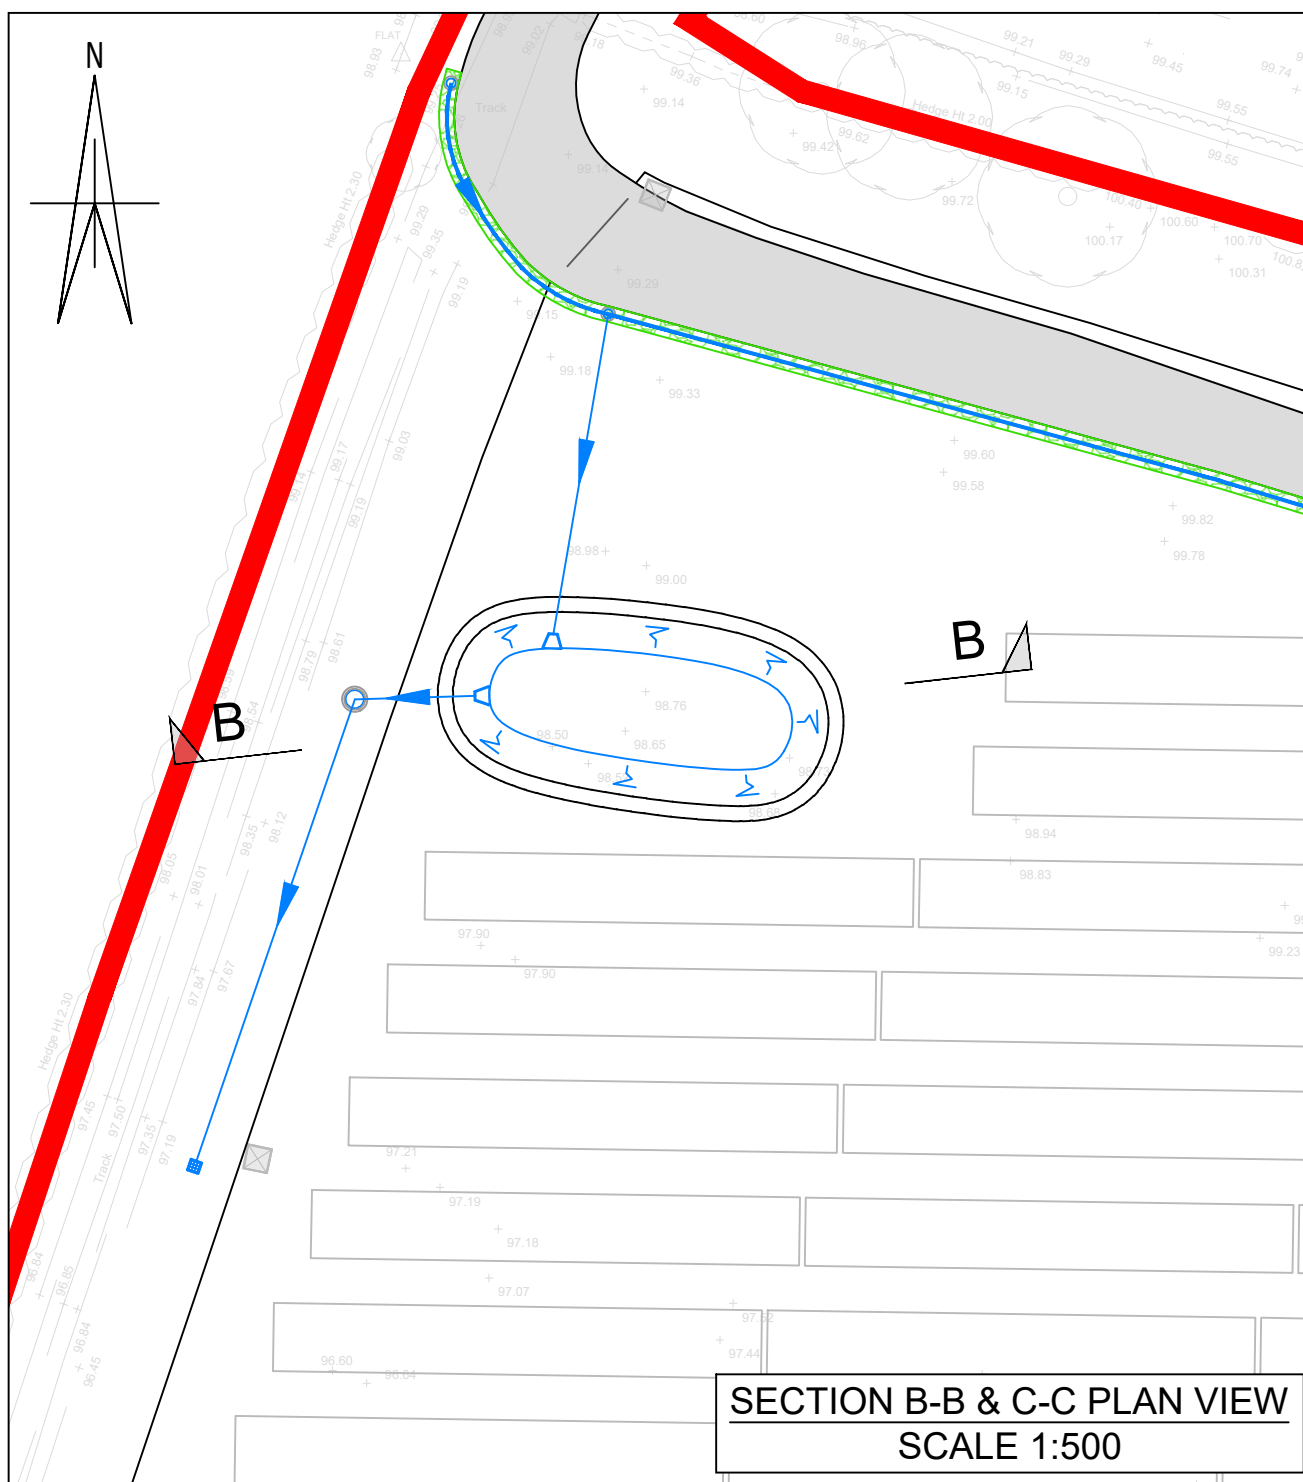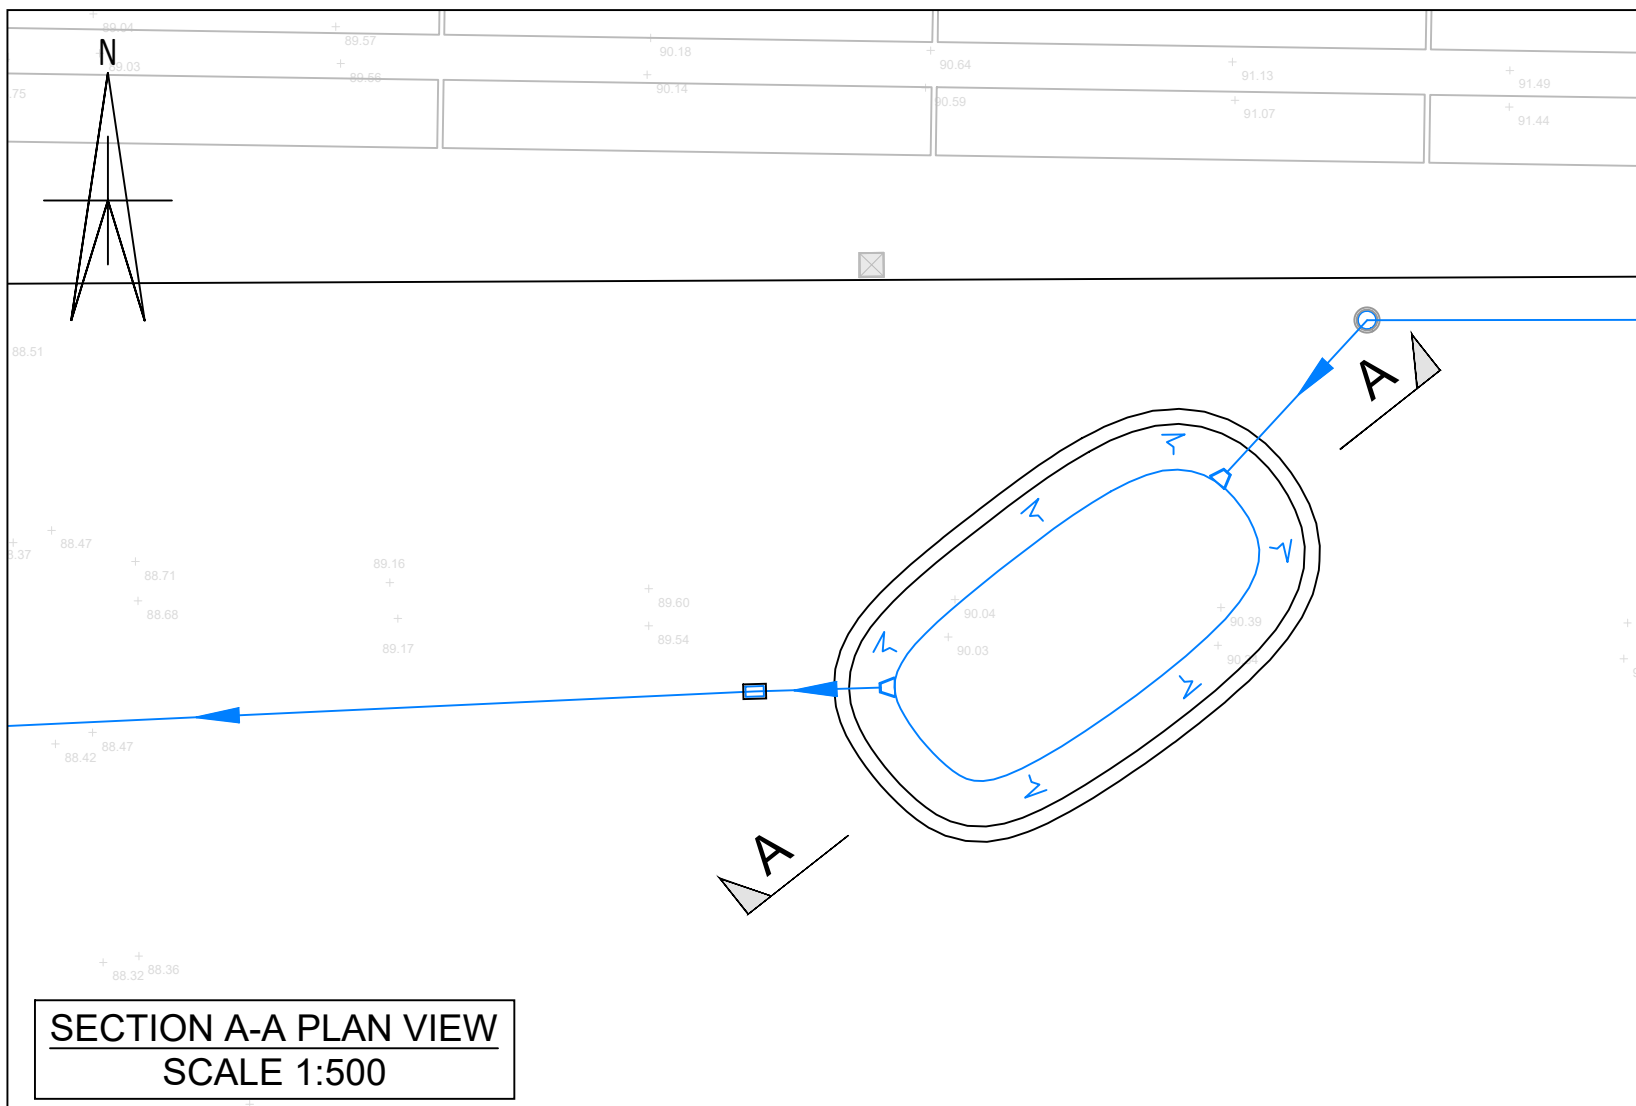

NOTES

- THIS DRAWING TO BE READ IN CONJUNCTION WITH ALL RELEVANT WEETWOOD DRAWINGS.
- PROPOSED SITE LAYOUT TAKEN FROM AXIS 'GENERAL ARRANGEMENT' DRAWING (REF: 3004-01-003 REV V, JAN 2026).
- EXISTING LEVEL INFORMATION TAKEN FROM TERRA MEASUREMENT 'TOPOGRAPHICAL SURVEY' (REF: 4162_AGR_GROUP_GRAVELEY_LANE_GREAT_WYMONDLEY, MAY 2024).

P3	11.03.26	UPDATED AS PER LATEST DRAINAGE LAYOUT	WC	JA
P2	07.01.25	BASEIN LEVELS UPDATED AS PER UPDATED DRAINAGE LAYOUT	WC	JA
P1	21.11.24	INITIAL ISSUE	WC	JA

REV	DATE	DESCRIPTION	DRAWN	CHECK
-----	------	-------------	-------	-------

Weetwood
Development • Planning • Environment
Park House, Ffordd
Byrner Gwair, Mold
CH7 1FD
Tel 01352 700045
info@weetwood.net
www.weetwood.net

Client
AGR SOLAR 4 LIMITED

Drawing Status	Date
PLANNING	NOV 2024
Project	Scale
LAND EAST OF GREAT WYMONDLEY	AS STATED
Project No.	Drawn
5208	WC
	Checked
	TB

Title	Drawing No
OUTFALL & BASIN DETAILS	602
	Revision
	P3