

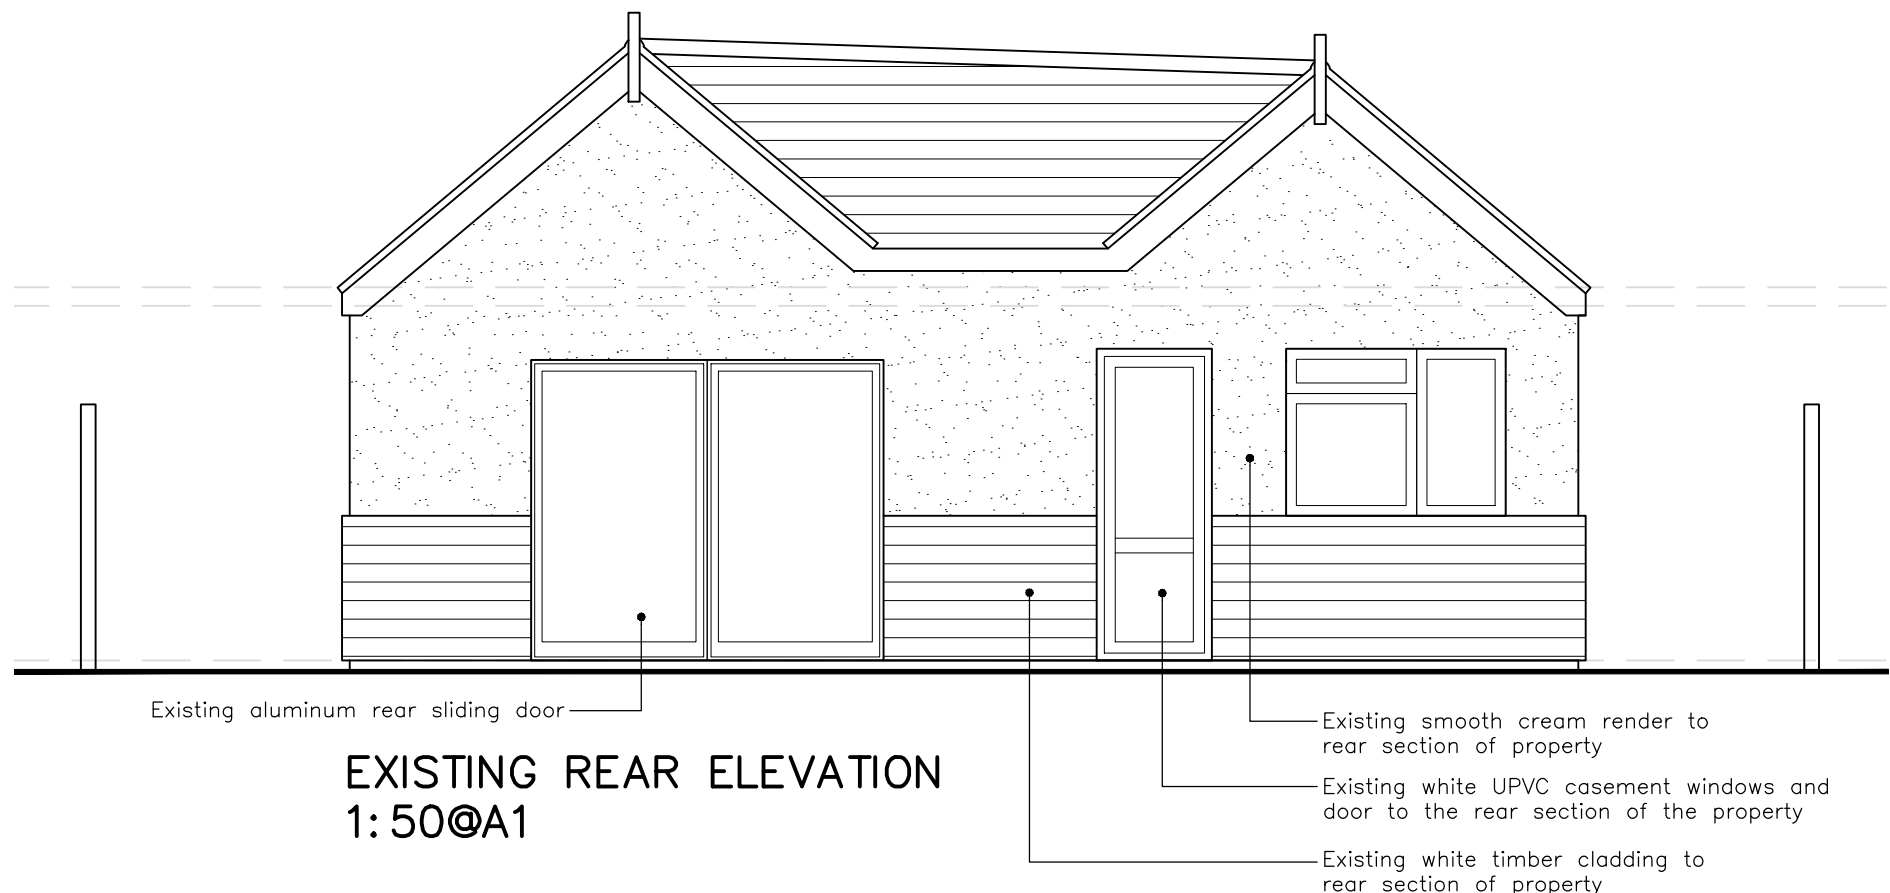
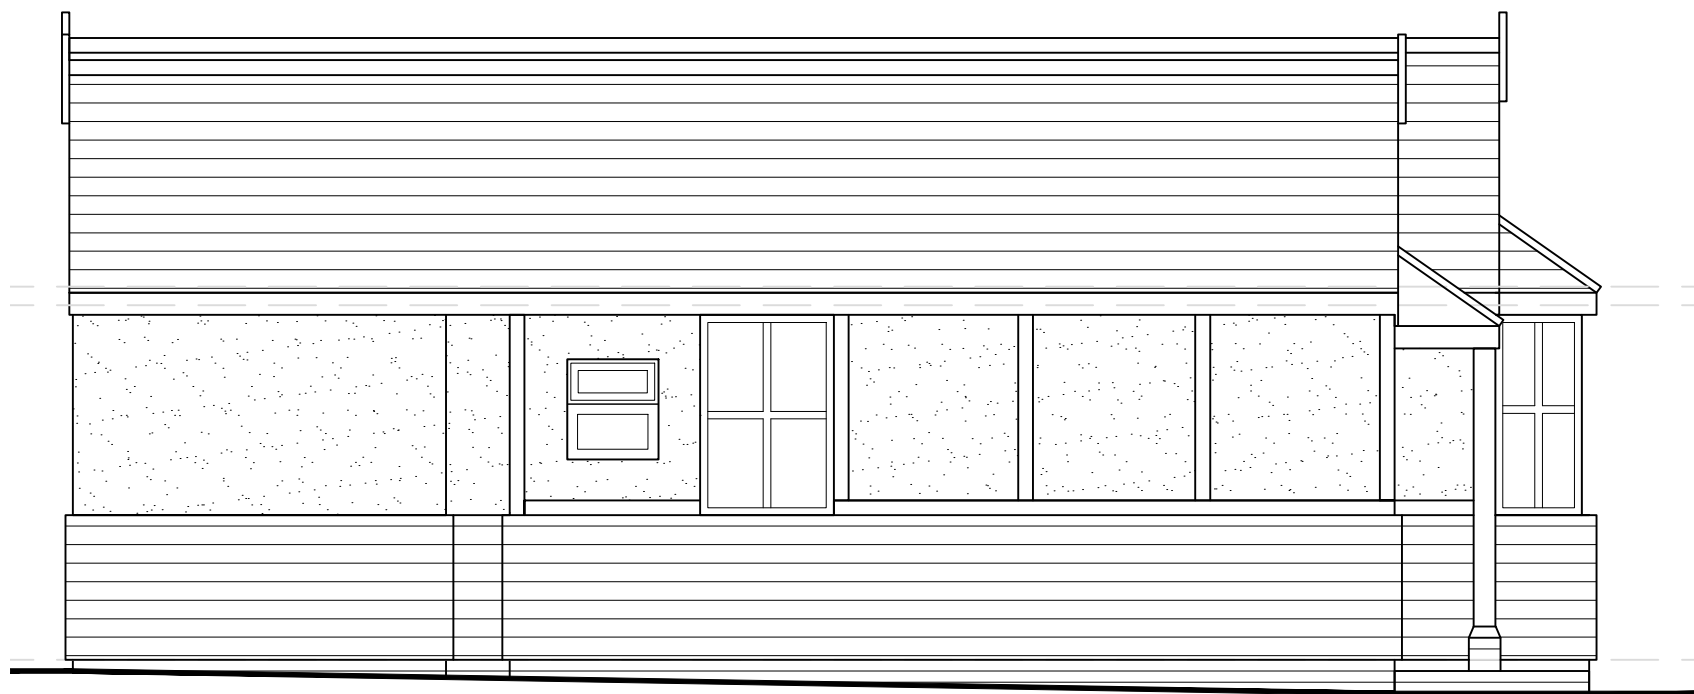
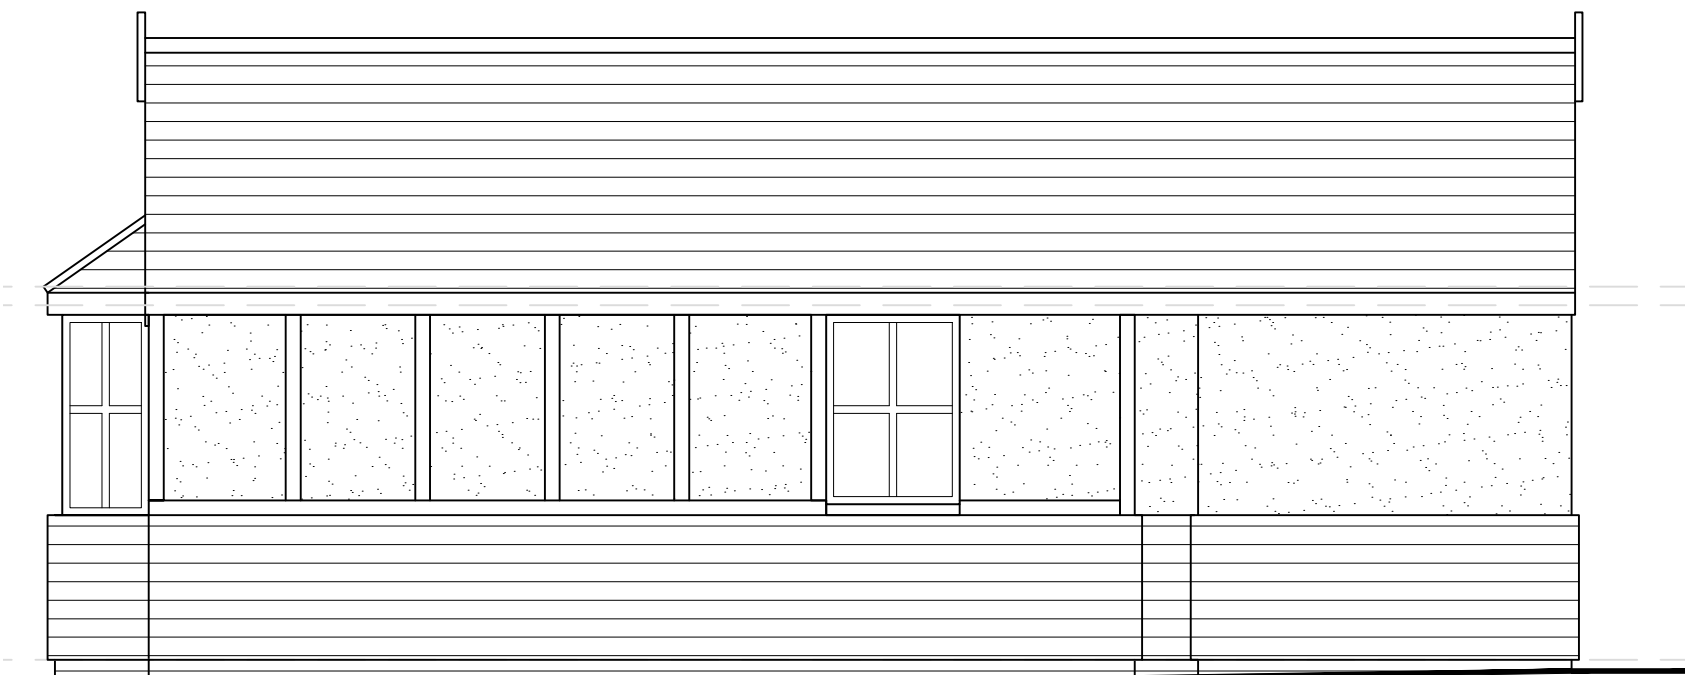
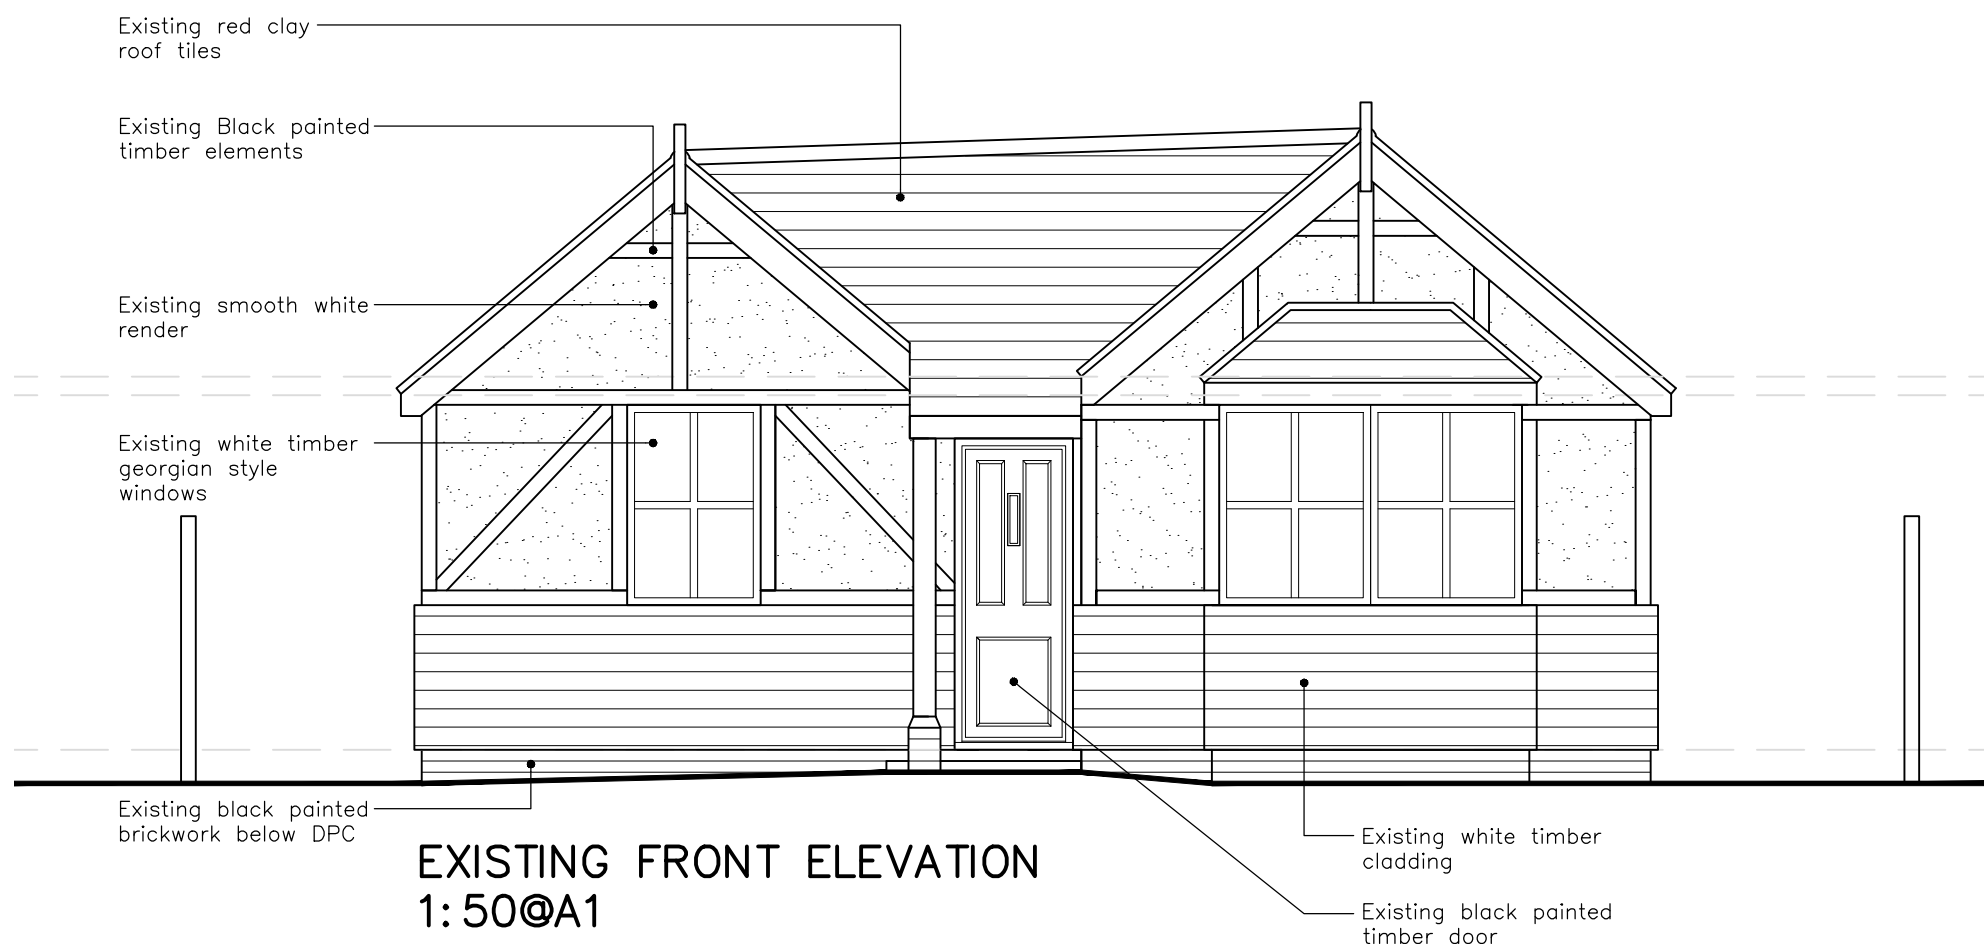
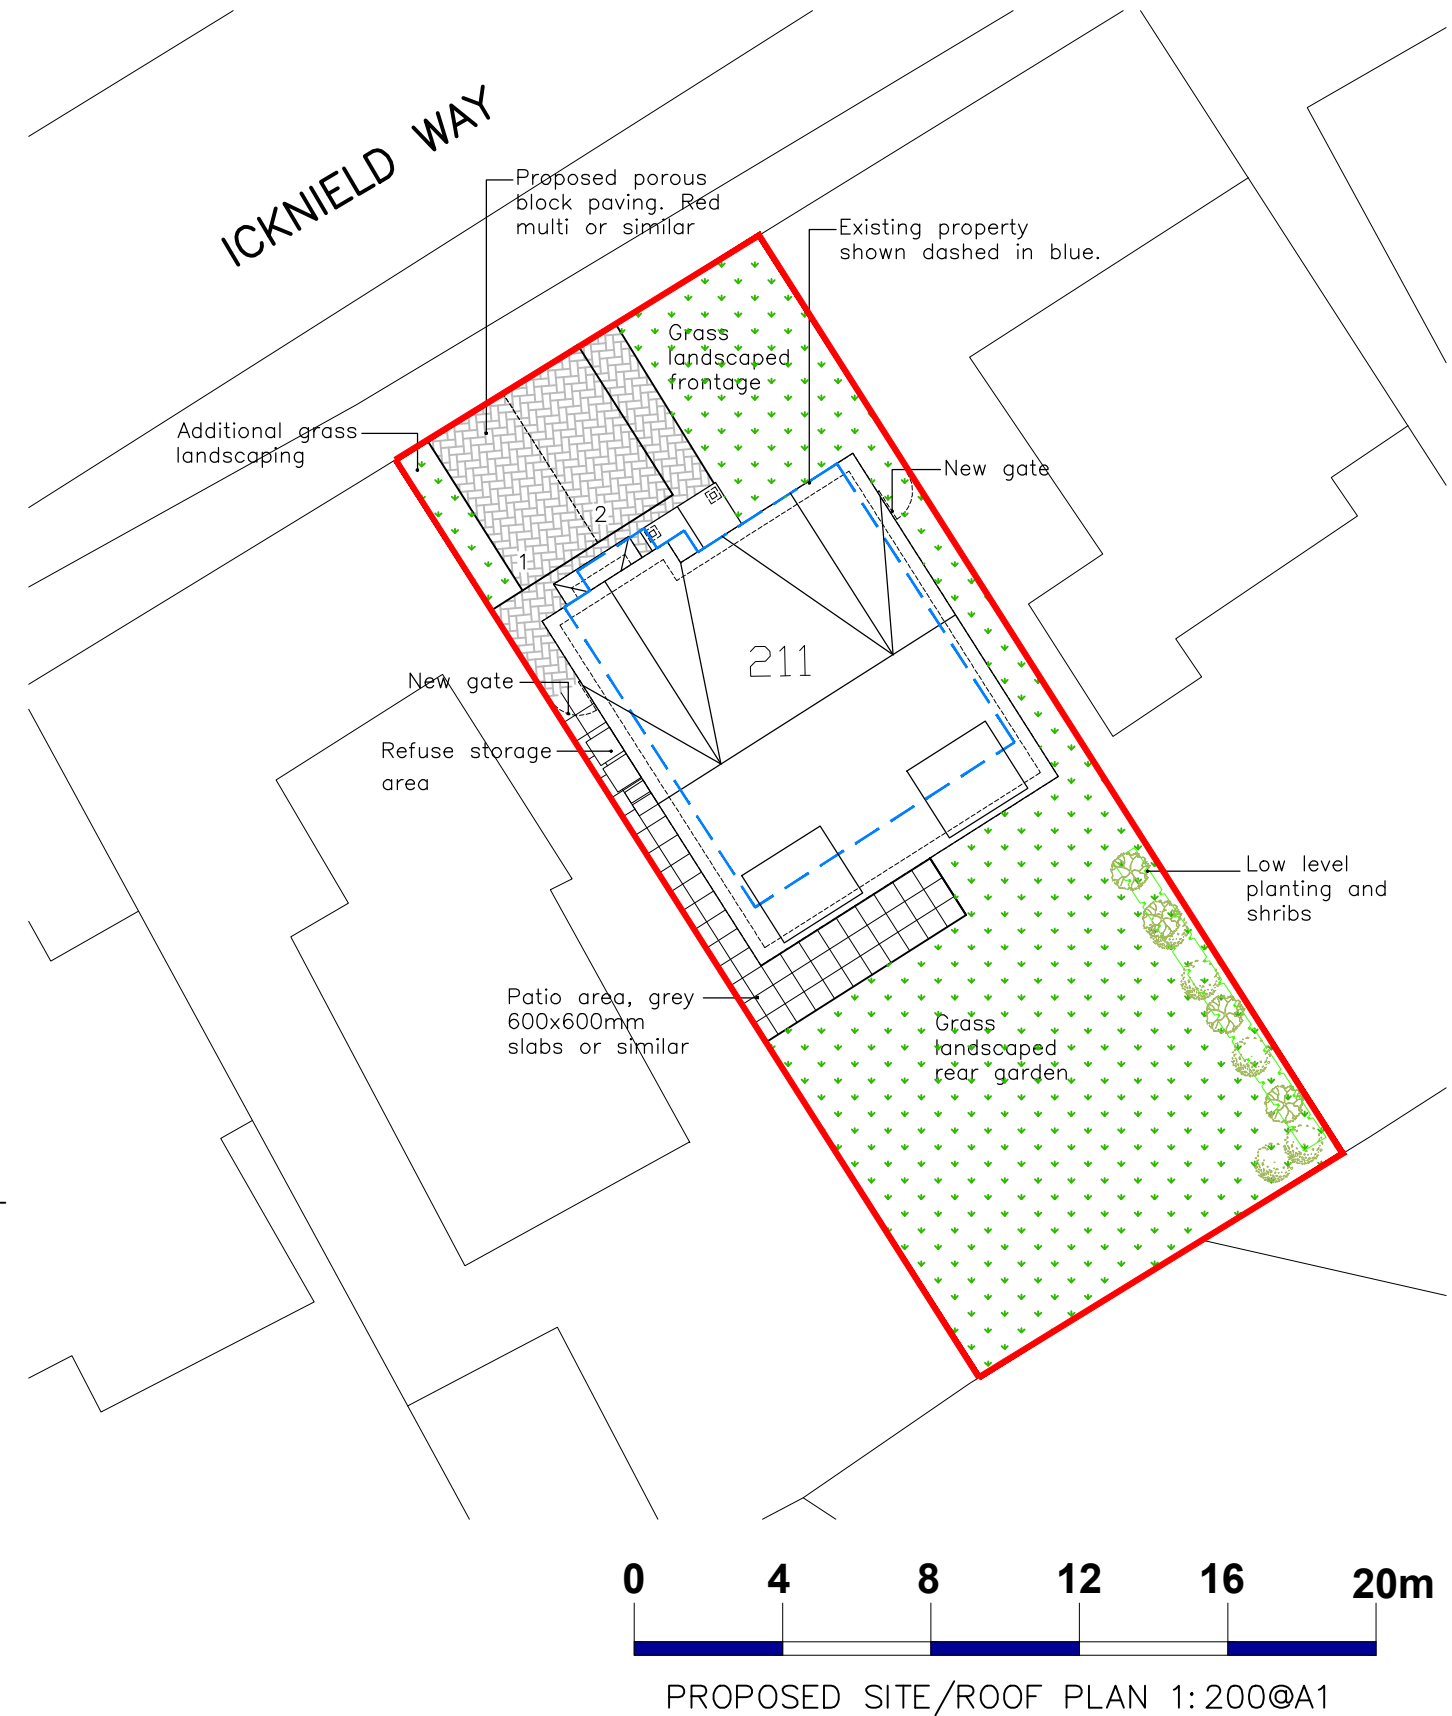
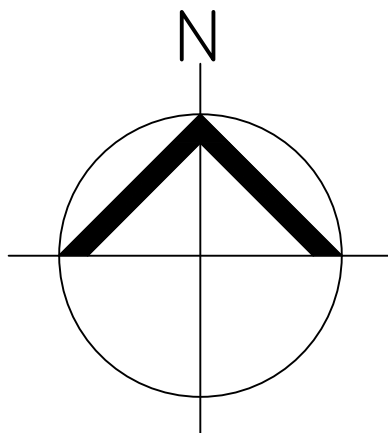
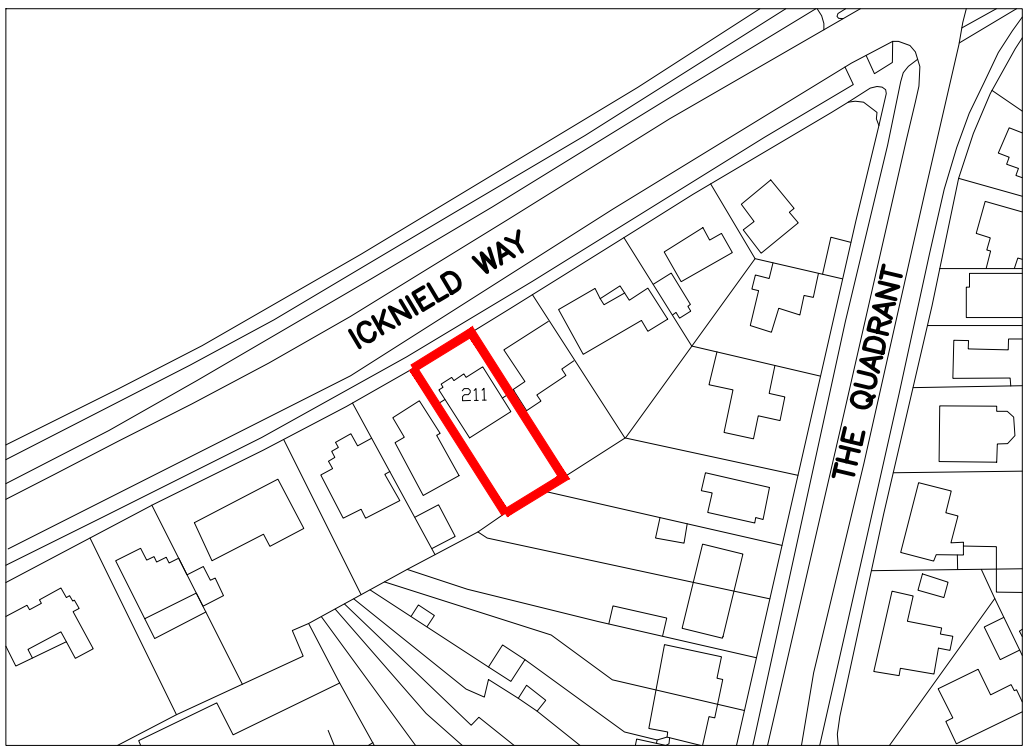
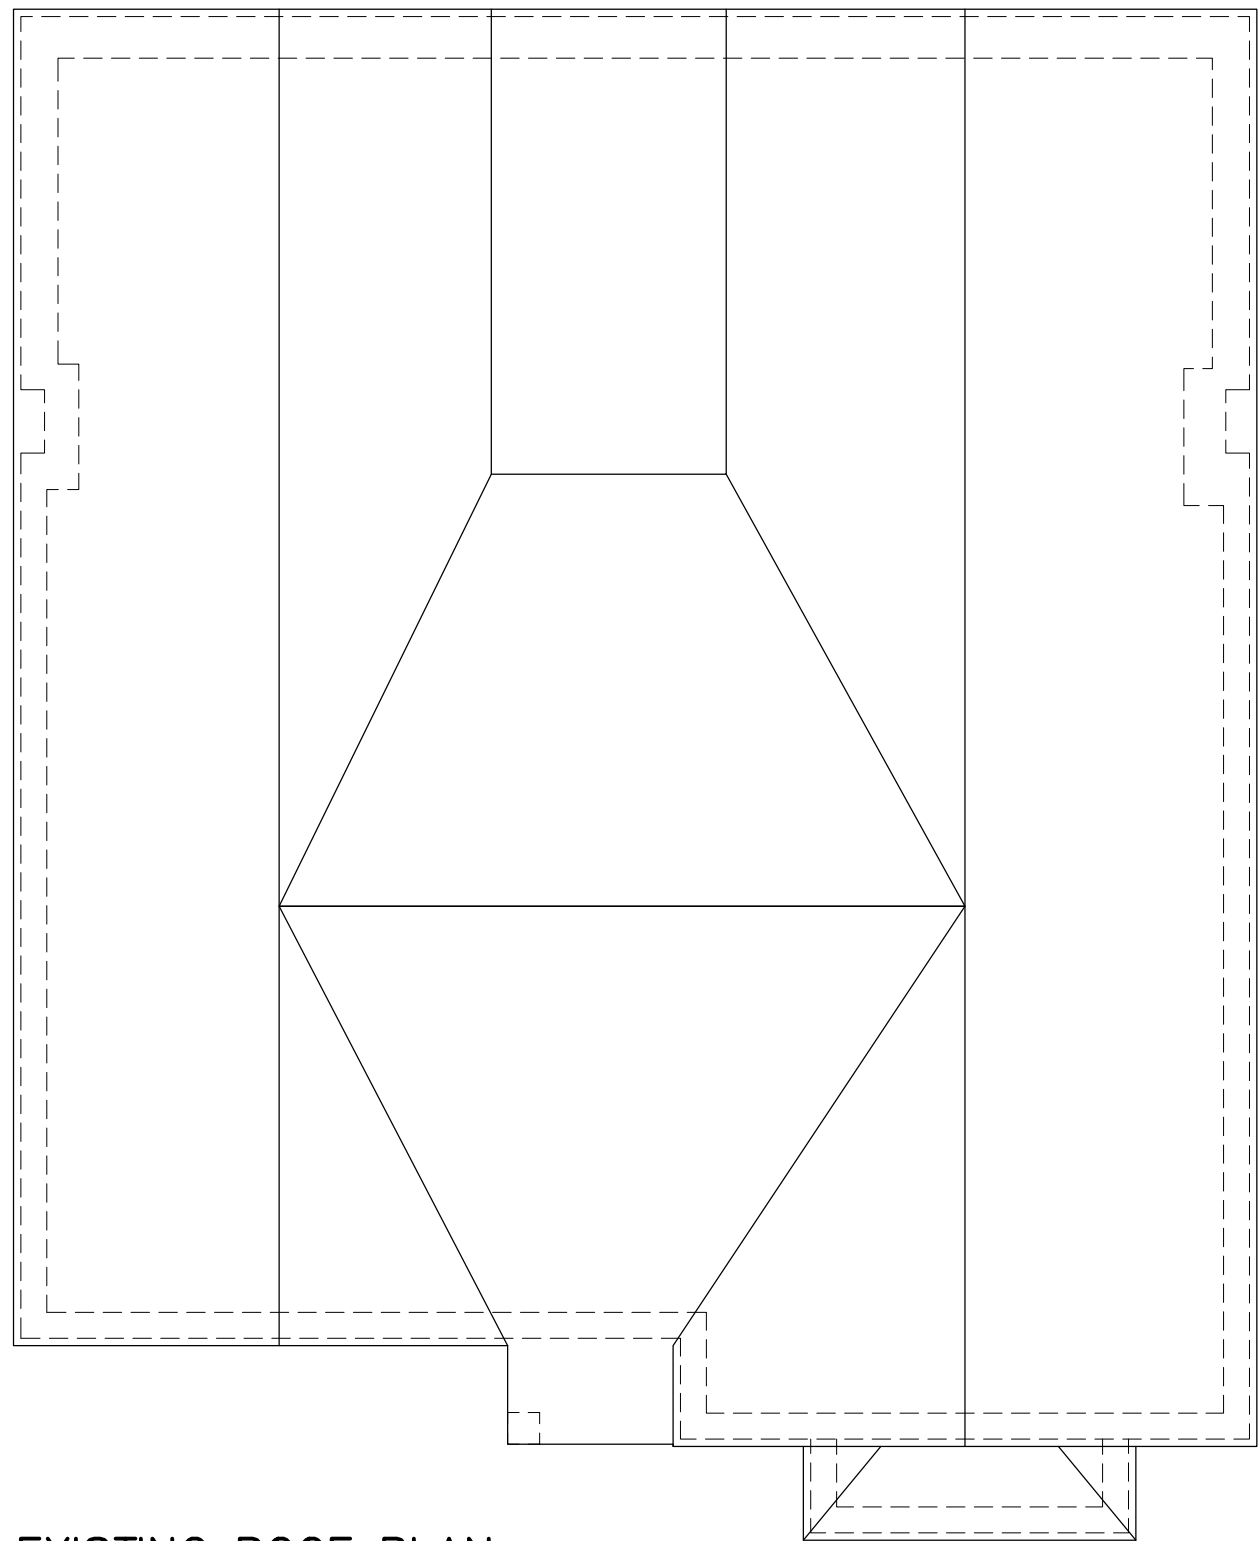


211 Icknield Way, Letchworth

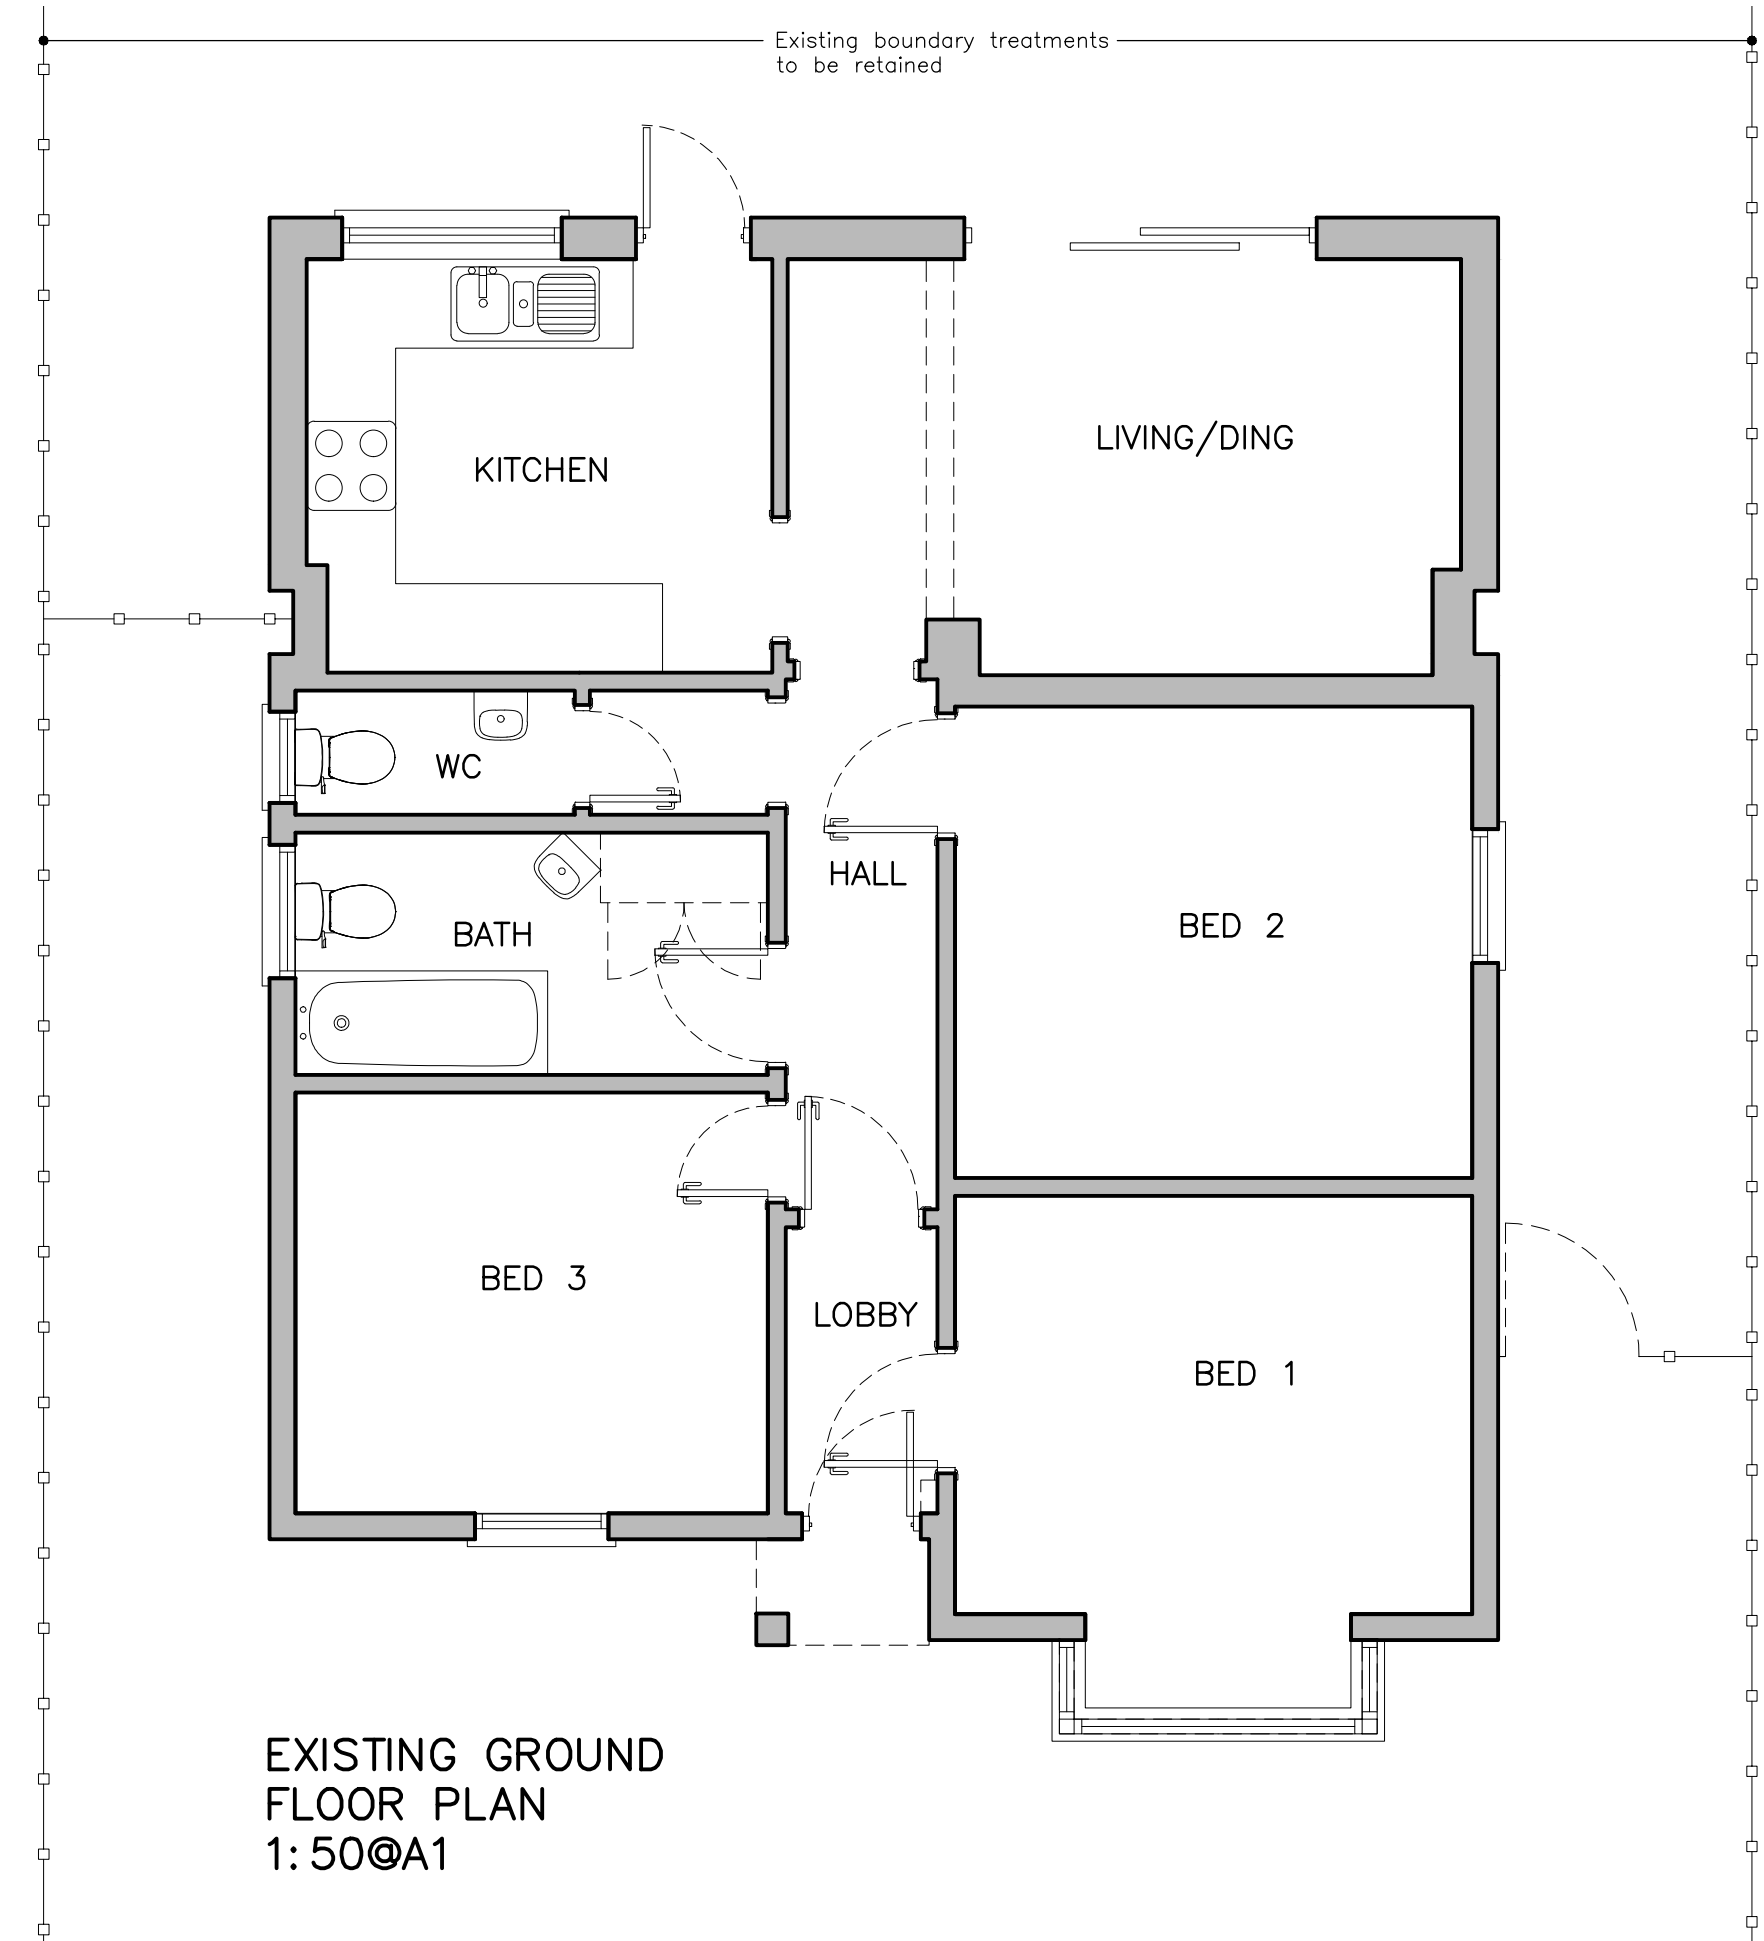

Existing Plans & Elevations, Site Location Plan & Proposed Site/Roof Plan

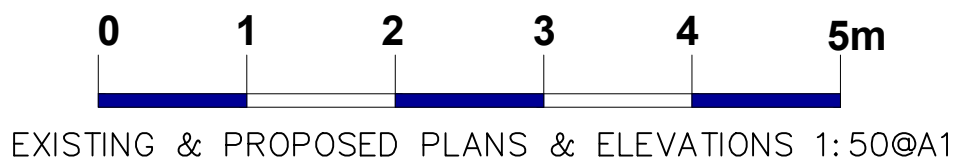

 JDB DESIGN Architectural Services E:JDBdesign@hotmail.co.uk T: +44 (0)787 5393257	A Site plan amended to show landscaping scheme.		19/03/26
	Project: 211 Icknield Way, Letchworth		
	Title: Existing Plans & Elevations, Site Location Plan & Proposed Site/Roof Plan		
	Scale: As shown @A1	Date: Feb 26	Drawn: JB
	Drawing No: 295/26/100	Checked: XXX	Revision: A