




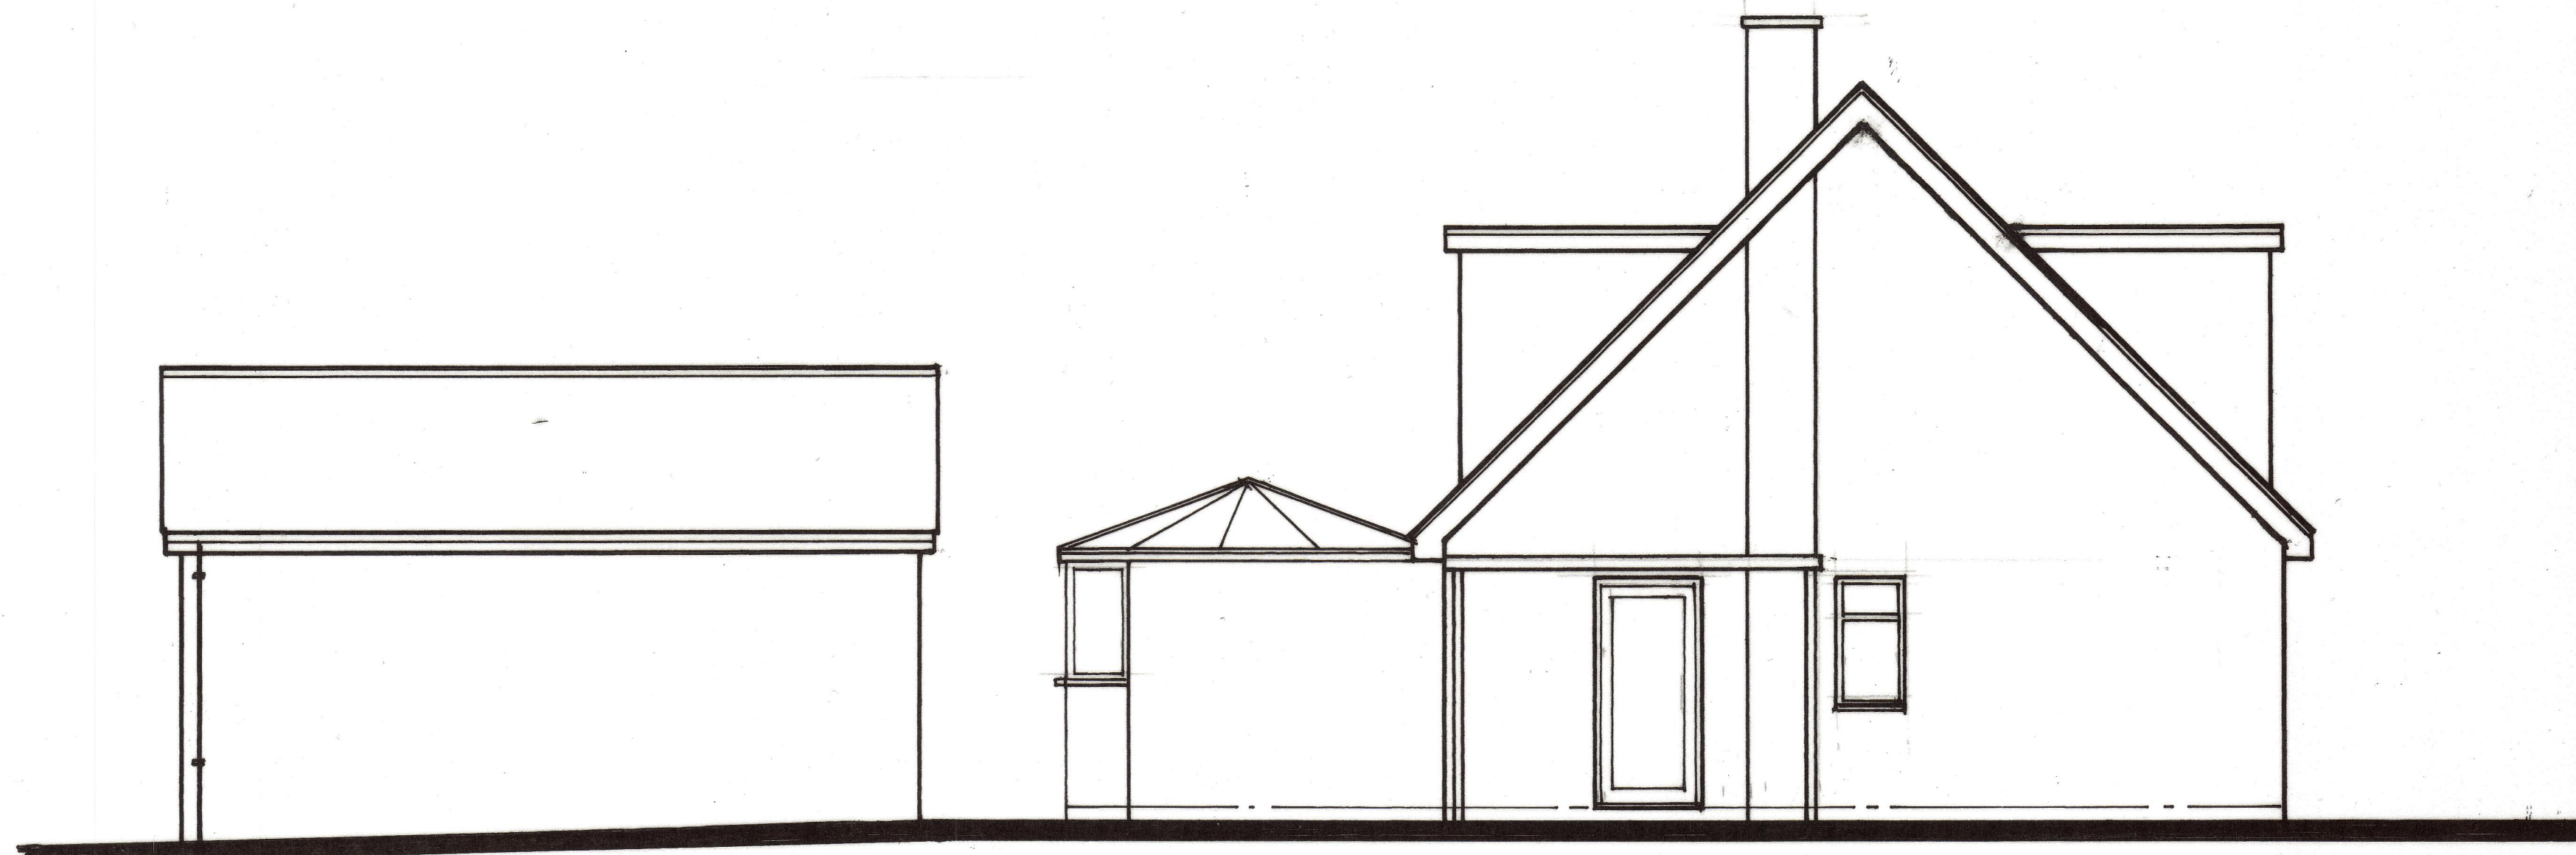

SIDE ELEVATION

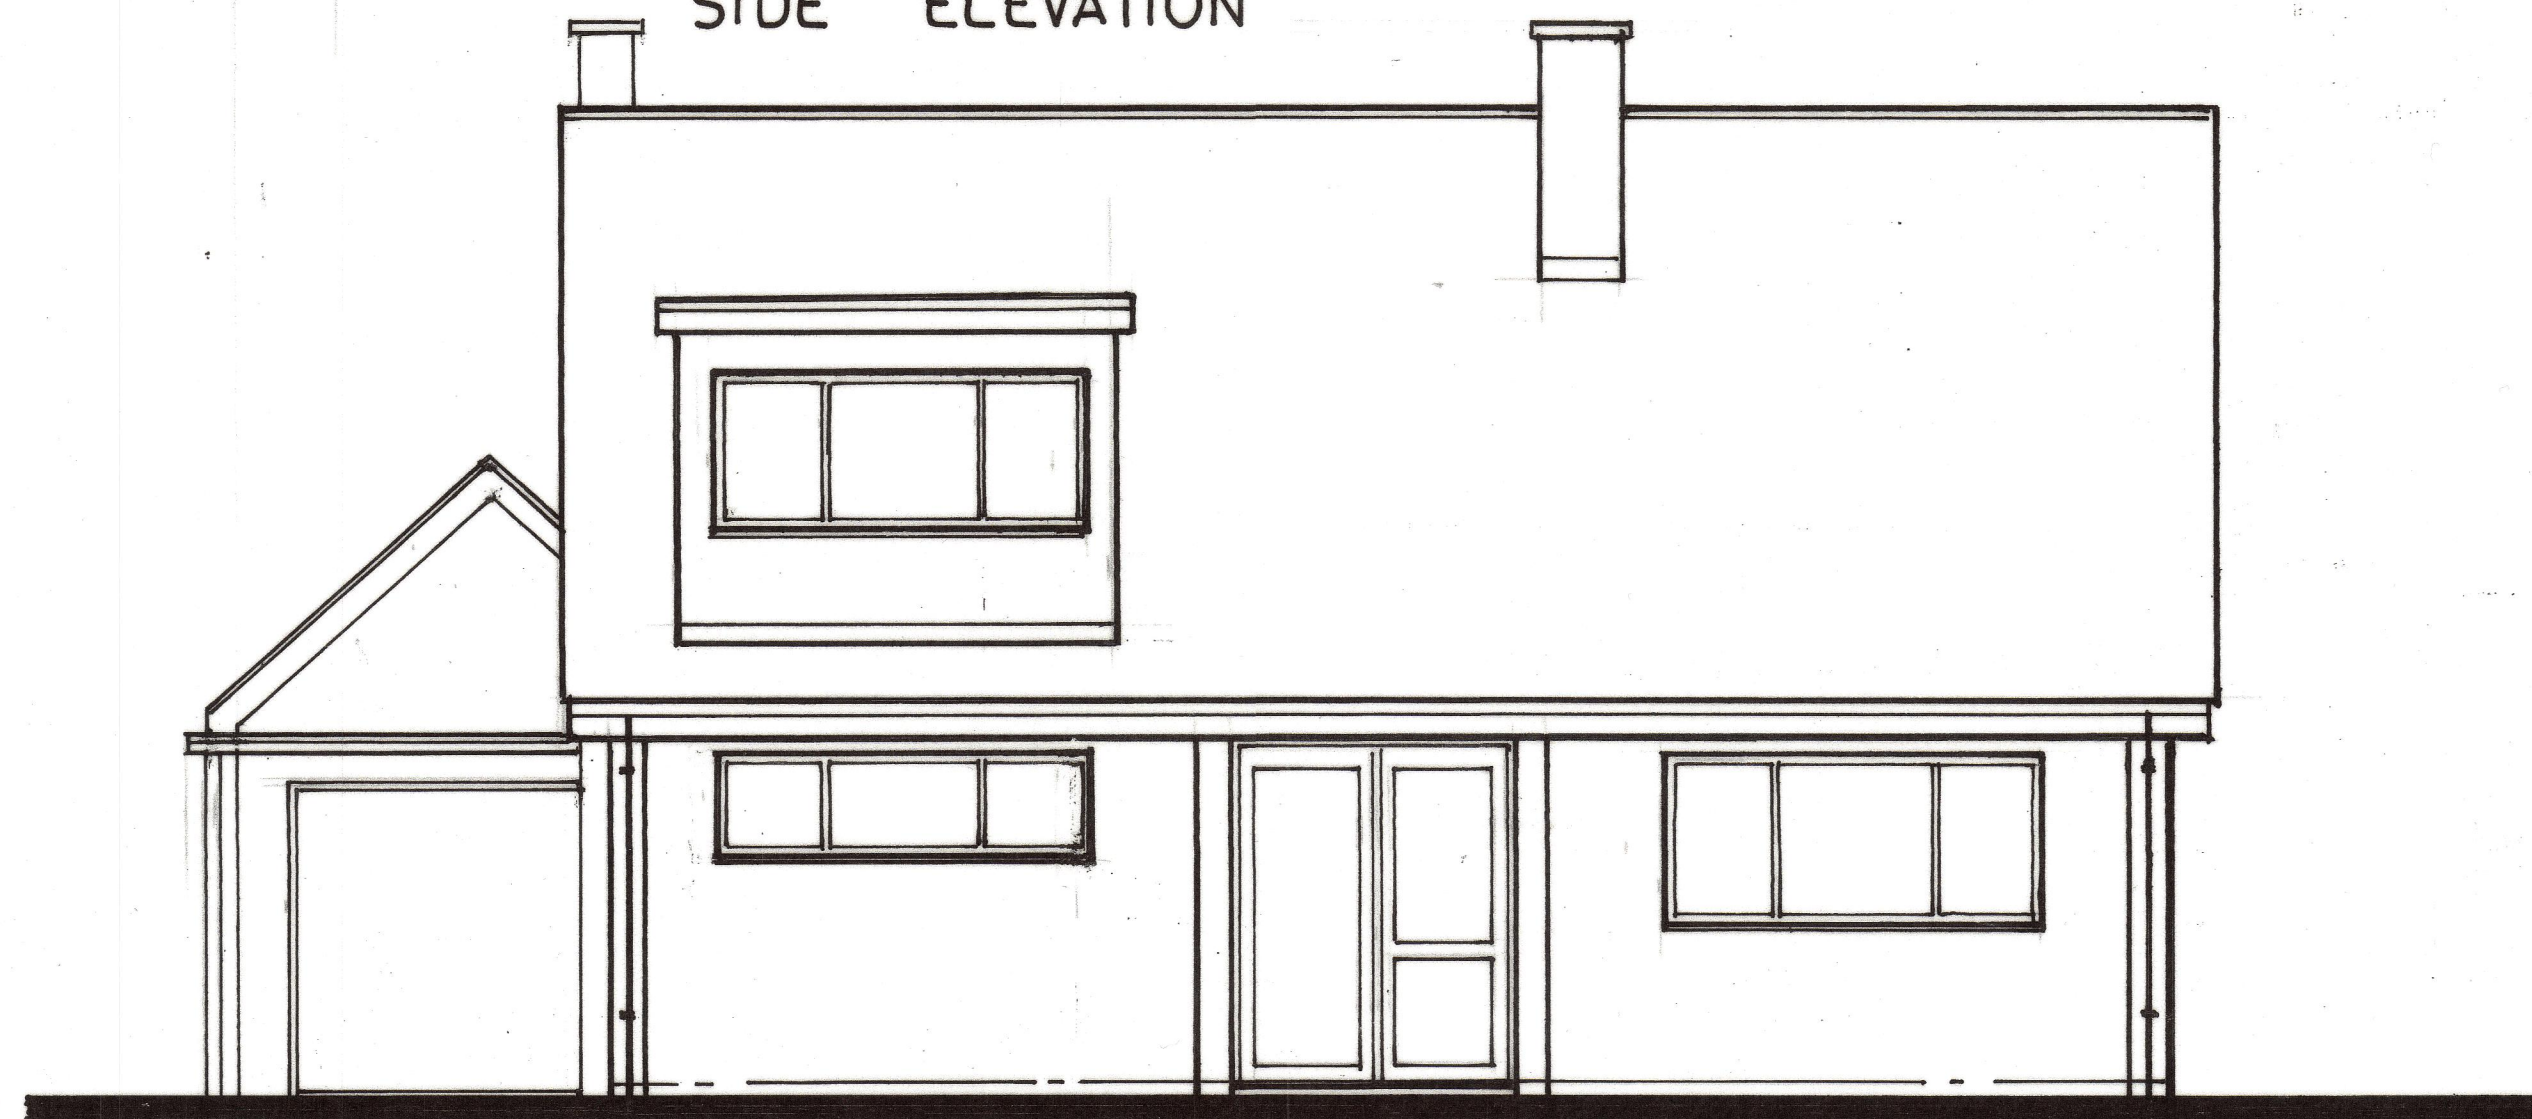

FRONT ELEVATION

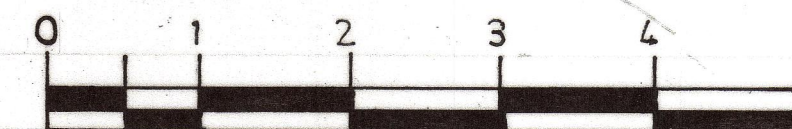

|   |                                                                         |  |                   |
|---|-------------------------------------------------------------------------|--|-------------------|
| <b>Ian Hale</b><br><b>Planning and Design Limited</b><br>2 Peartree Close<br>Shefford<br>Bedfordshire SG17 5JG<br>tel - 01462 851774 - 07818078668 | Site<br><b>28 Royal Oak Lane Pirton Hertfordshire</b><br><b>SG5 3QT</b> |  | Scale<br>1:50 @A2 |
|   | Drawing<br><b>Rear and Front Extensions</b><br>Existing Elevations 1    |  | Date<br>Feb.26    |
|   | Drawing No.<br><b>IHL/26/ROL/06</b>                                     |  | Rev               |
|   |                                                                         |  |                   |